


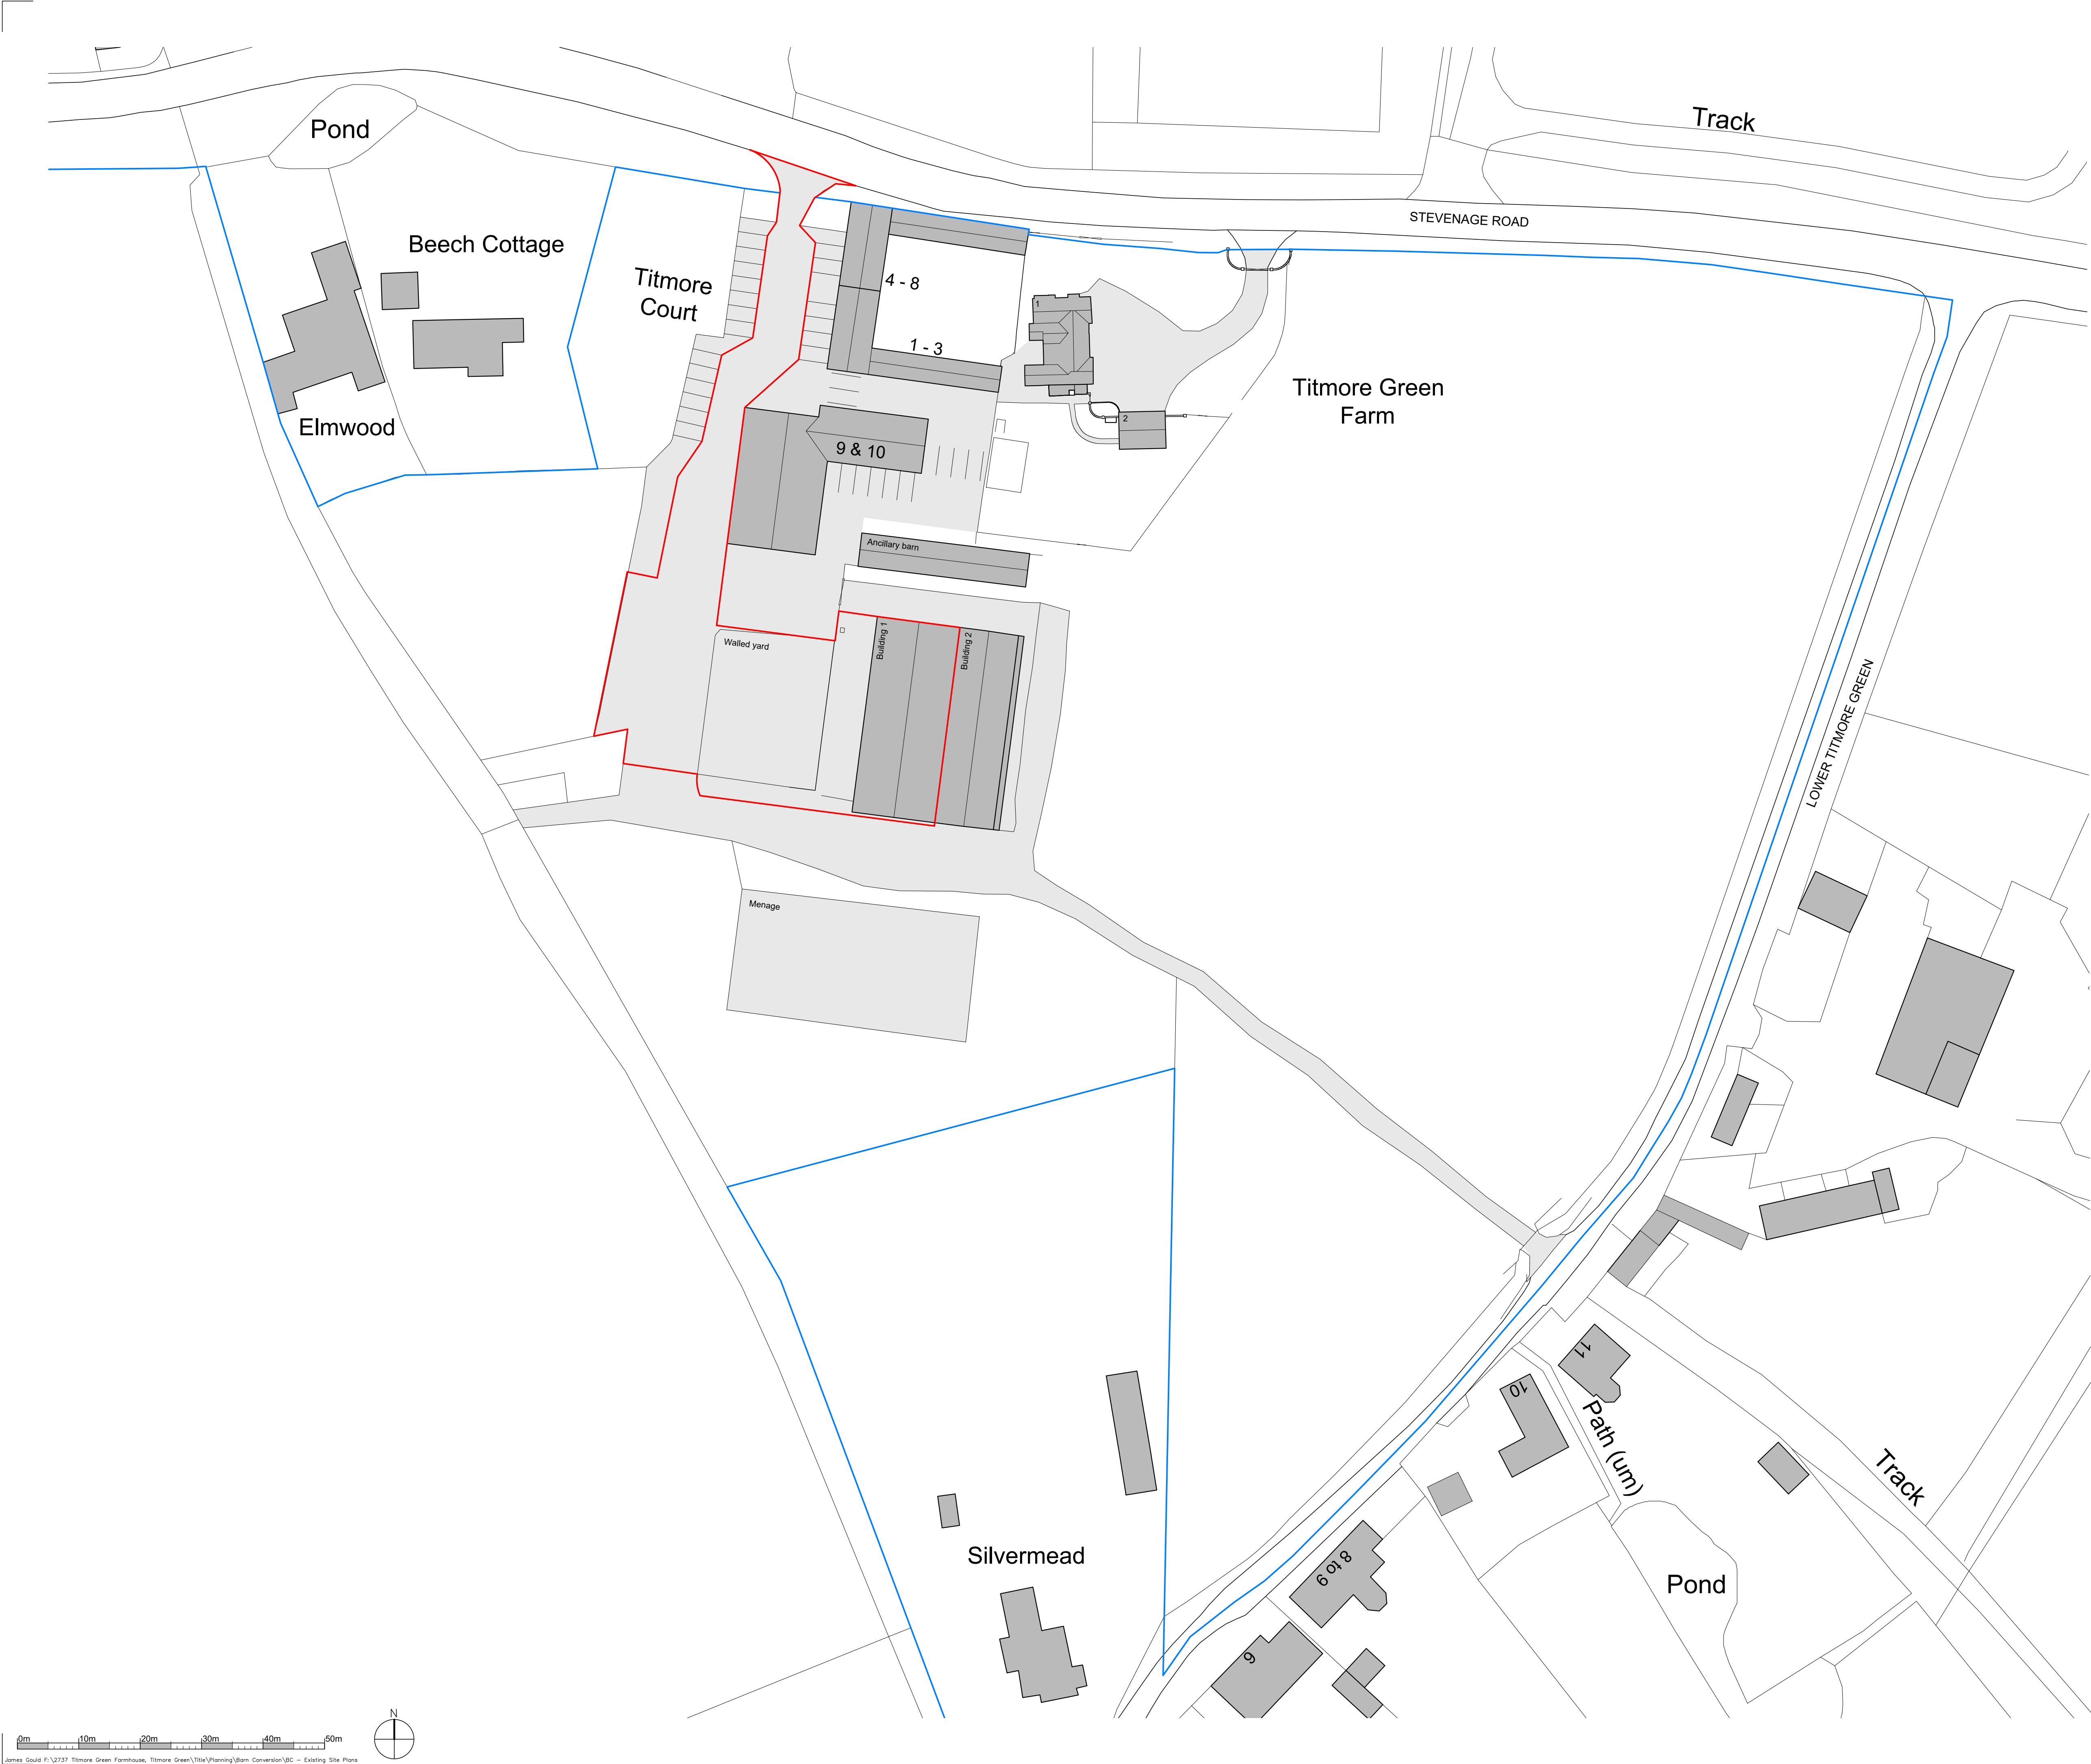

NOTES:
This drawing is the property of Boast Architects and is issued on the condition that it is not reproduced, disclosed or copied to any unauthorised person without written consent.
This drawing is to be read together with the specification and related drawings.

© BOAST ARCHITECTS

REVISIONS:

Rev.	By:	Check:	Date:	Description:

Legend


Existing Hard Standing

PLANNING

Project:
Barn Conversion,
Titmore Green

Title:
Existing Site Plan

Drawn: MSM	Checked: JG	Date: 6.12.24	Scale: 1:500	Size: A1
Project No: 2737	Drawing No: BC-PL202	Revision:		

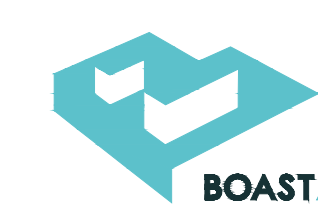

BOASTARCHITECTS

T 01438 365000
E architects@boastarchitects.com
W boastarchitects.com

8 Gateway 1000, Whittle Way, Stevenage, Hertfordshire, SG1 2FP