




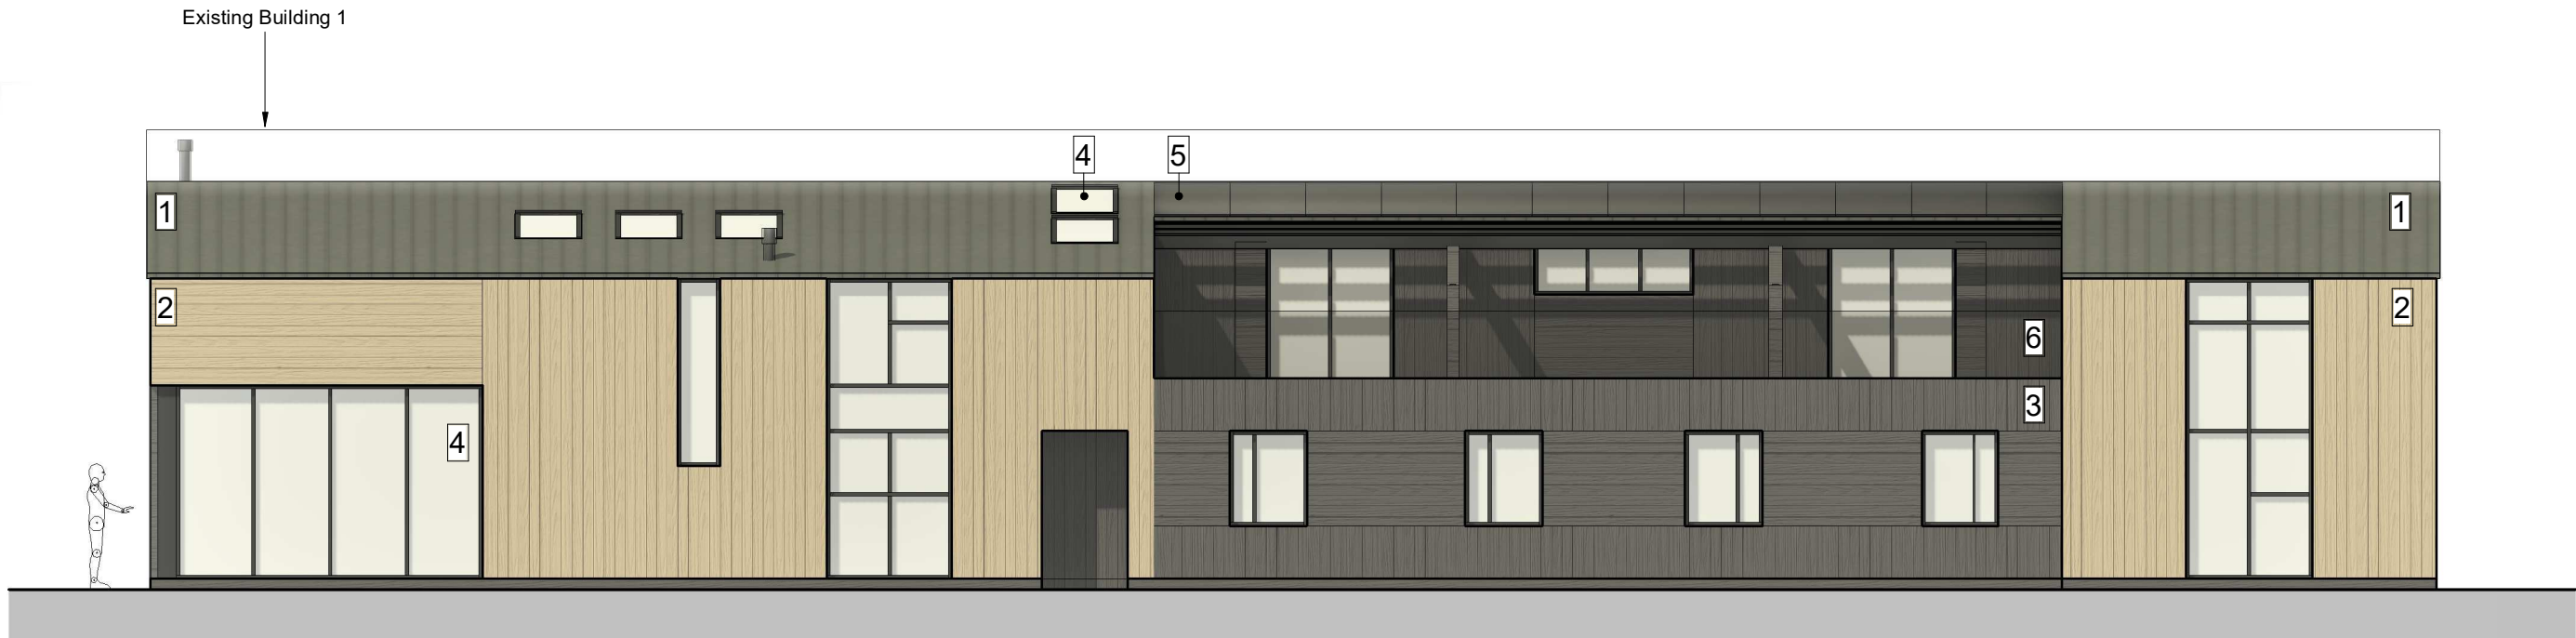

Proposed East Elevation
1 : 100

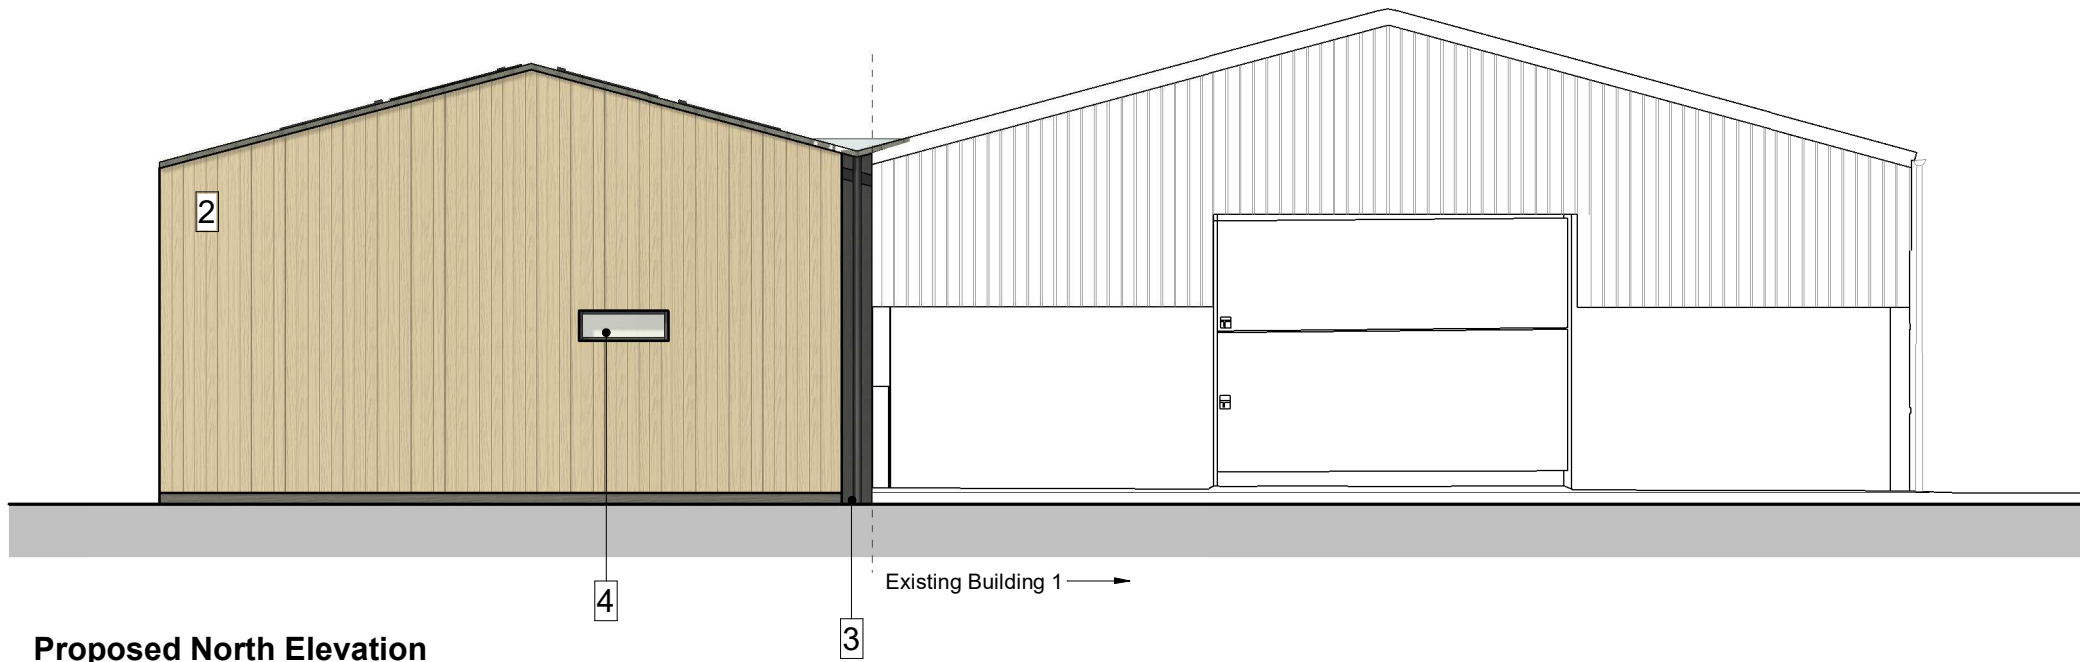

Proposed North Elevation
1 : 100

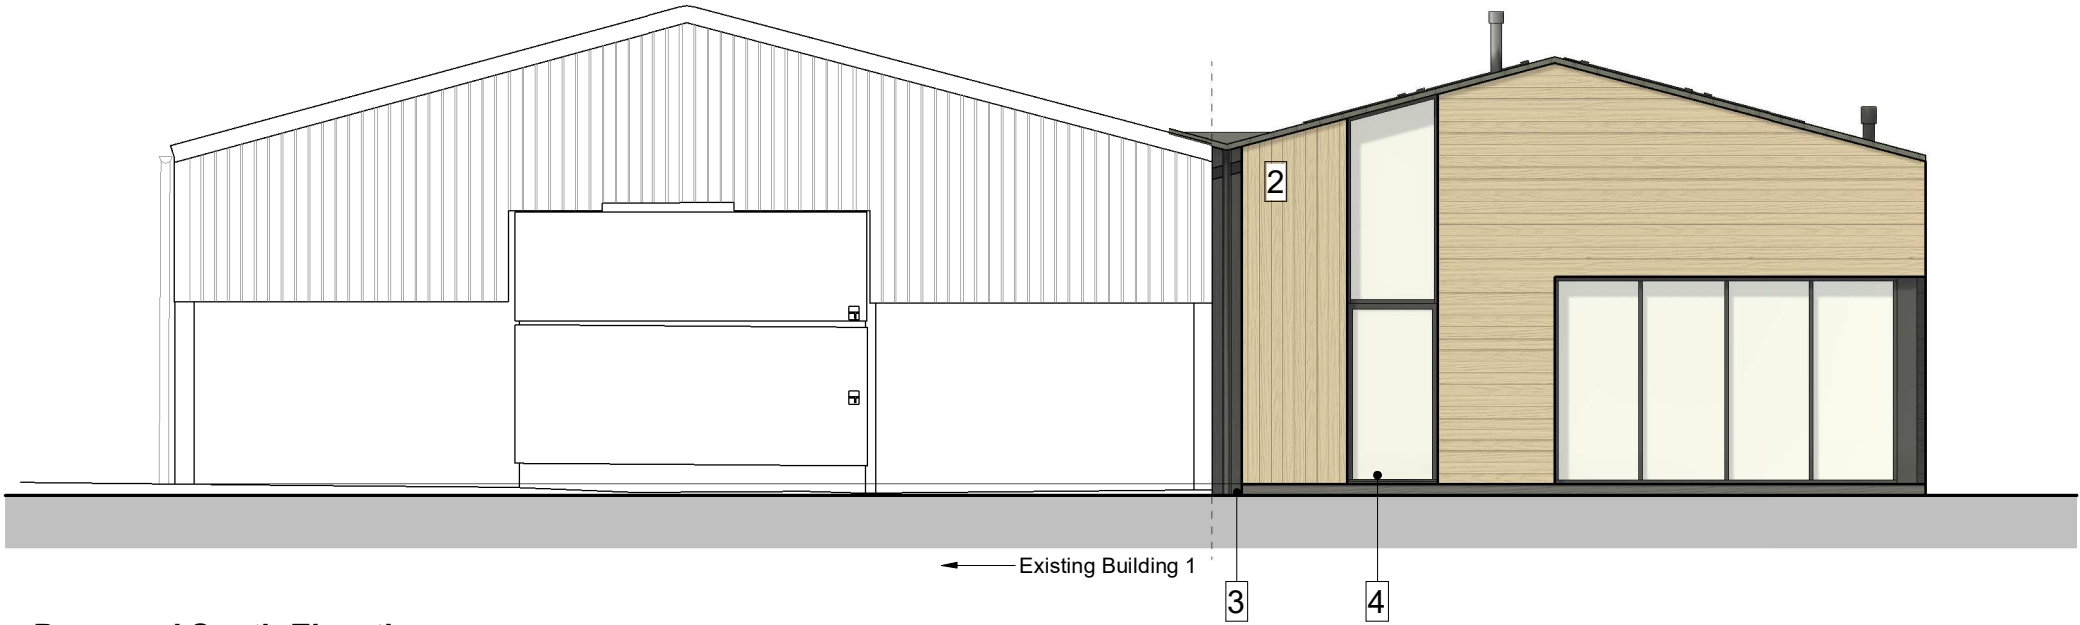

Proposed South Elevation
1 : 100

NOTES:
This drawing is the property of Boast Architects and is issued on the condition that it is not reproduced, disclosed or copied to any unauthorised person without written consent.
No dimensions are to be scaled from this drawing. All stated dimensions are in millimetres and must be verified on site. The Architect must be informed of any discrepancies immediately.
This drawing is to be read together with the specification and related drawings.
© BOAST ARCHITECTS

REVISIONS:

Rev	By	Chk	Date	Description
-----	----	-----	------	-------------

Legend

1. Roof - Metal Standing Seam
2. Walls - Natural Timber Cladding
3. Walls - Black Timber Cladding
4. Windows/ Doors - Black Aluminium
5. Integral PV Panels
6. Glass Balustrade

PLANNING

Project: Barn Conversion Titmore Green				
Title: Building 2 Proposed Elevations				
Drawn: MSM	Chk'd: JG	Date: 11.12.24	Scale: 1 : 100	Size: A2
Project No: 2737		Drawing No: BC-PL108		Rev:



BOAST ARCHITECTS

T 01438 365000
E architects@boastarchitects.com
W boastarchitects.com

8 Gateway 1000, Whittle Way, Stevenage, Hertfordshire, SG1 2FP