



NOTES:
This drawing is the property of Boast Architects and is issued on the condition that it is not reproduced, disclosed or copied to any unauthorised person without written consent.
This drawing is to be read together with the specification and related drawings.

© BOAST ARCHITECTS


REVISIONS:				
Rev	By	Chk	Date	Description

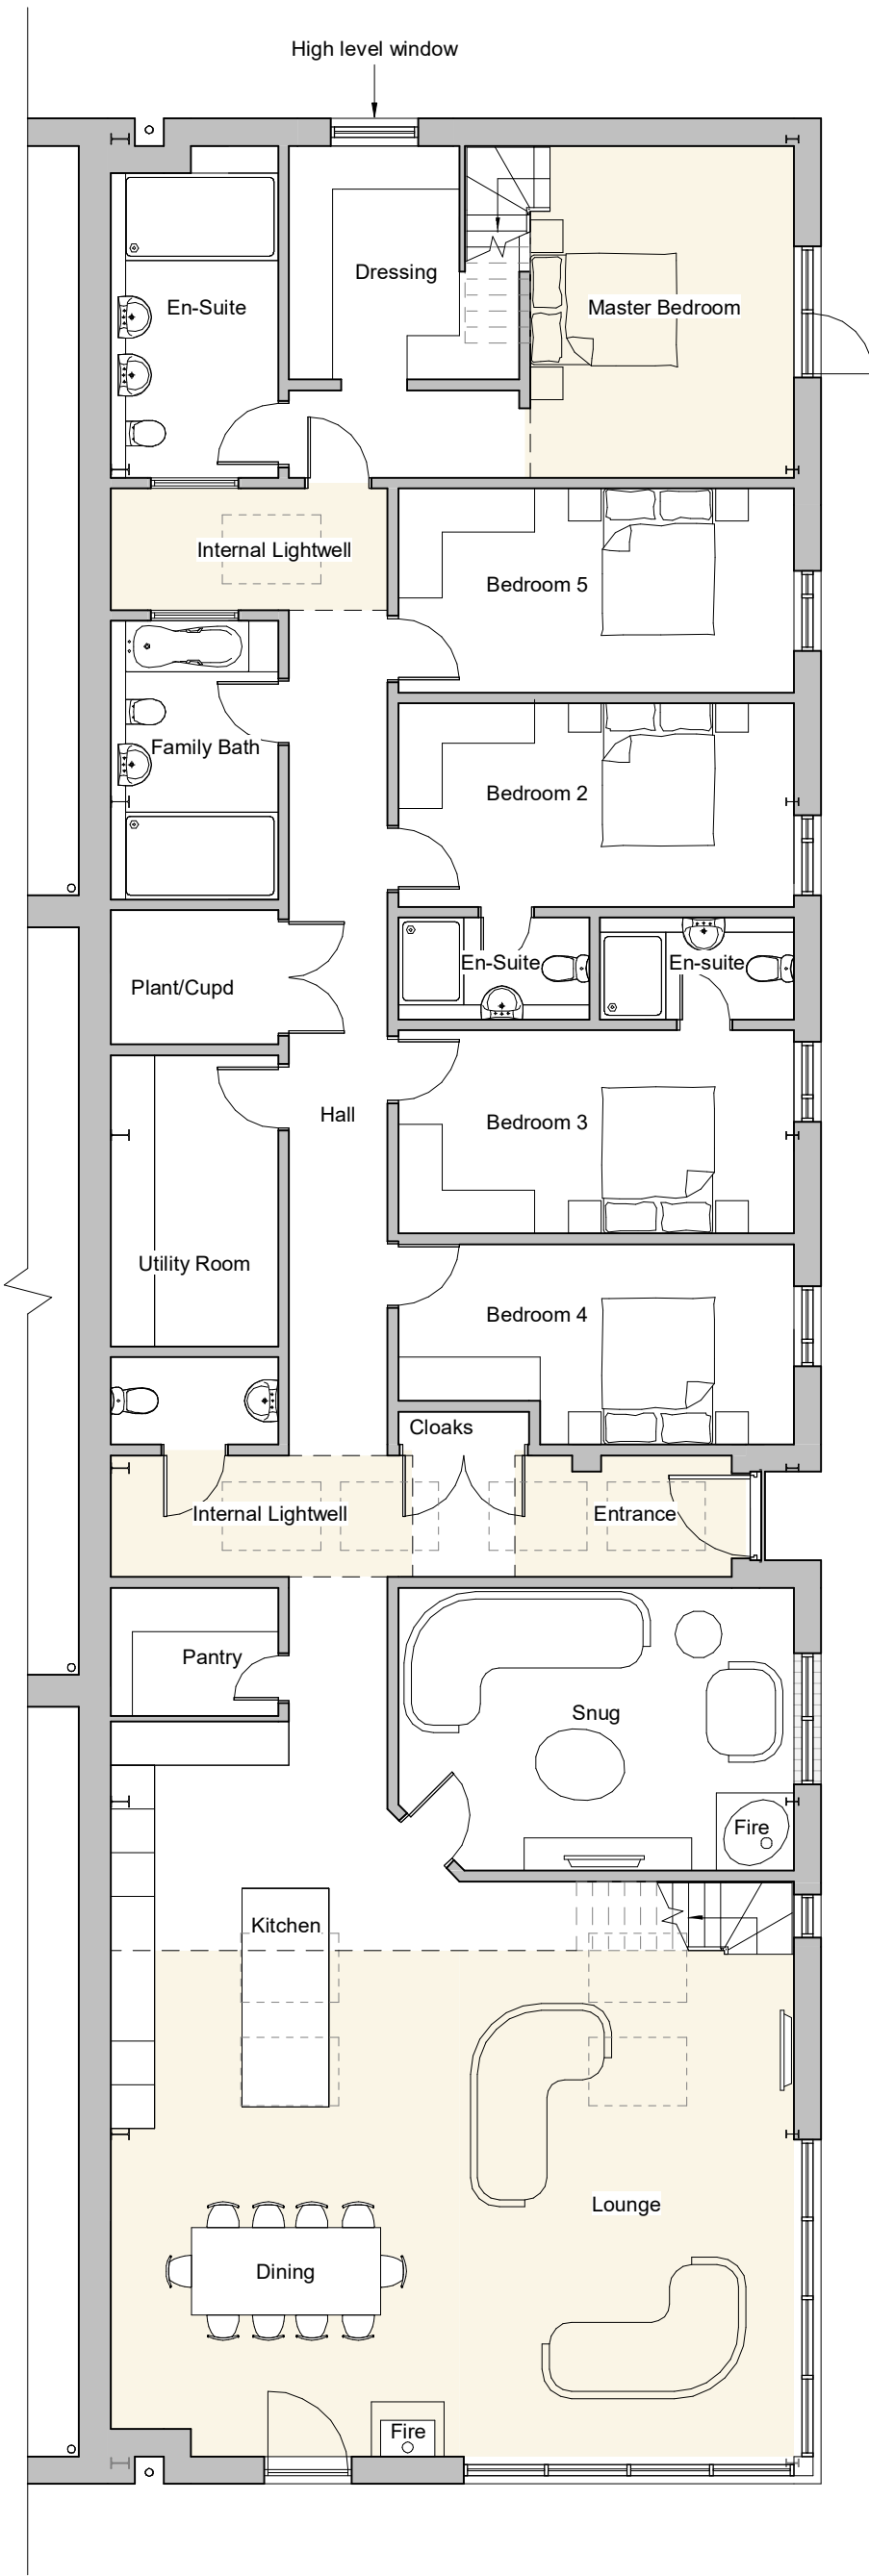

Ground Floor Plan
1 : 100

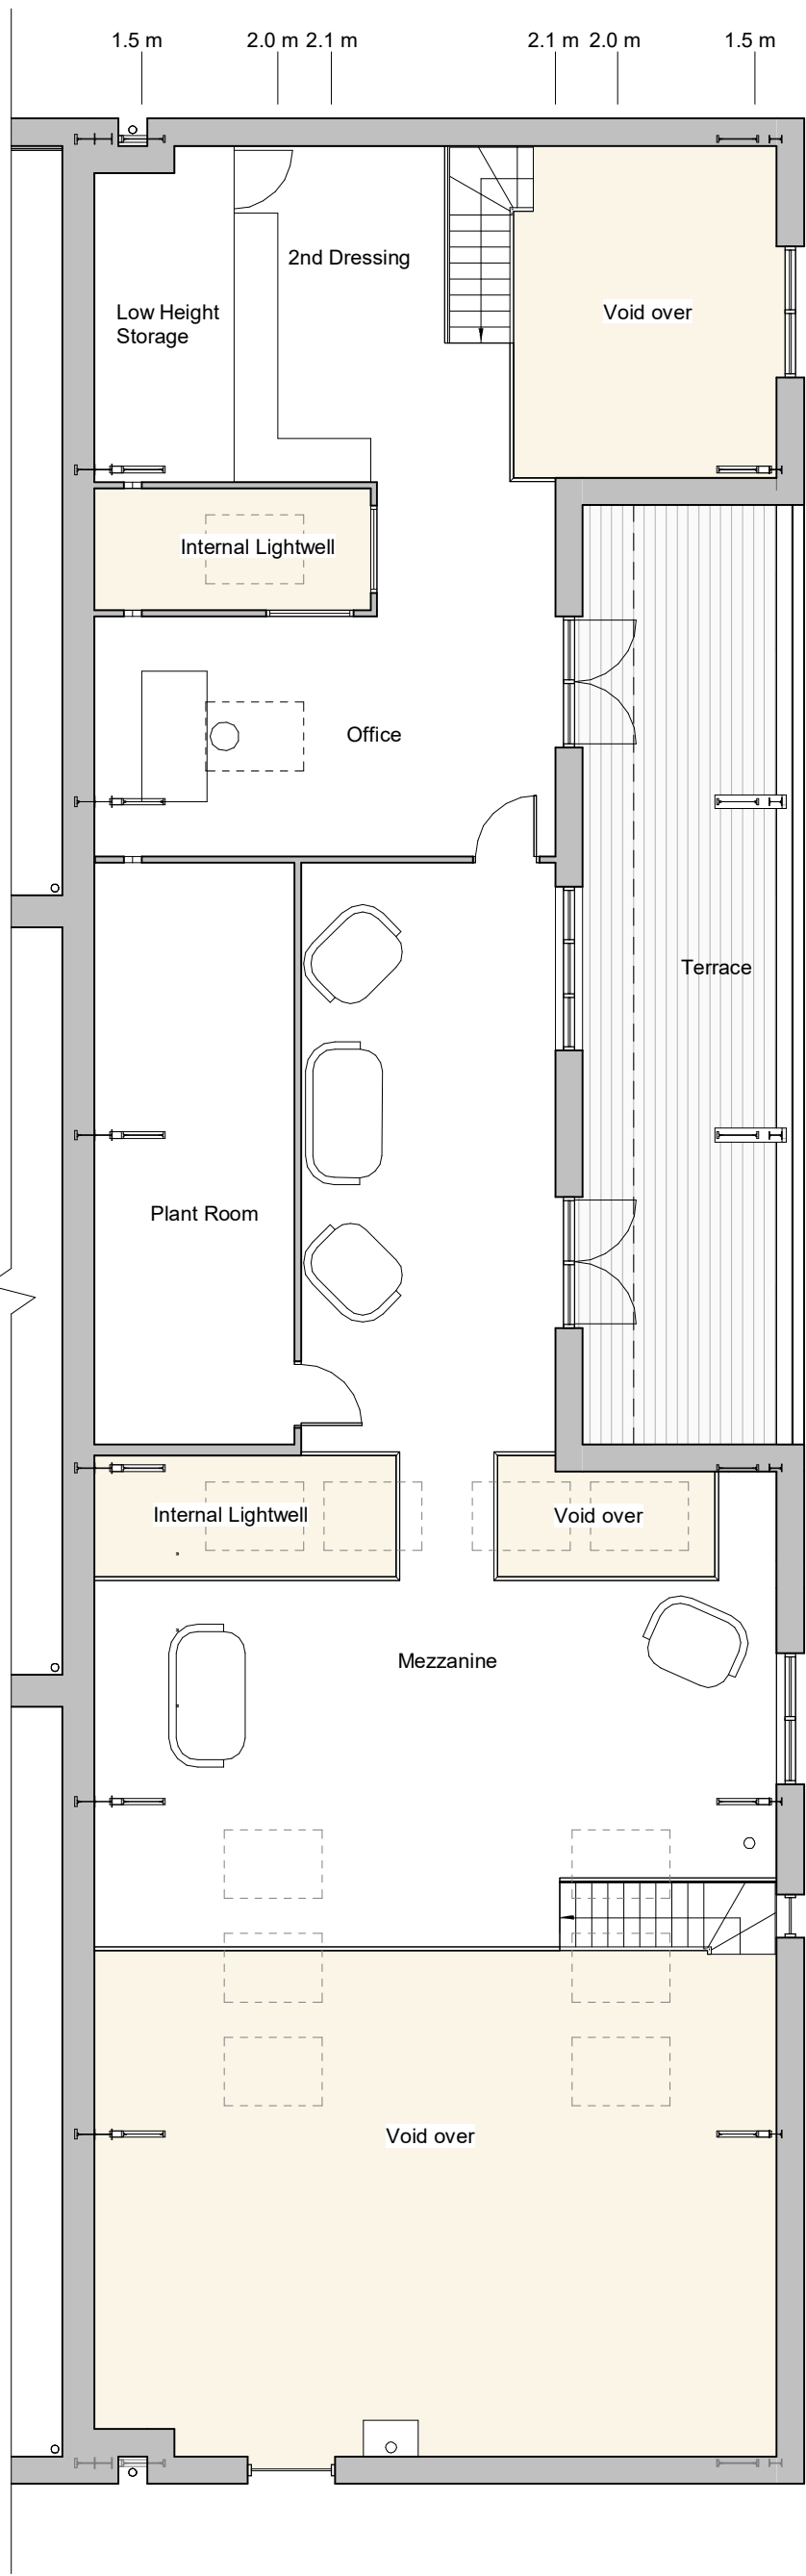

First Floor Plan
1 : 100

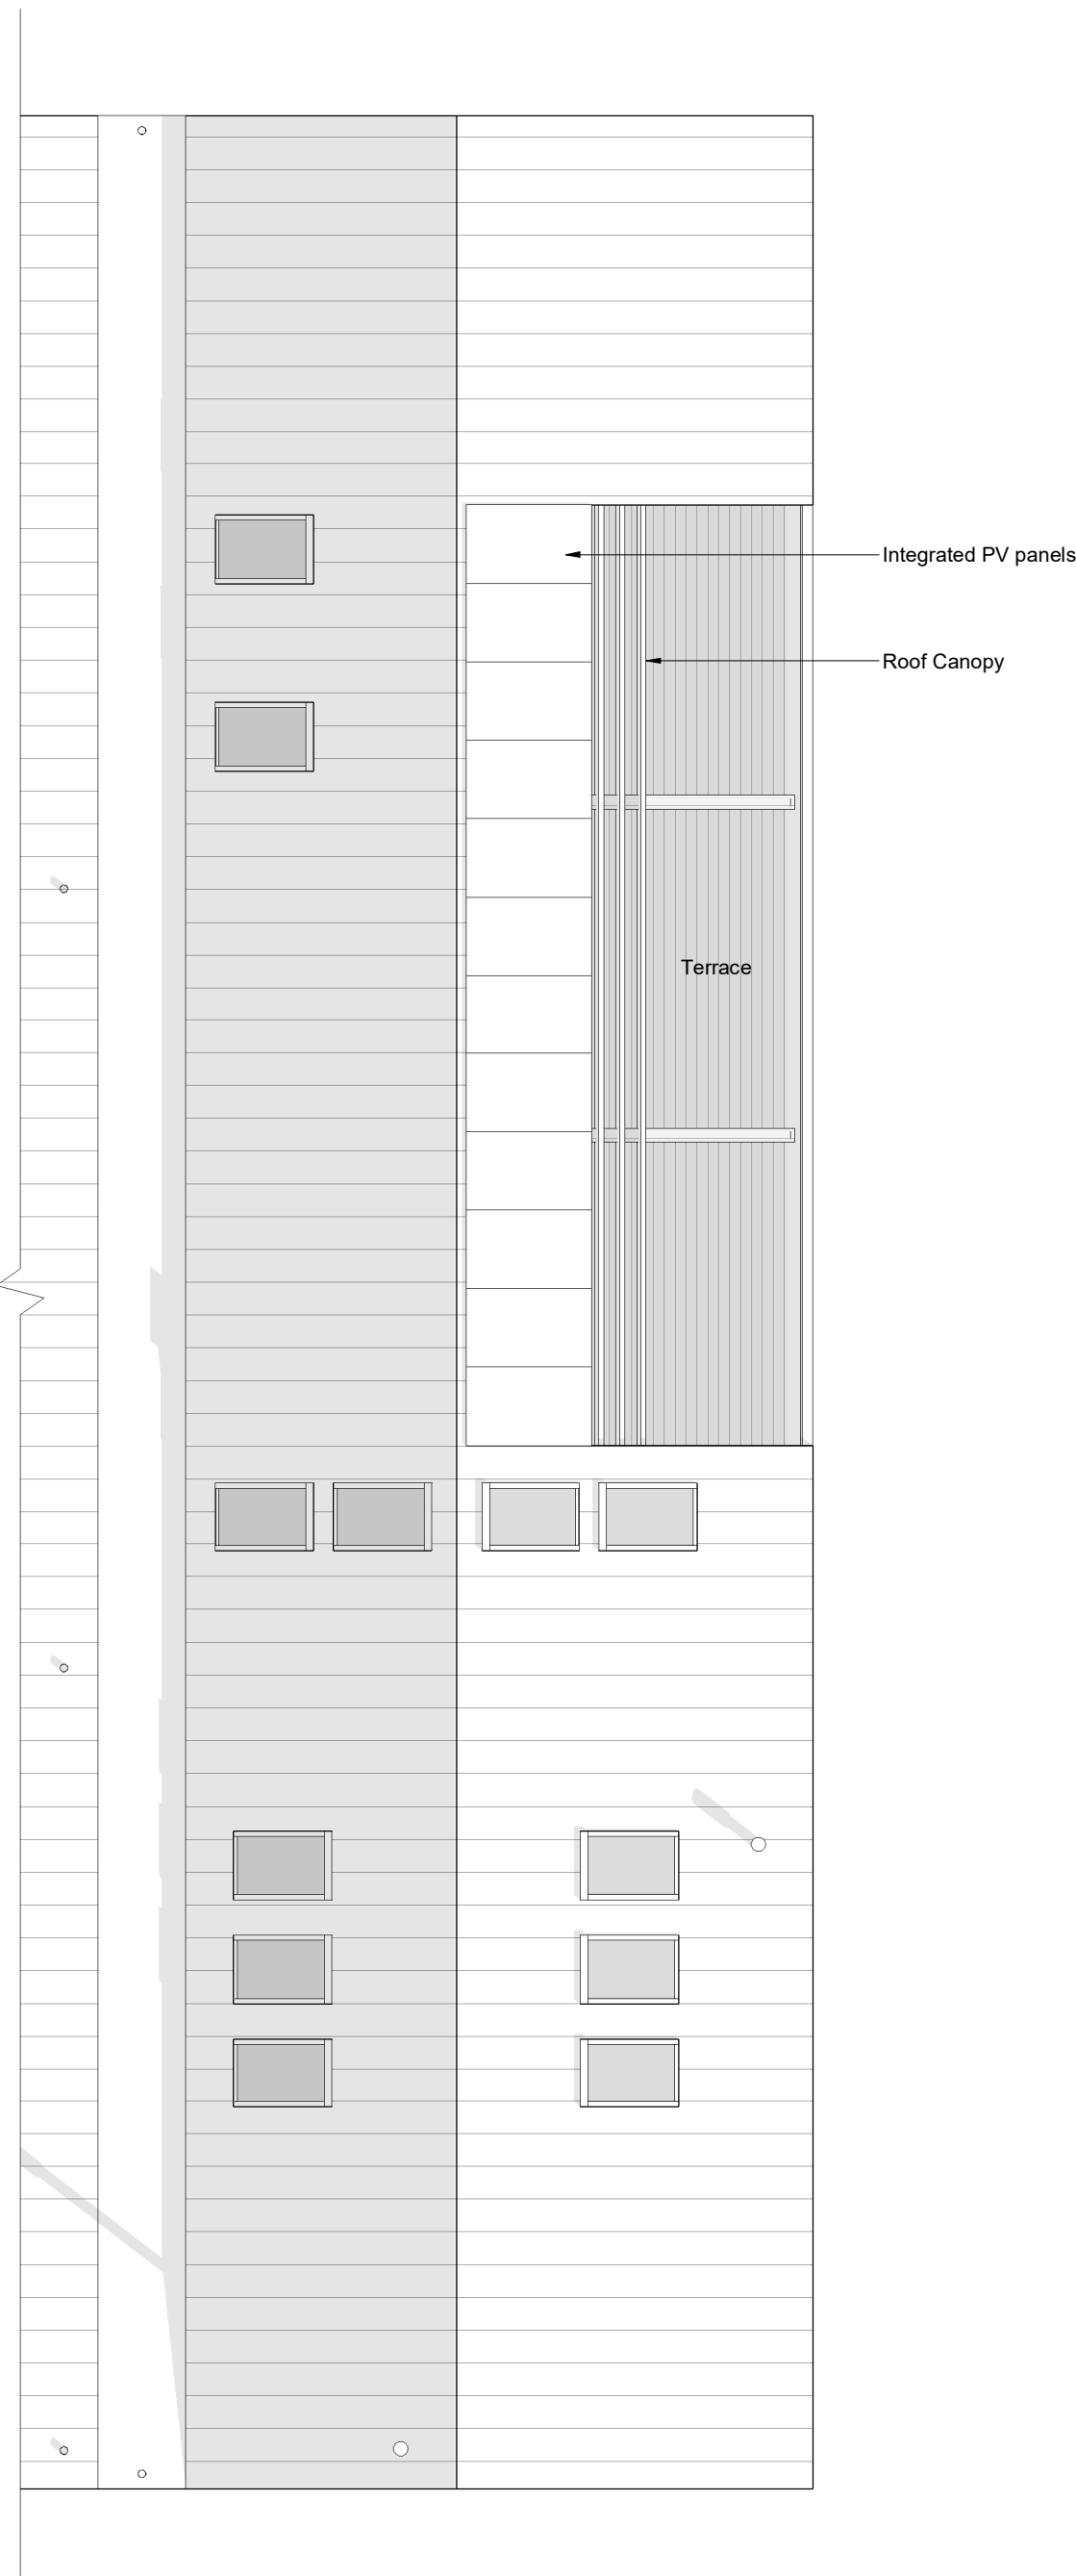


Roof Plan
1 : 100

Legend
= Double storey height

PLANNING

Project: Barn Conversion Titmore Green				
Title: Building 2 Proposed Floor Plans				
Drawn: MSM	Chk'd: JG	Date: 11.12.24	Scale: 1 : 100	Size: A1
Proj No: 2737		Drawing No: BC-PL107		Rev:

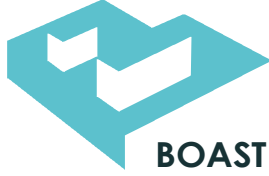

BOASTARCHITECTS

T 01438 365000
E architects@boastarchitects.com
W boastarchitects.com

8 Gateway 1000, Whittle Way, Stevenage, Hertfordshire, SG1 2FP

0m 1m 2m 3m 4m 5m 6m 7m 8m 9m 10m

