




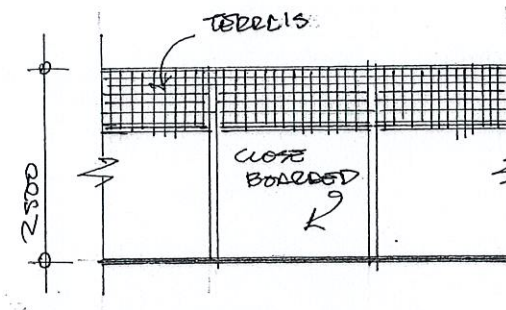


BOUNDARY FENCE A.
AT 1:100 SCALE.

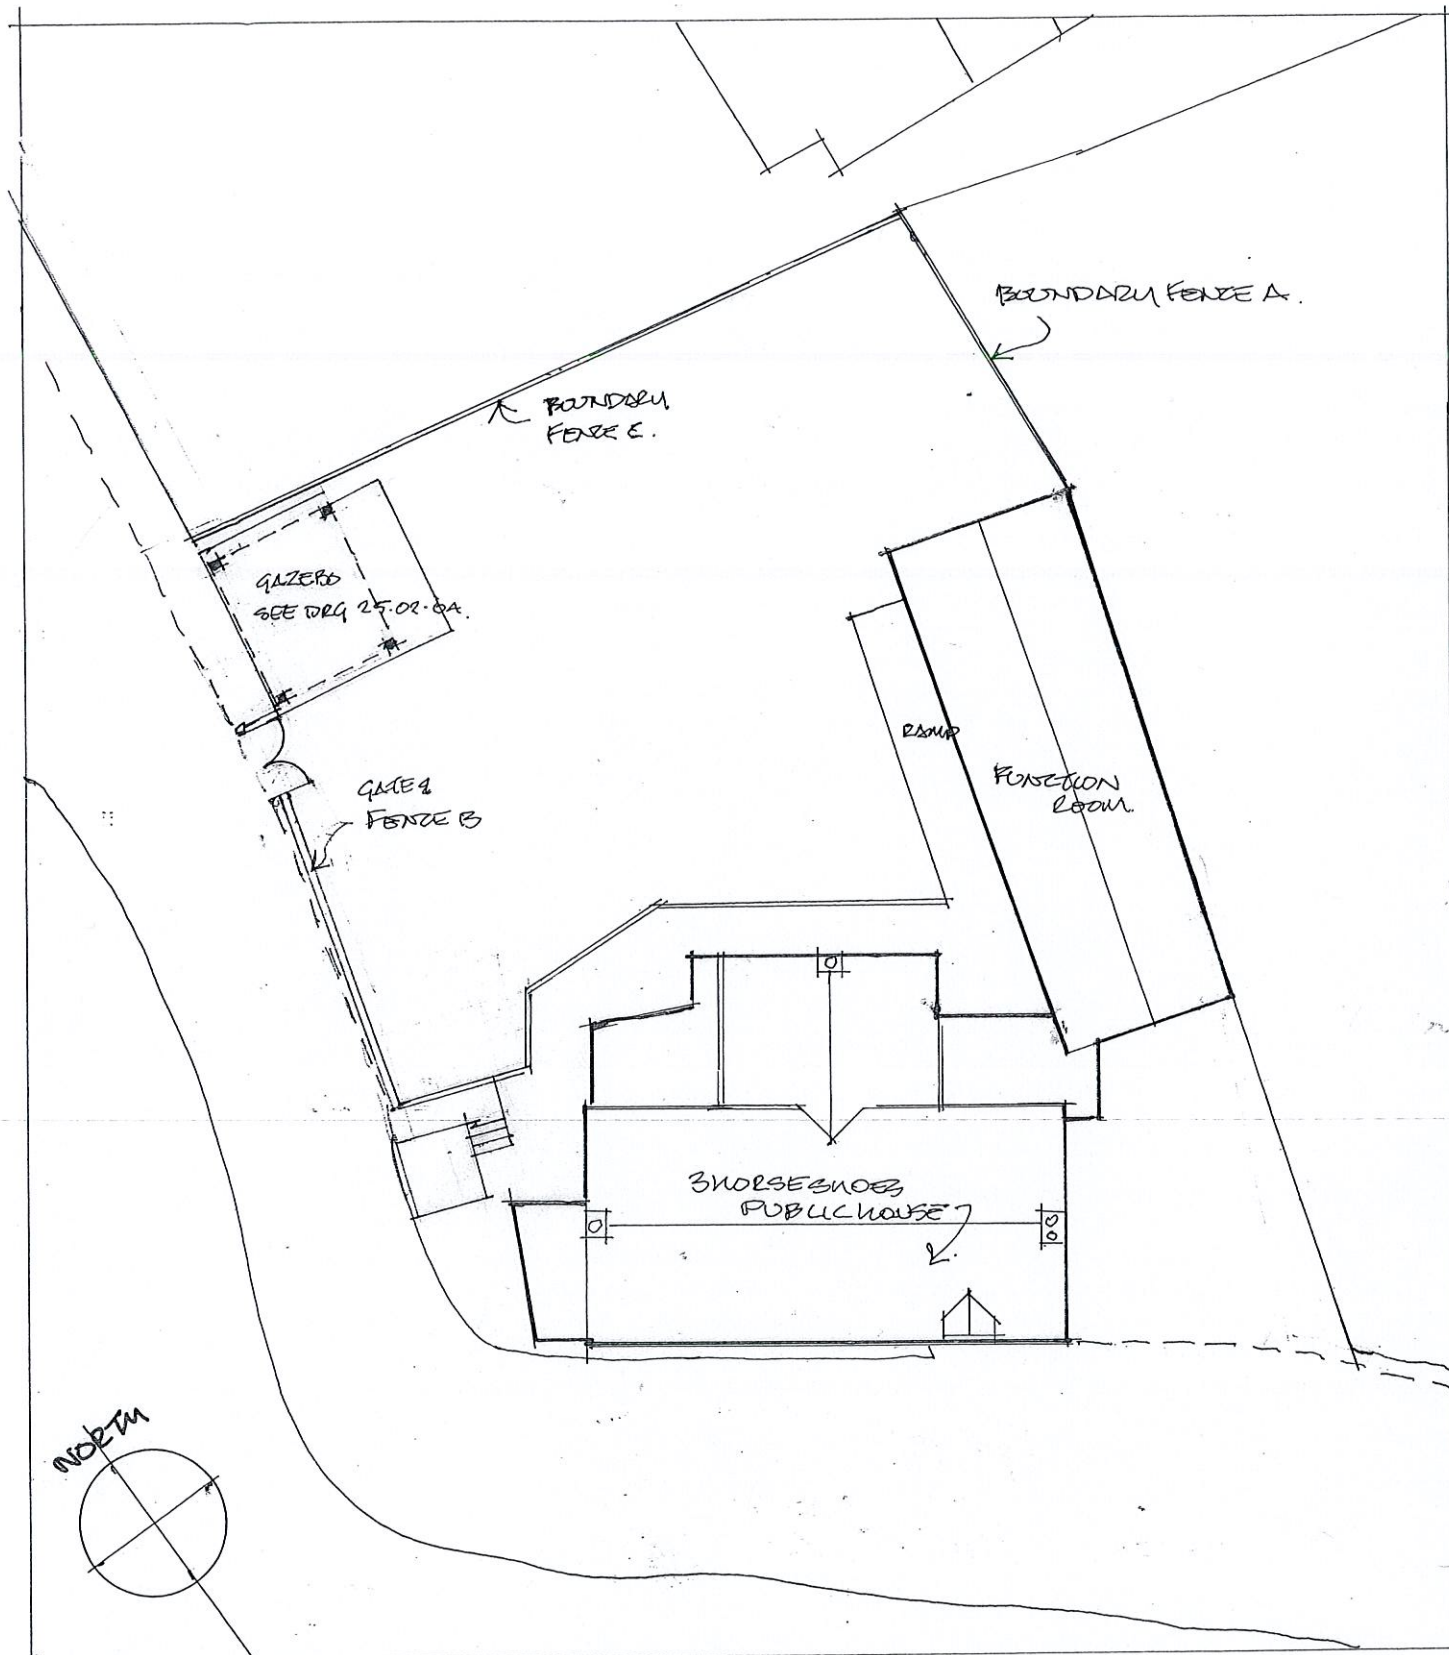


BOUNDARY FENCE B
AT 1:100 SCALE.
AS SEEN FROM ROAD

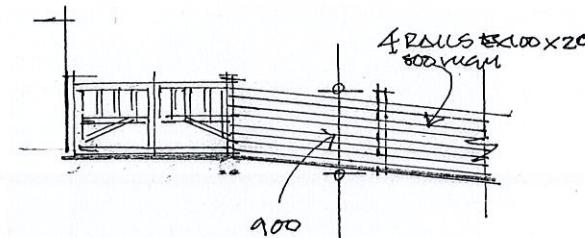

FENCES A & B HAVE RAMPING
PERMISSION REF 25/02/25/EP
EXCEPT THE GATE IN FENCE B

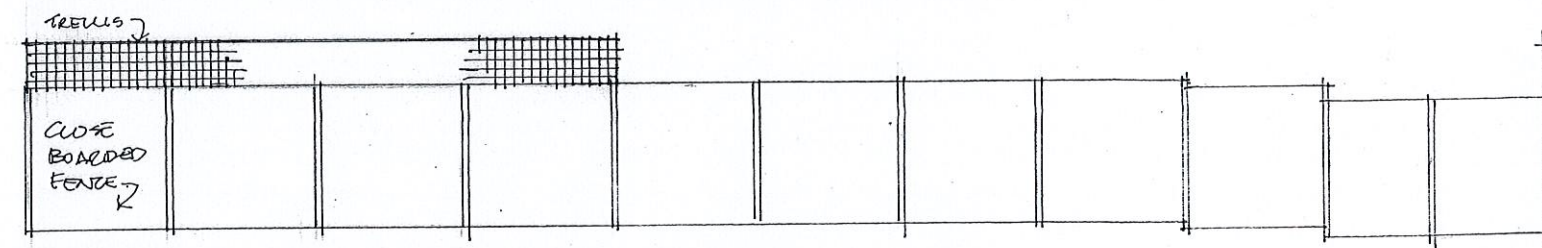

BOUNDARY FENCE C.
VIEWED FROM THE HORSESHOES GARDEN.

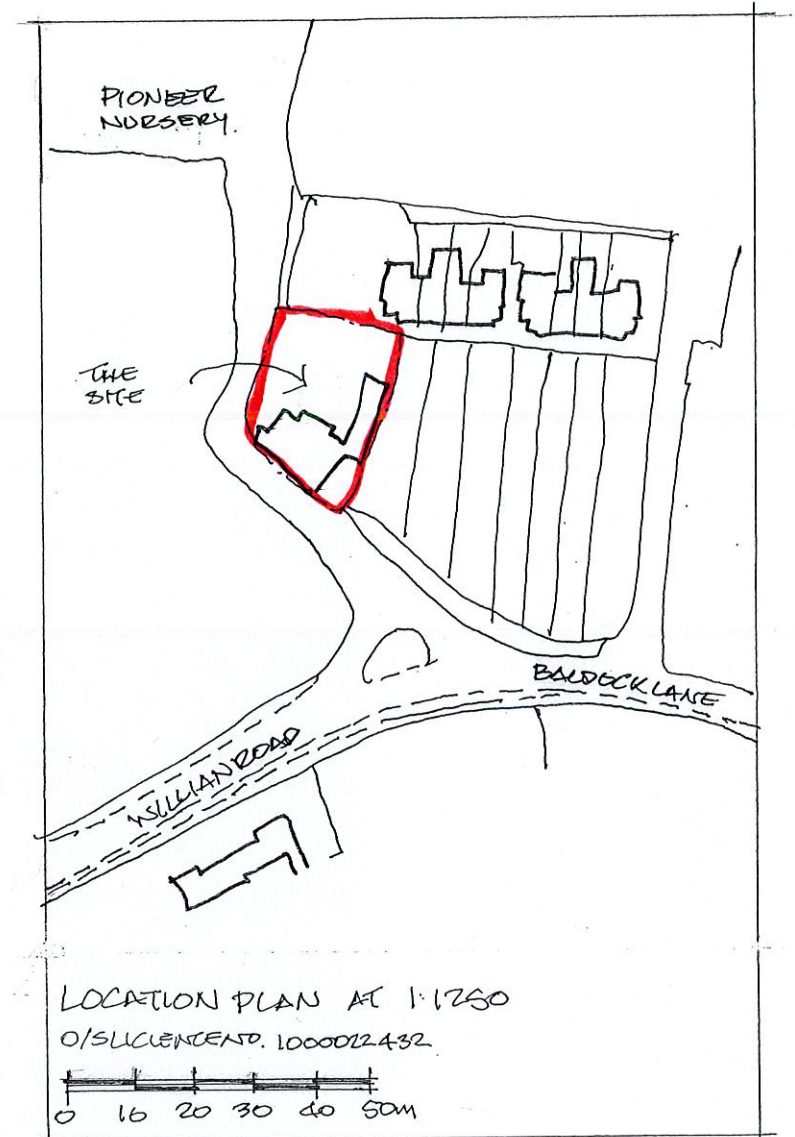

Revisions A NOTES ADDED A FENCE C ALSO THE GAZEBO ON THE PLAN.

 Edmund Wright Architect THE BARN • PRESTON ROAD GOSMORE • HERTFORDSHIRE • SG4 7QS TELEPHONE 01462 422334 EMAIL edmund@edmundwrightarchitect.co.uk PRINCIPAL - EDMUND WRIGHT, R.I.B.A.	Project 3 HORSESHOES FENCES.	
	Client MR MICHAEL STOPPARD	
	Title LOCATION, SITE PLAN & FENCES	
	Scale 1:1250, 200, 100/2/3	Drawn by EW
	Date SEPT 2015	Drawing No. 25 02 01A

DO NOT SCALE OFF THIS DRAWING

THIS DRAWING IS PROTECTED BY COPYRIGHT