
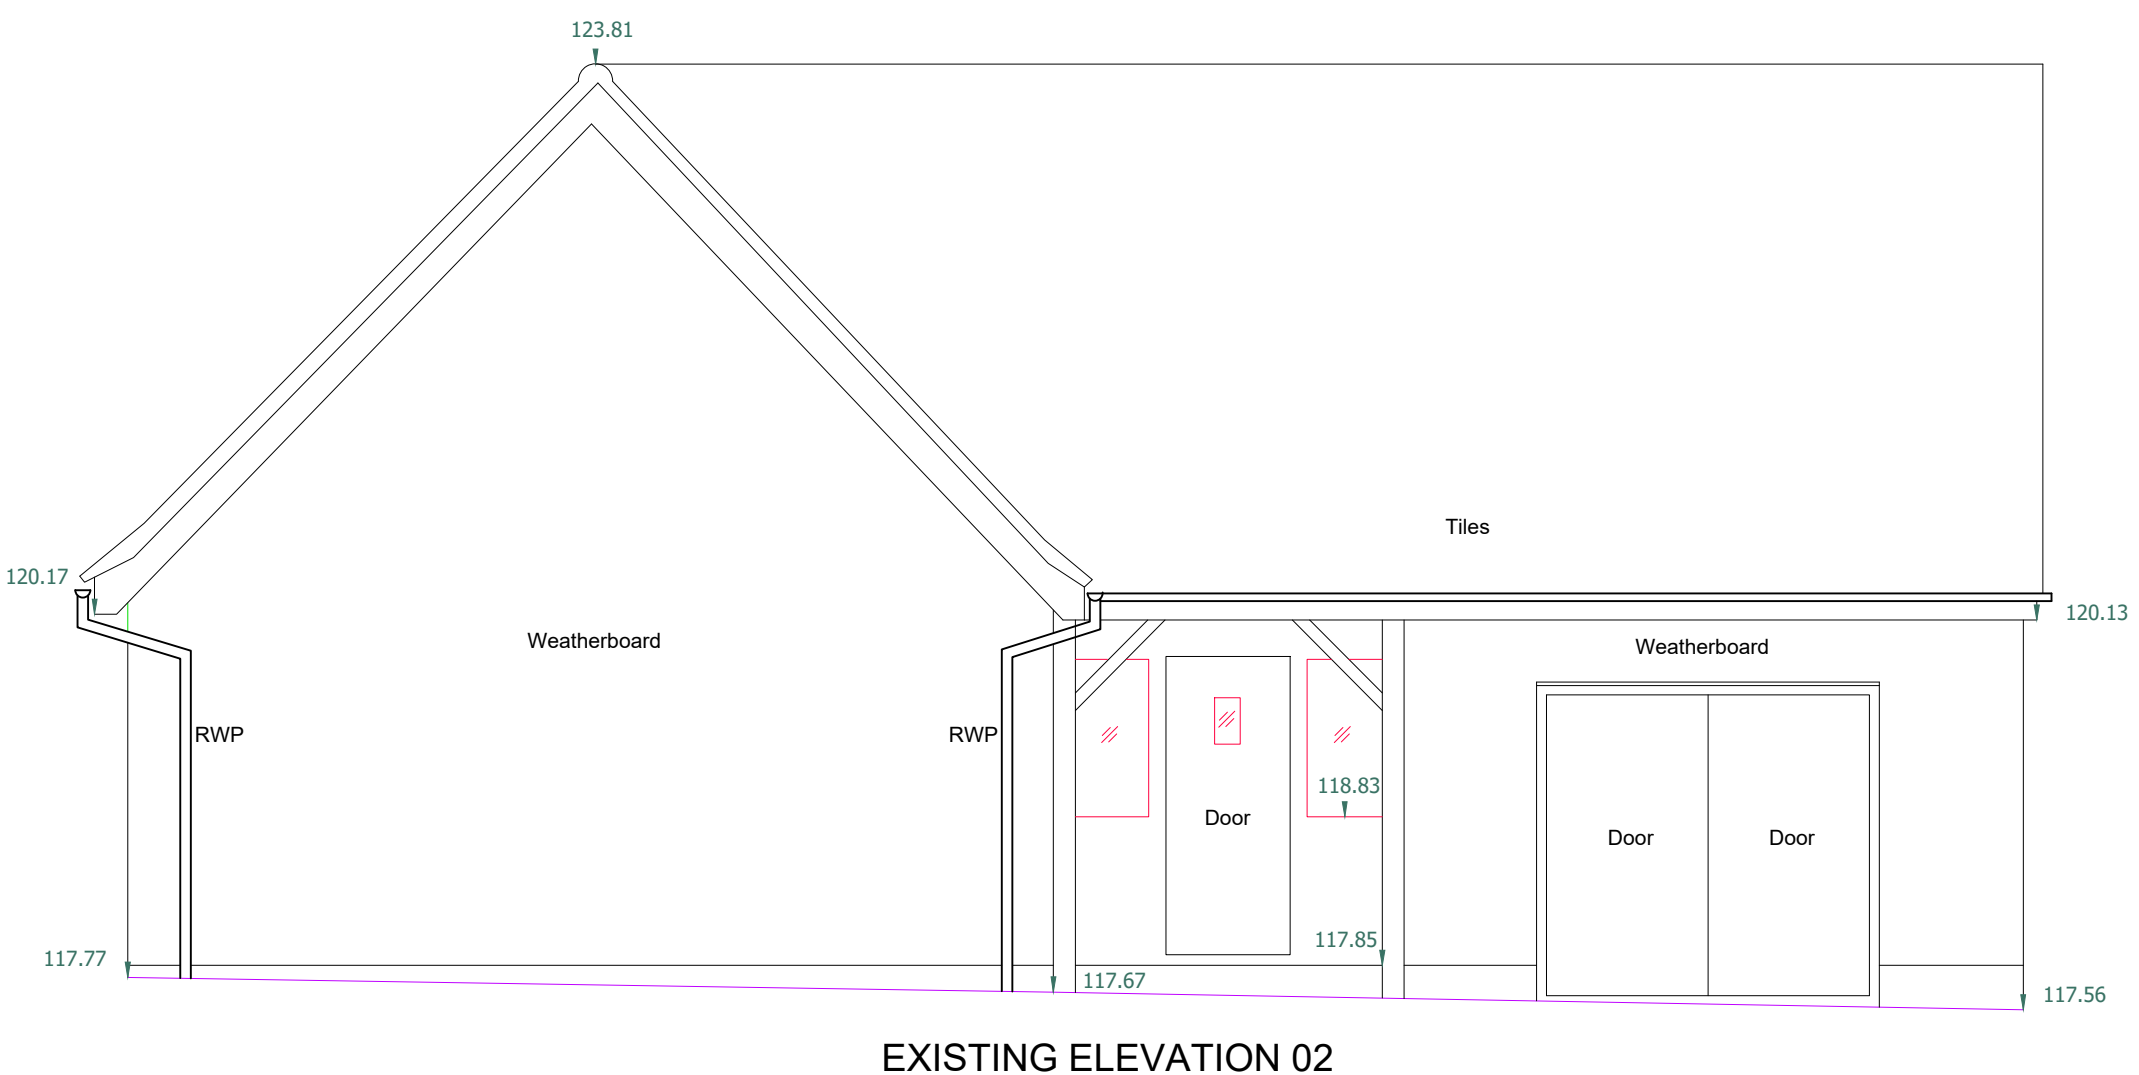


Existing Roof Plan and Elevations


scale 1:50 @ A1

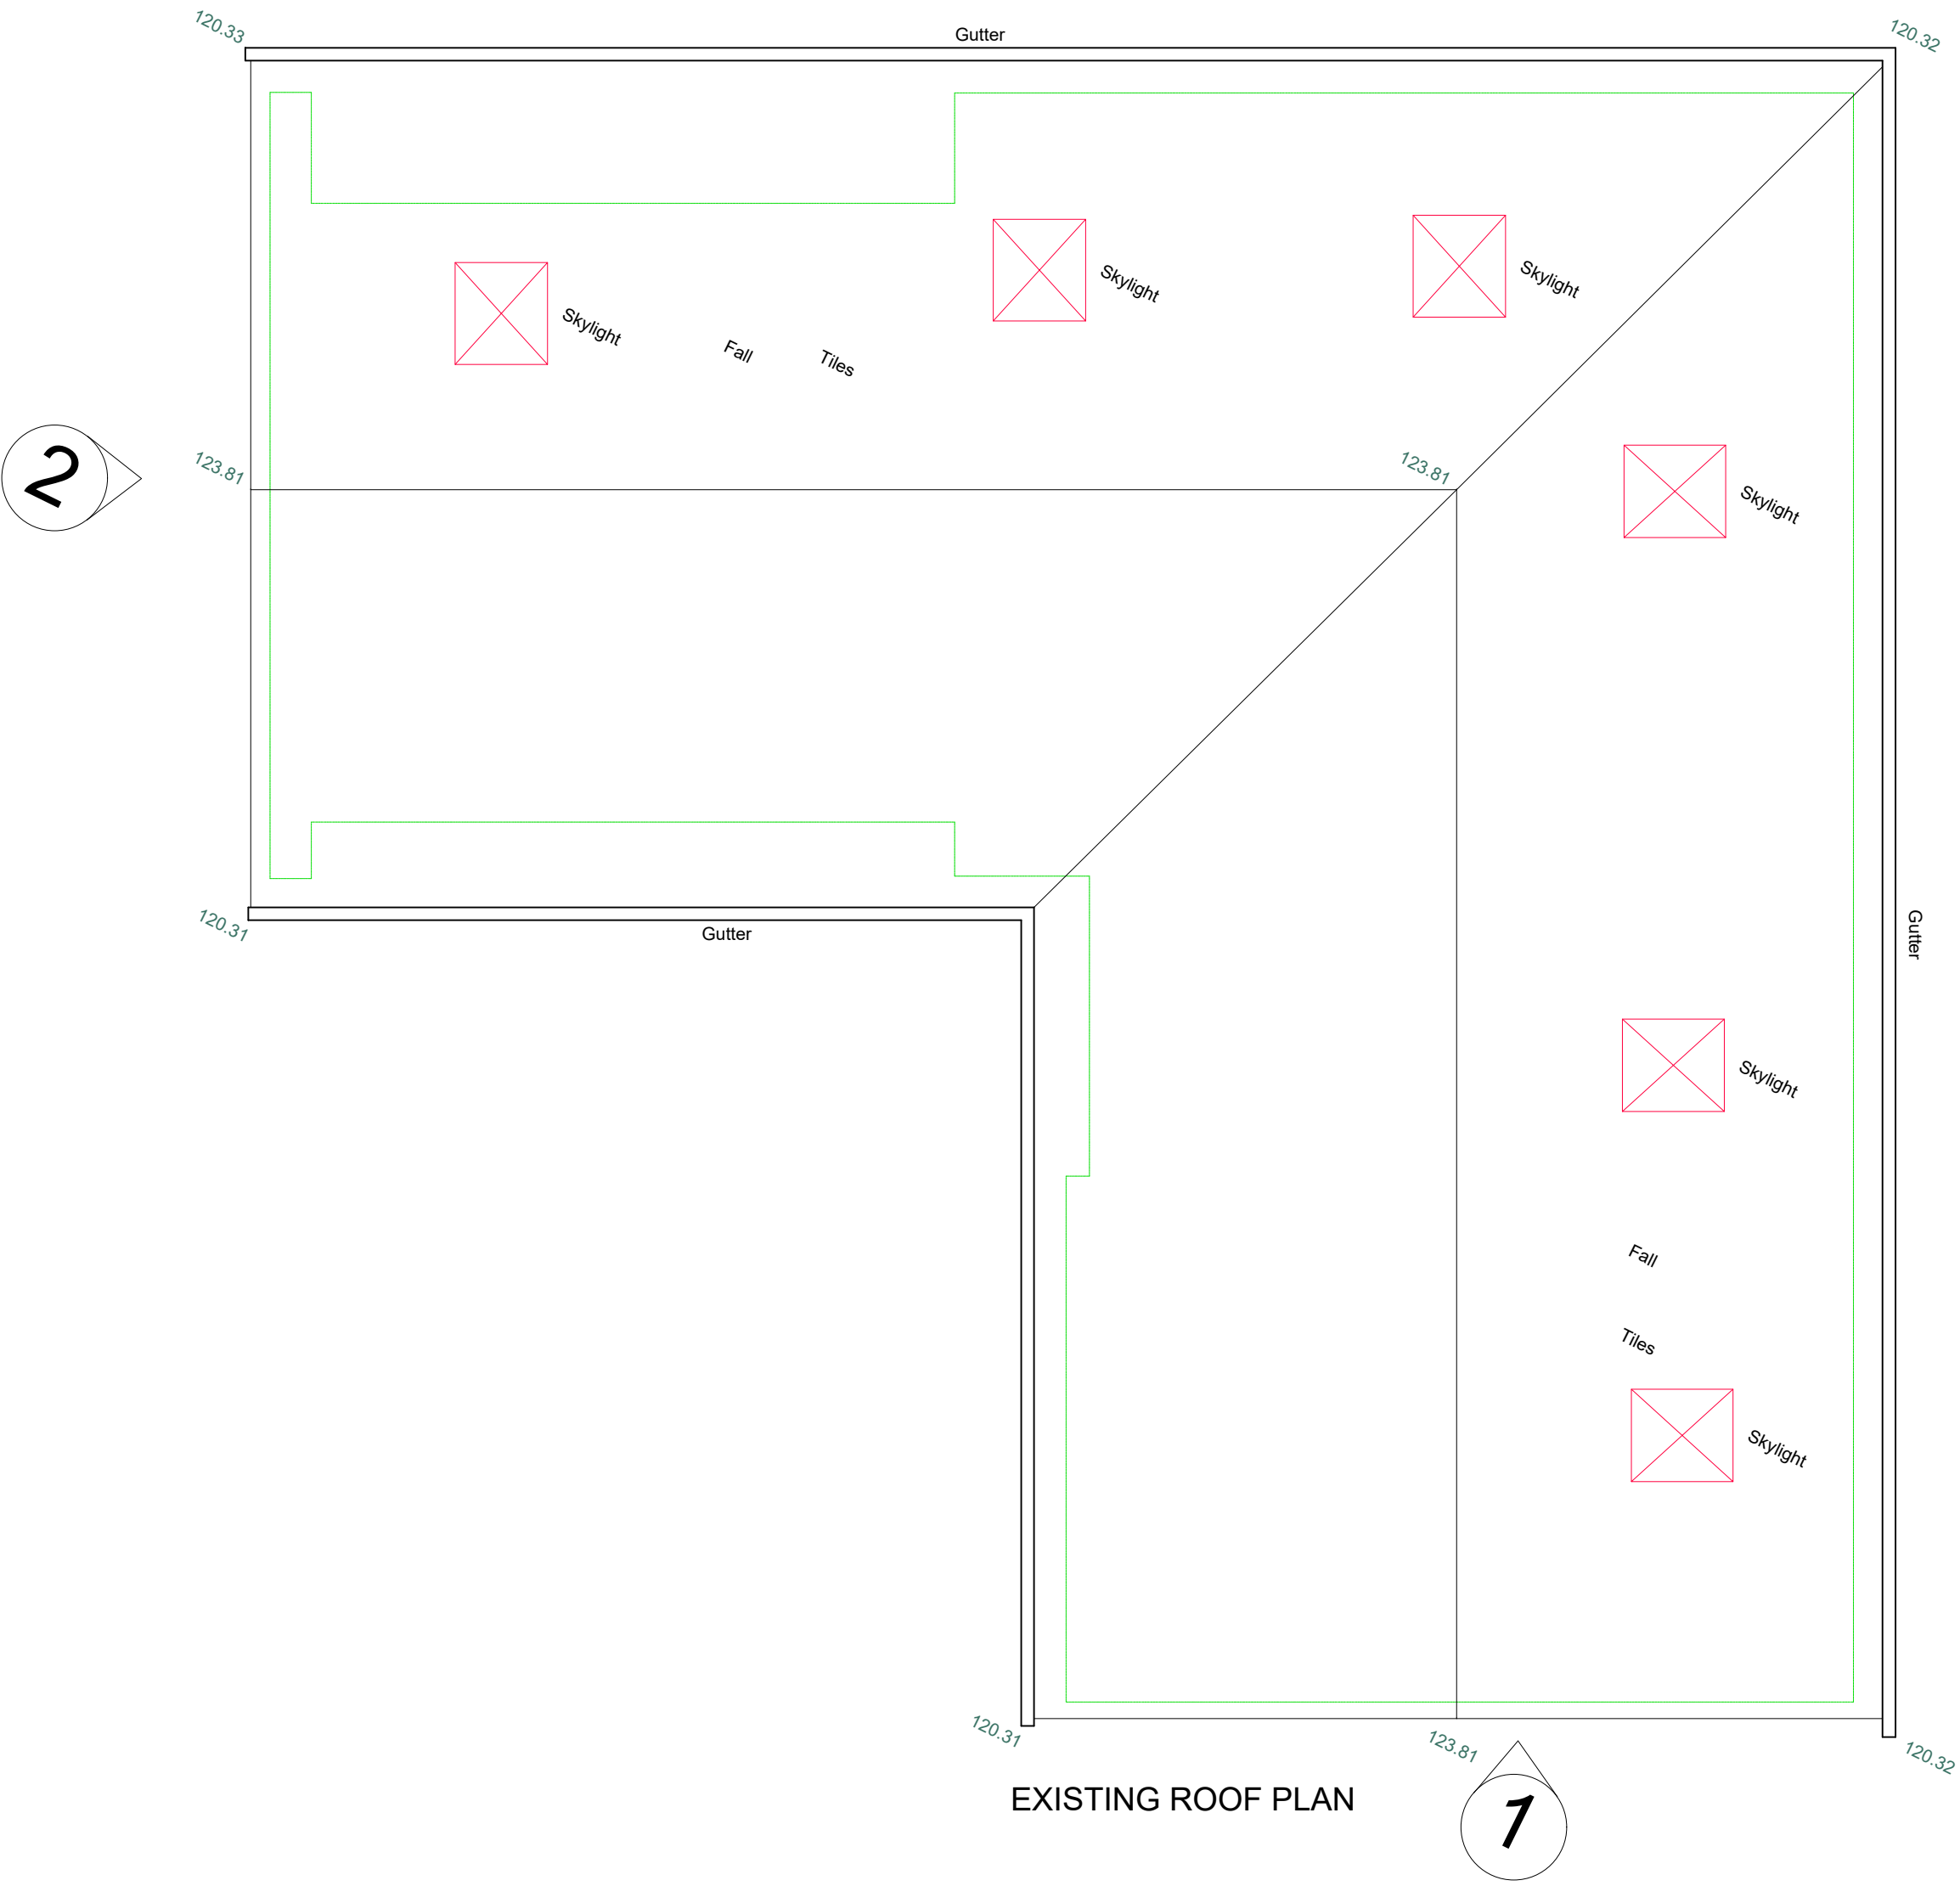

Copyright © Studio136 Architects Ltd

This drawing which is the property of Studio136 Architects Ltd is the subject of Intellectual Property Rights including copyright and design right and shall not be reproduced, copied, loaned or submitted to any other party without the written consent of Studio136 Architects Ltd.

Any discrepancies to be reported to Studio136 Architects Ltd prior to setting out or ordering of any materials.

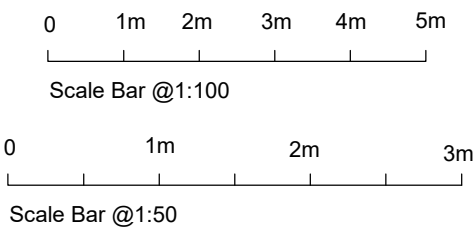

studio  
136 architects

6 The Broadway, Wembley, Middlesex, HA9 8JT

Tel/Fax: 020 8807 7131 e-mail: info@studio136.co.uk

Project

Proposed Solar Pannels at  
Annex The Thatched Cottage Smith End Lane  
BARLEY  
ROYSTON  
SG8 8LH

Client  
Mr and Mrs West  
Annex The Thatched Cottage Smith End Lane  
BARLEY  
ROYSTON  
SG8 8LH

|                                                    |                          |                     |                        |
|----------------------------------------------------|--------------------------|---------------------|------------------------|
| Drawing Title<br>Existing Roof Plan and Elevations |                          |                     |                        |
| Scale<br>1:50@A1                                   | Drawn<br>--<br>08 JAN 26 | Checked<br>--<br>-- | Authorised<br>--<br>-- |
| Drawing Number<br>ST_26_The Thatched Cottage_01    |                          |                     | Rev<br>A               |