

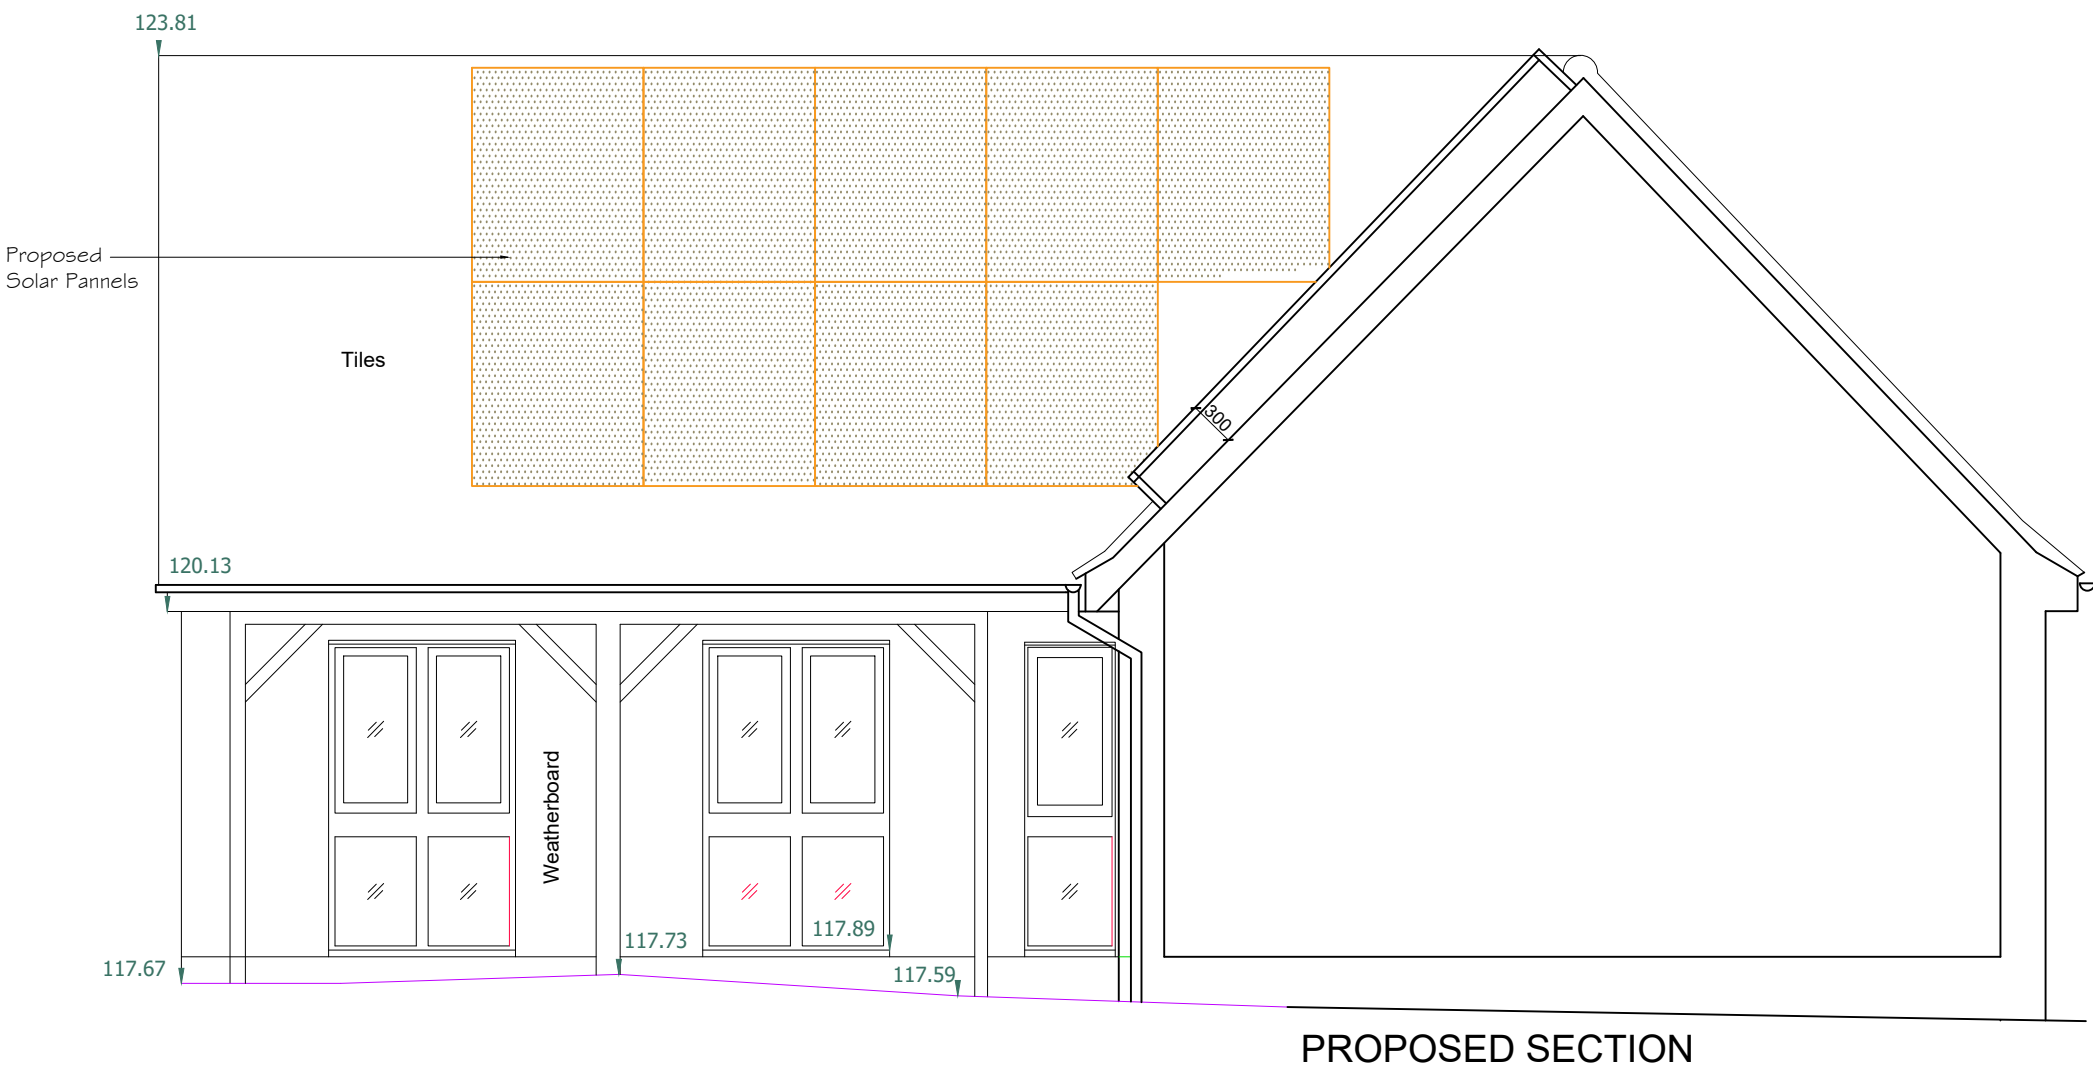
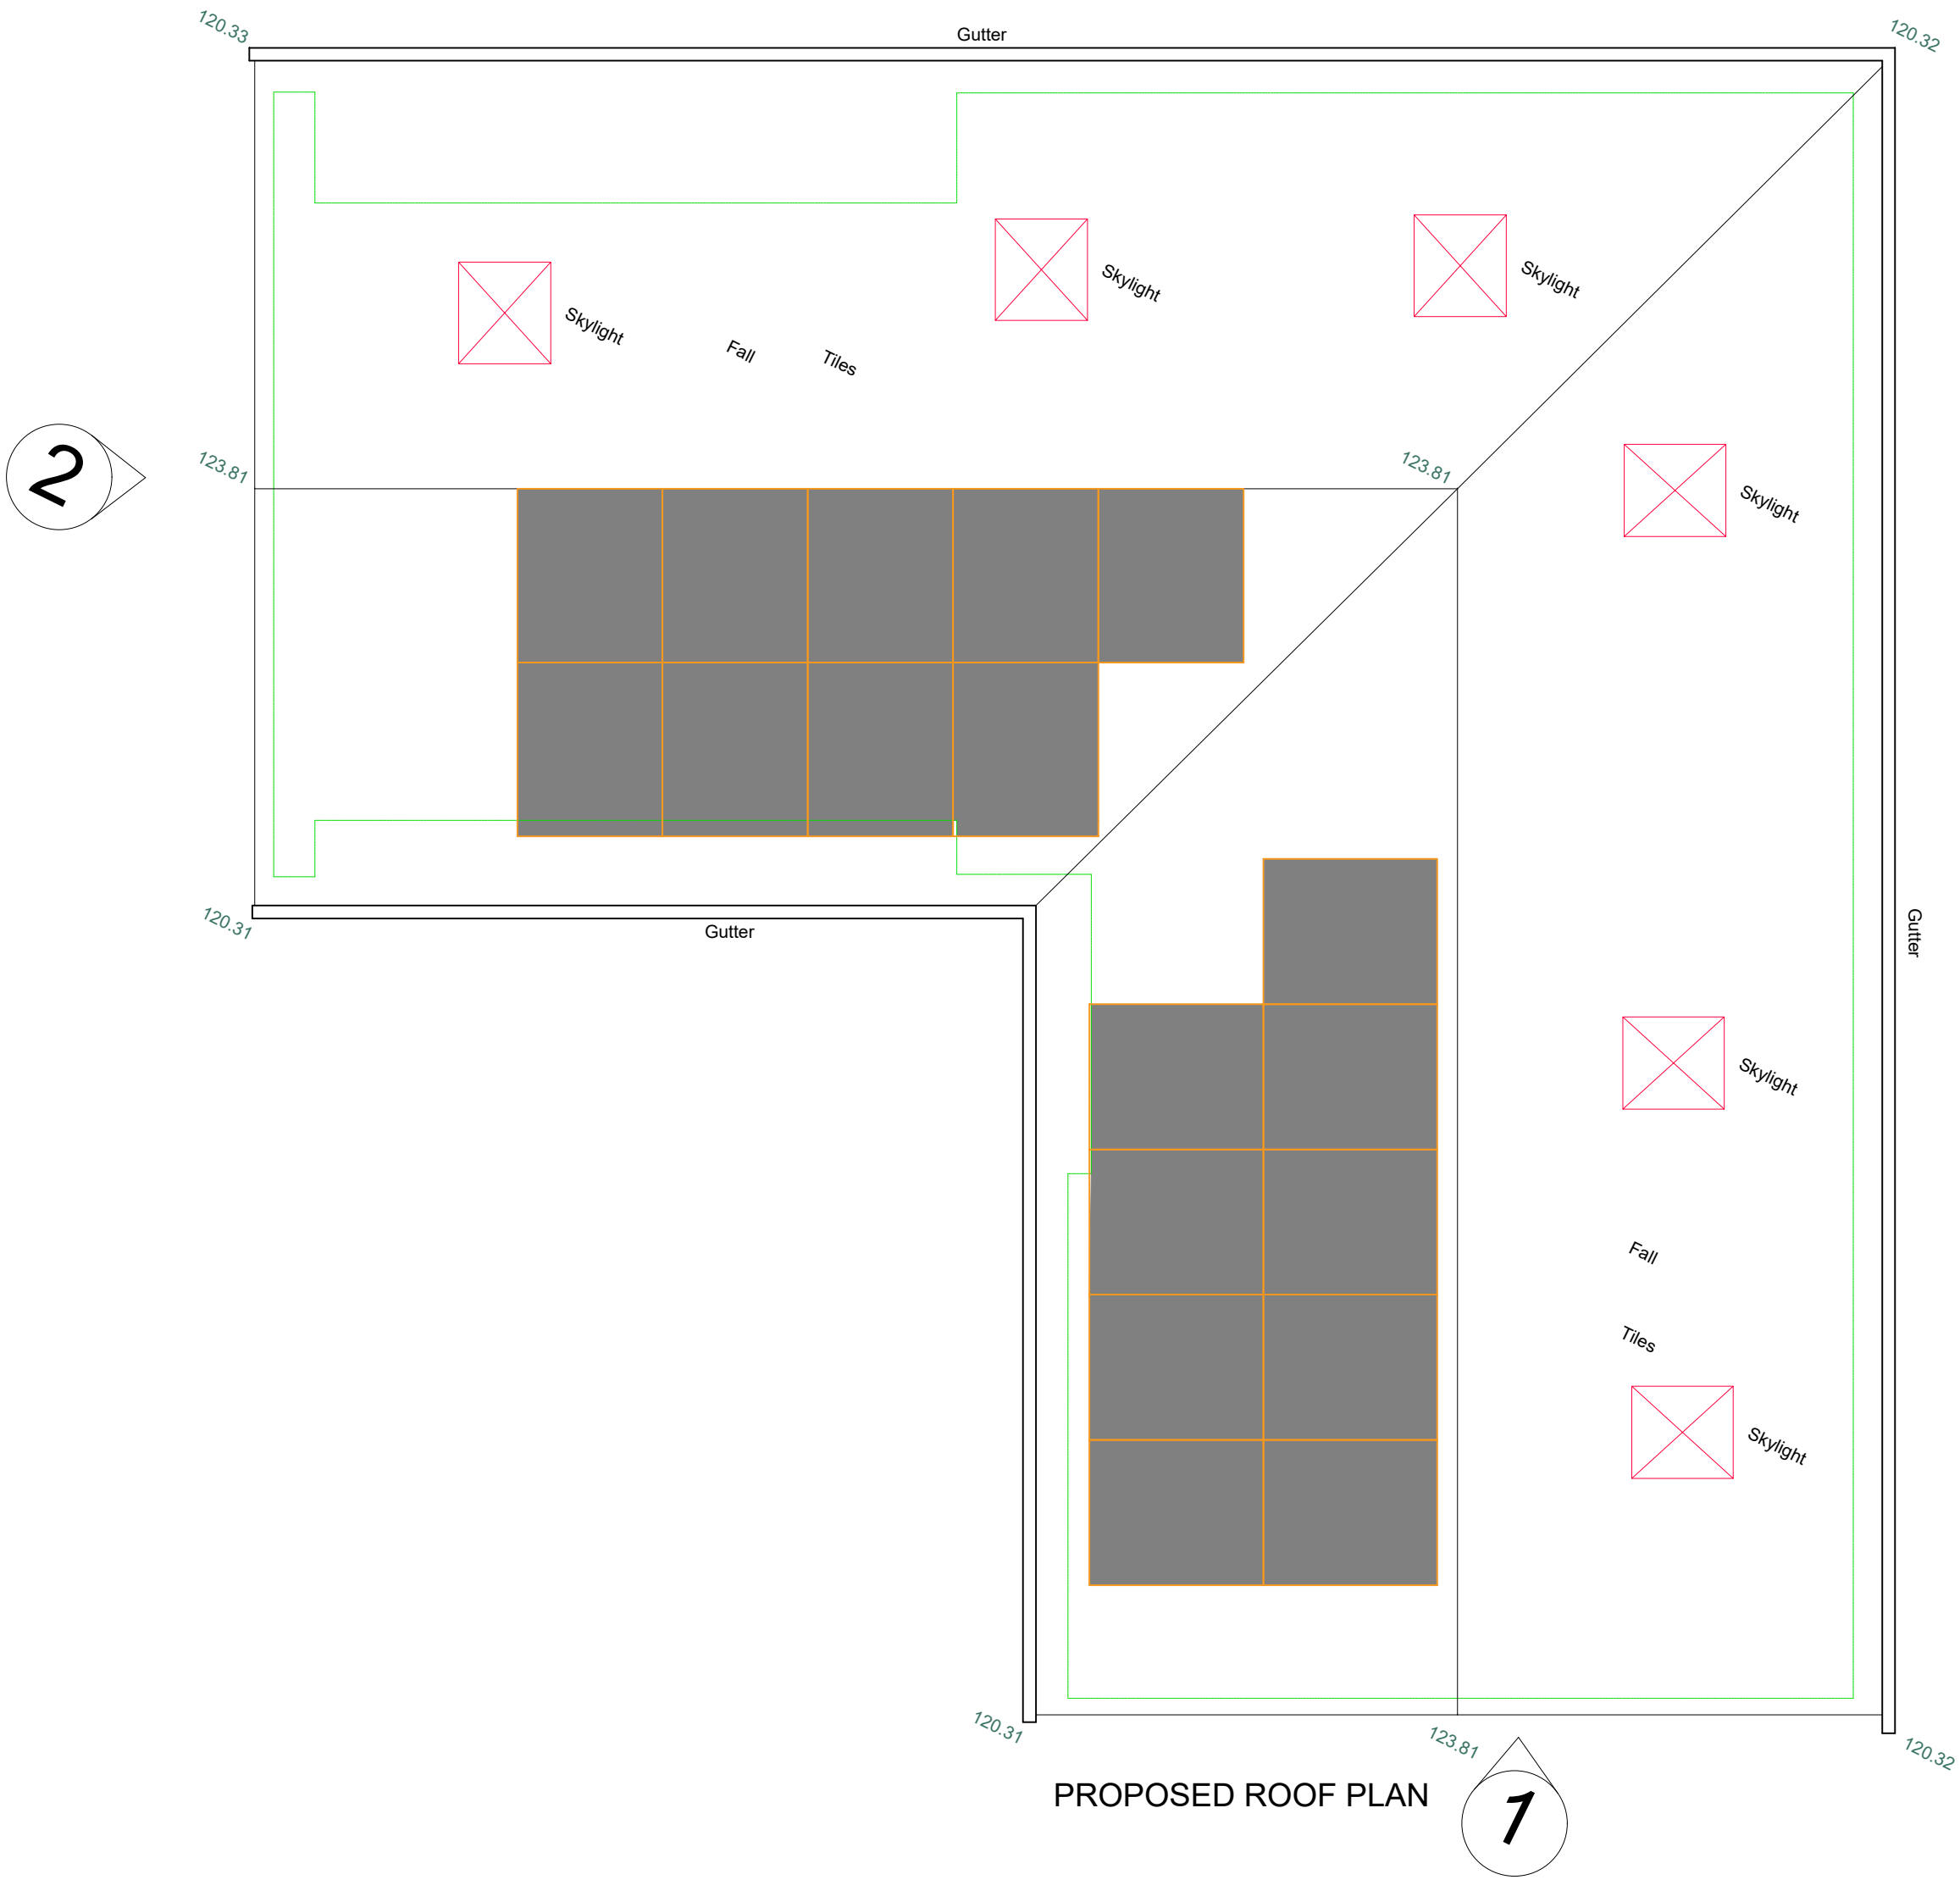


Proposed Roof Plan and Elevations
scale 1:50 @ A1

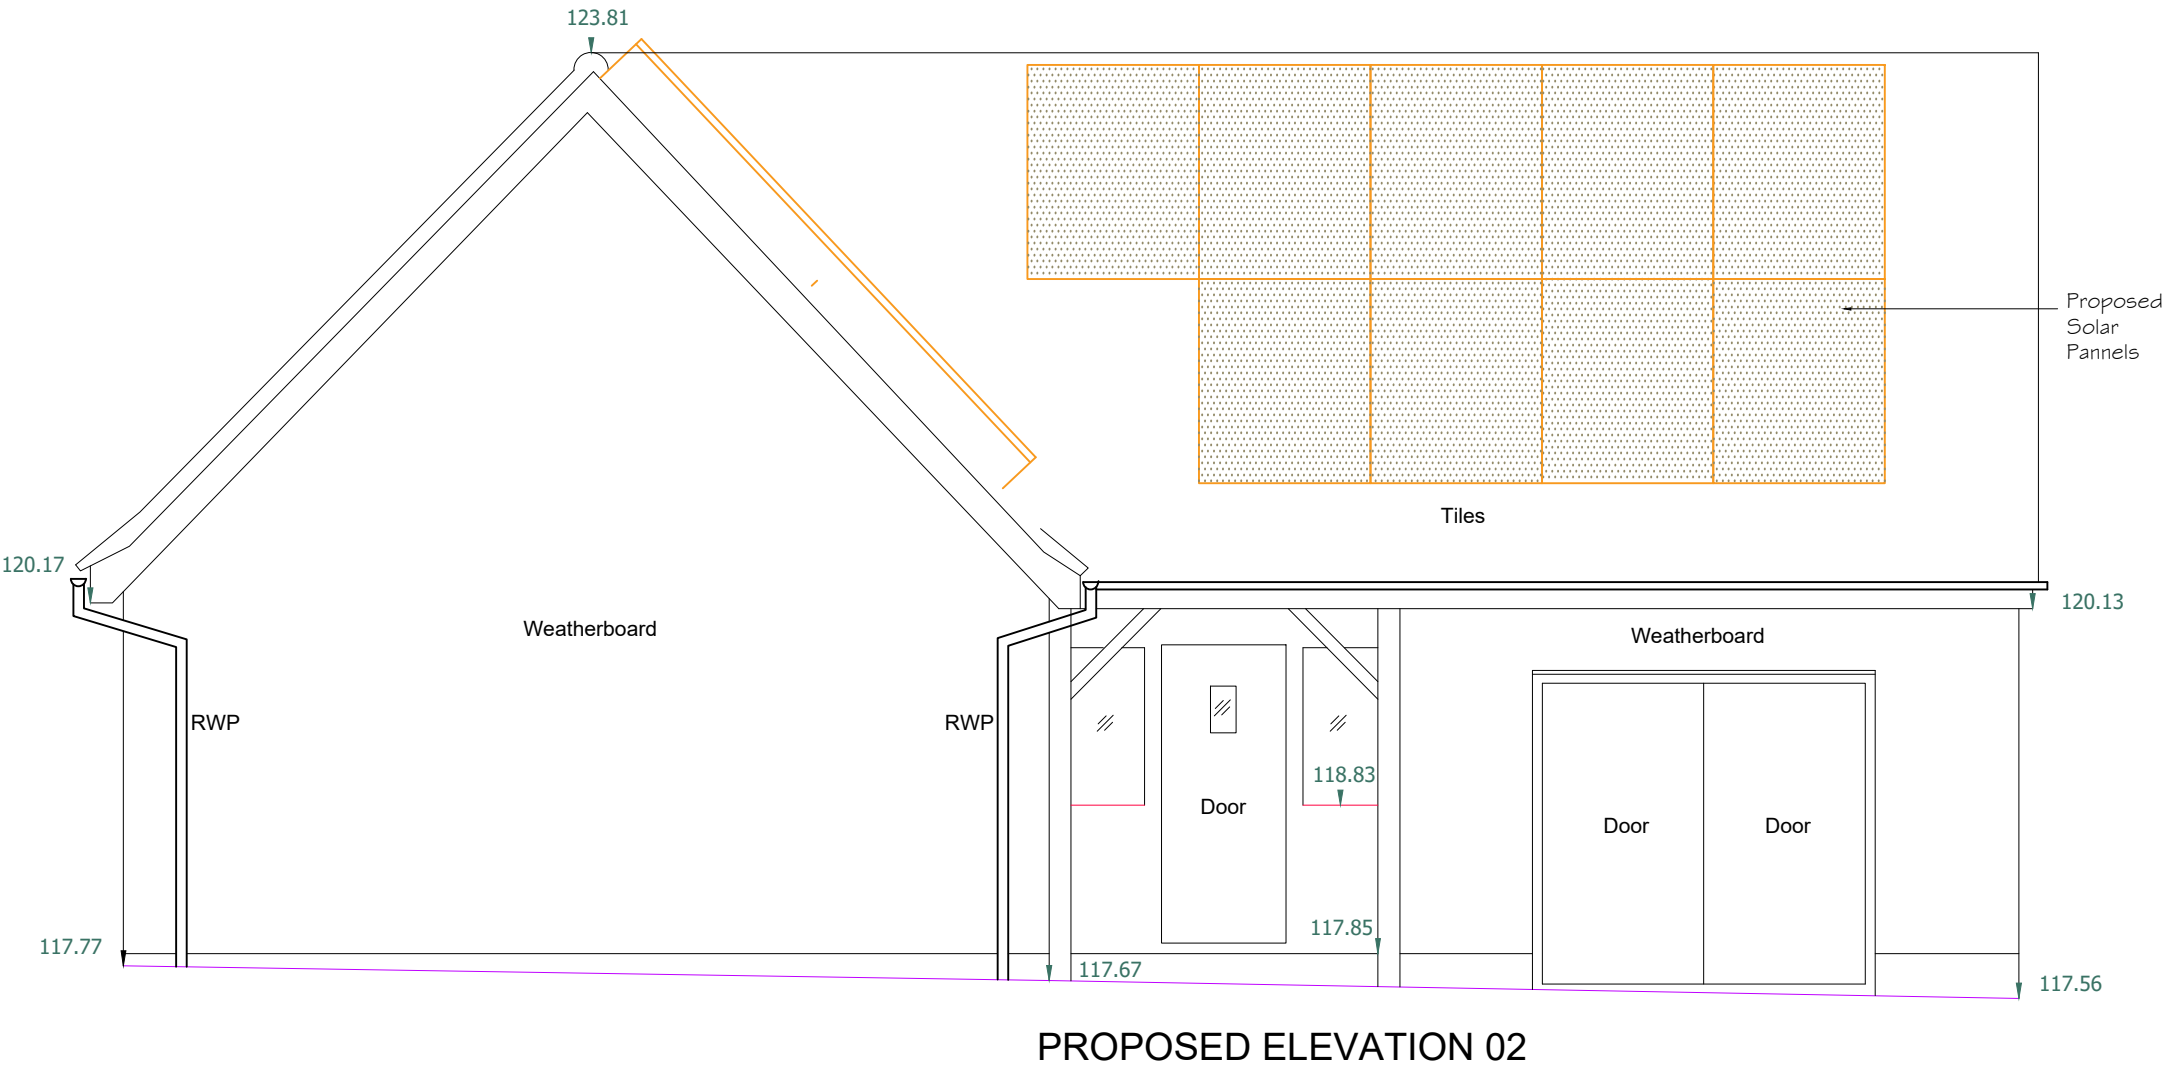


Proposed Elevations
scale 1:50 @ A1

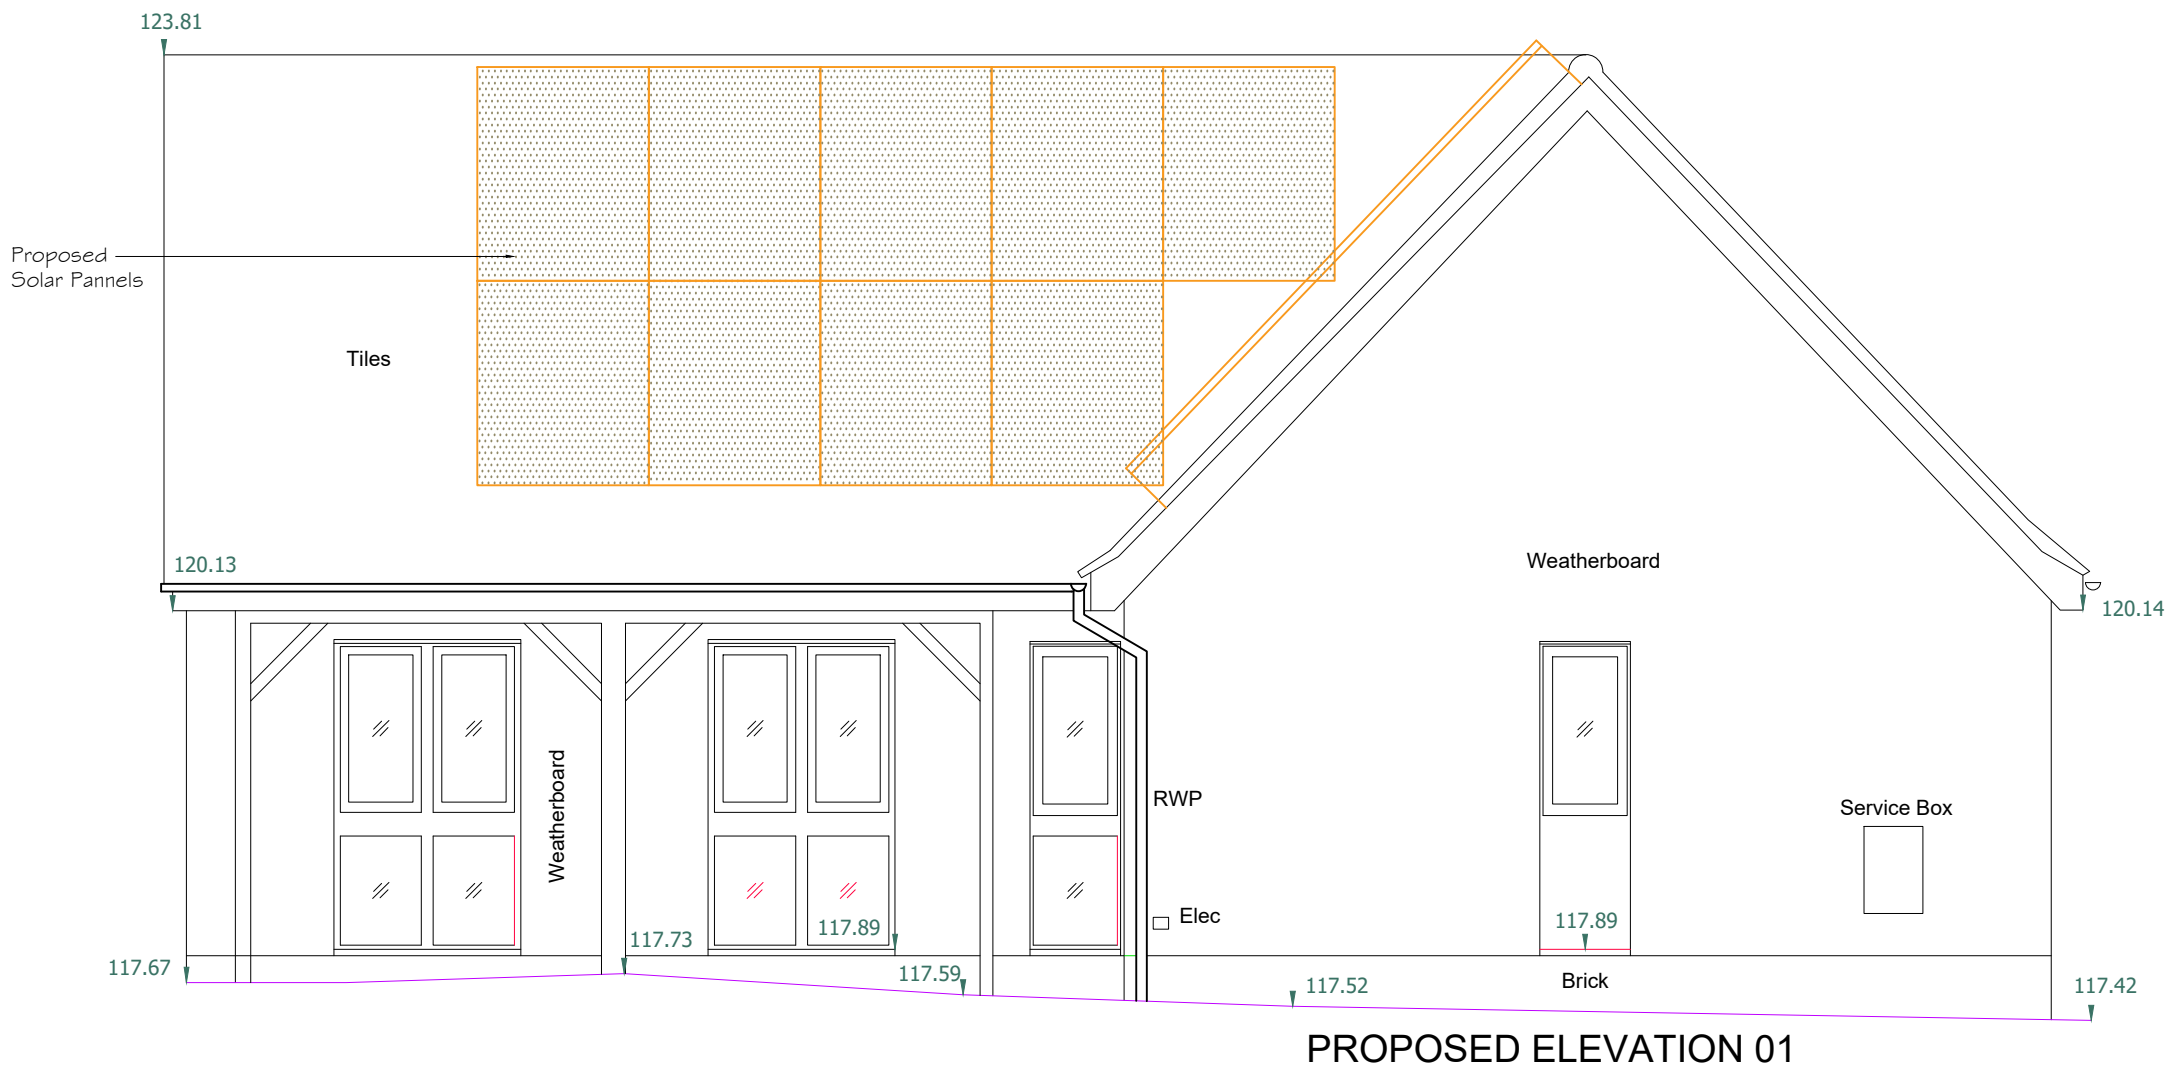

Copyright © Studio136 Architects Ltd

This drawing which is the property of Studio136 Architects Ltd is the subject of Intellectual Property Rights including copyright and design right and shall not be reproduced, copied, loaned or submitted to any other party without the written consent of Studio136 Architects Ltd.

Any discrepancies to be reported to Studio136 Architects Ltd prior to setting out or ordering of any materials.

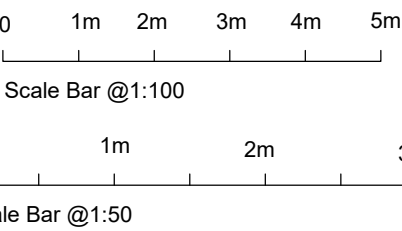

studio
136 architects
6 The Broadway, Wembley, Middlesex, HA9 8JT
Tel/Fax: 020 8807 7131 e-mail: info@studio136.co.uk

Project
Proposed Solar Pannels at
Annex The Thatched Cottage Smith End Lane
BARLEY
ROYSTON
SG8 8LH

Client
Mr and Mrs West
Annex The Thatched Cottage Smith End Lane
BARLEY
ROYSTON
SG8 8LH

Drawing Title
Proposed Roof Plans and Elevations

Scale	Drawn	Checked	Authorised
1:50@A1	08 JAN '26	--	--

Drawing Number	Rev
ST_26_The Thatched Cottage_02	