

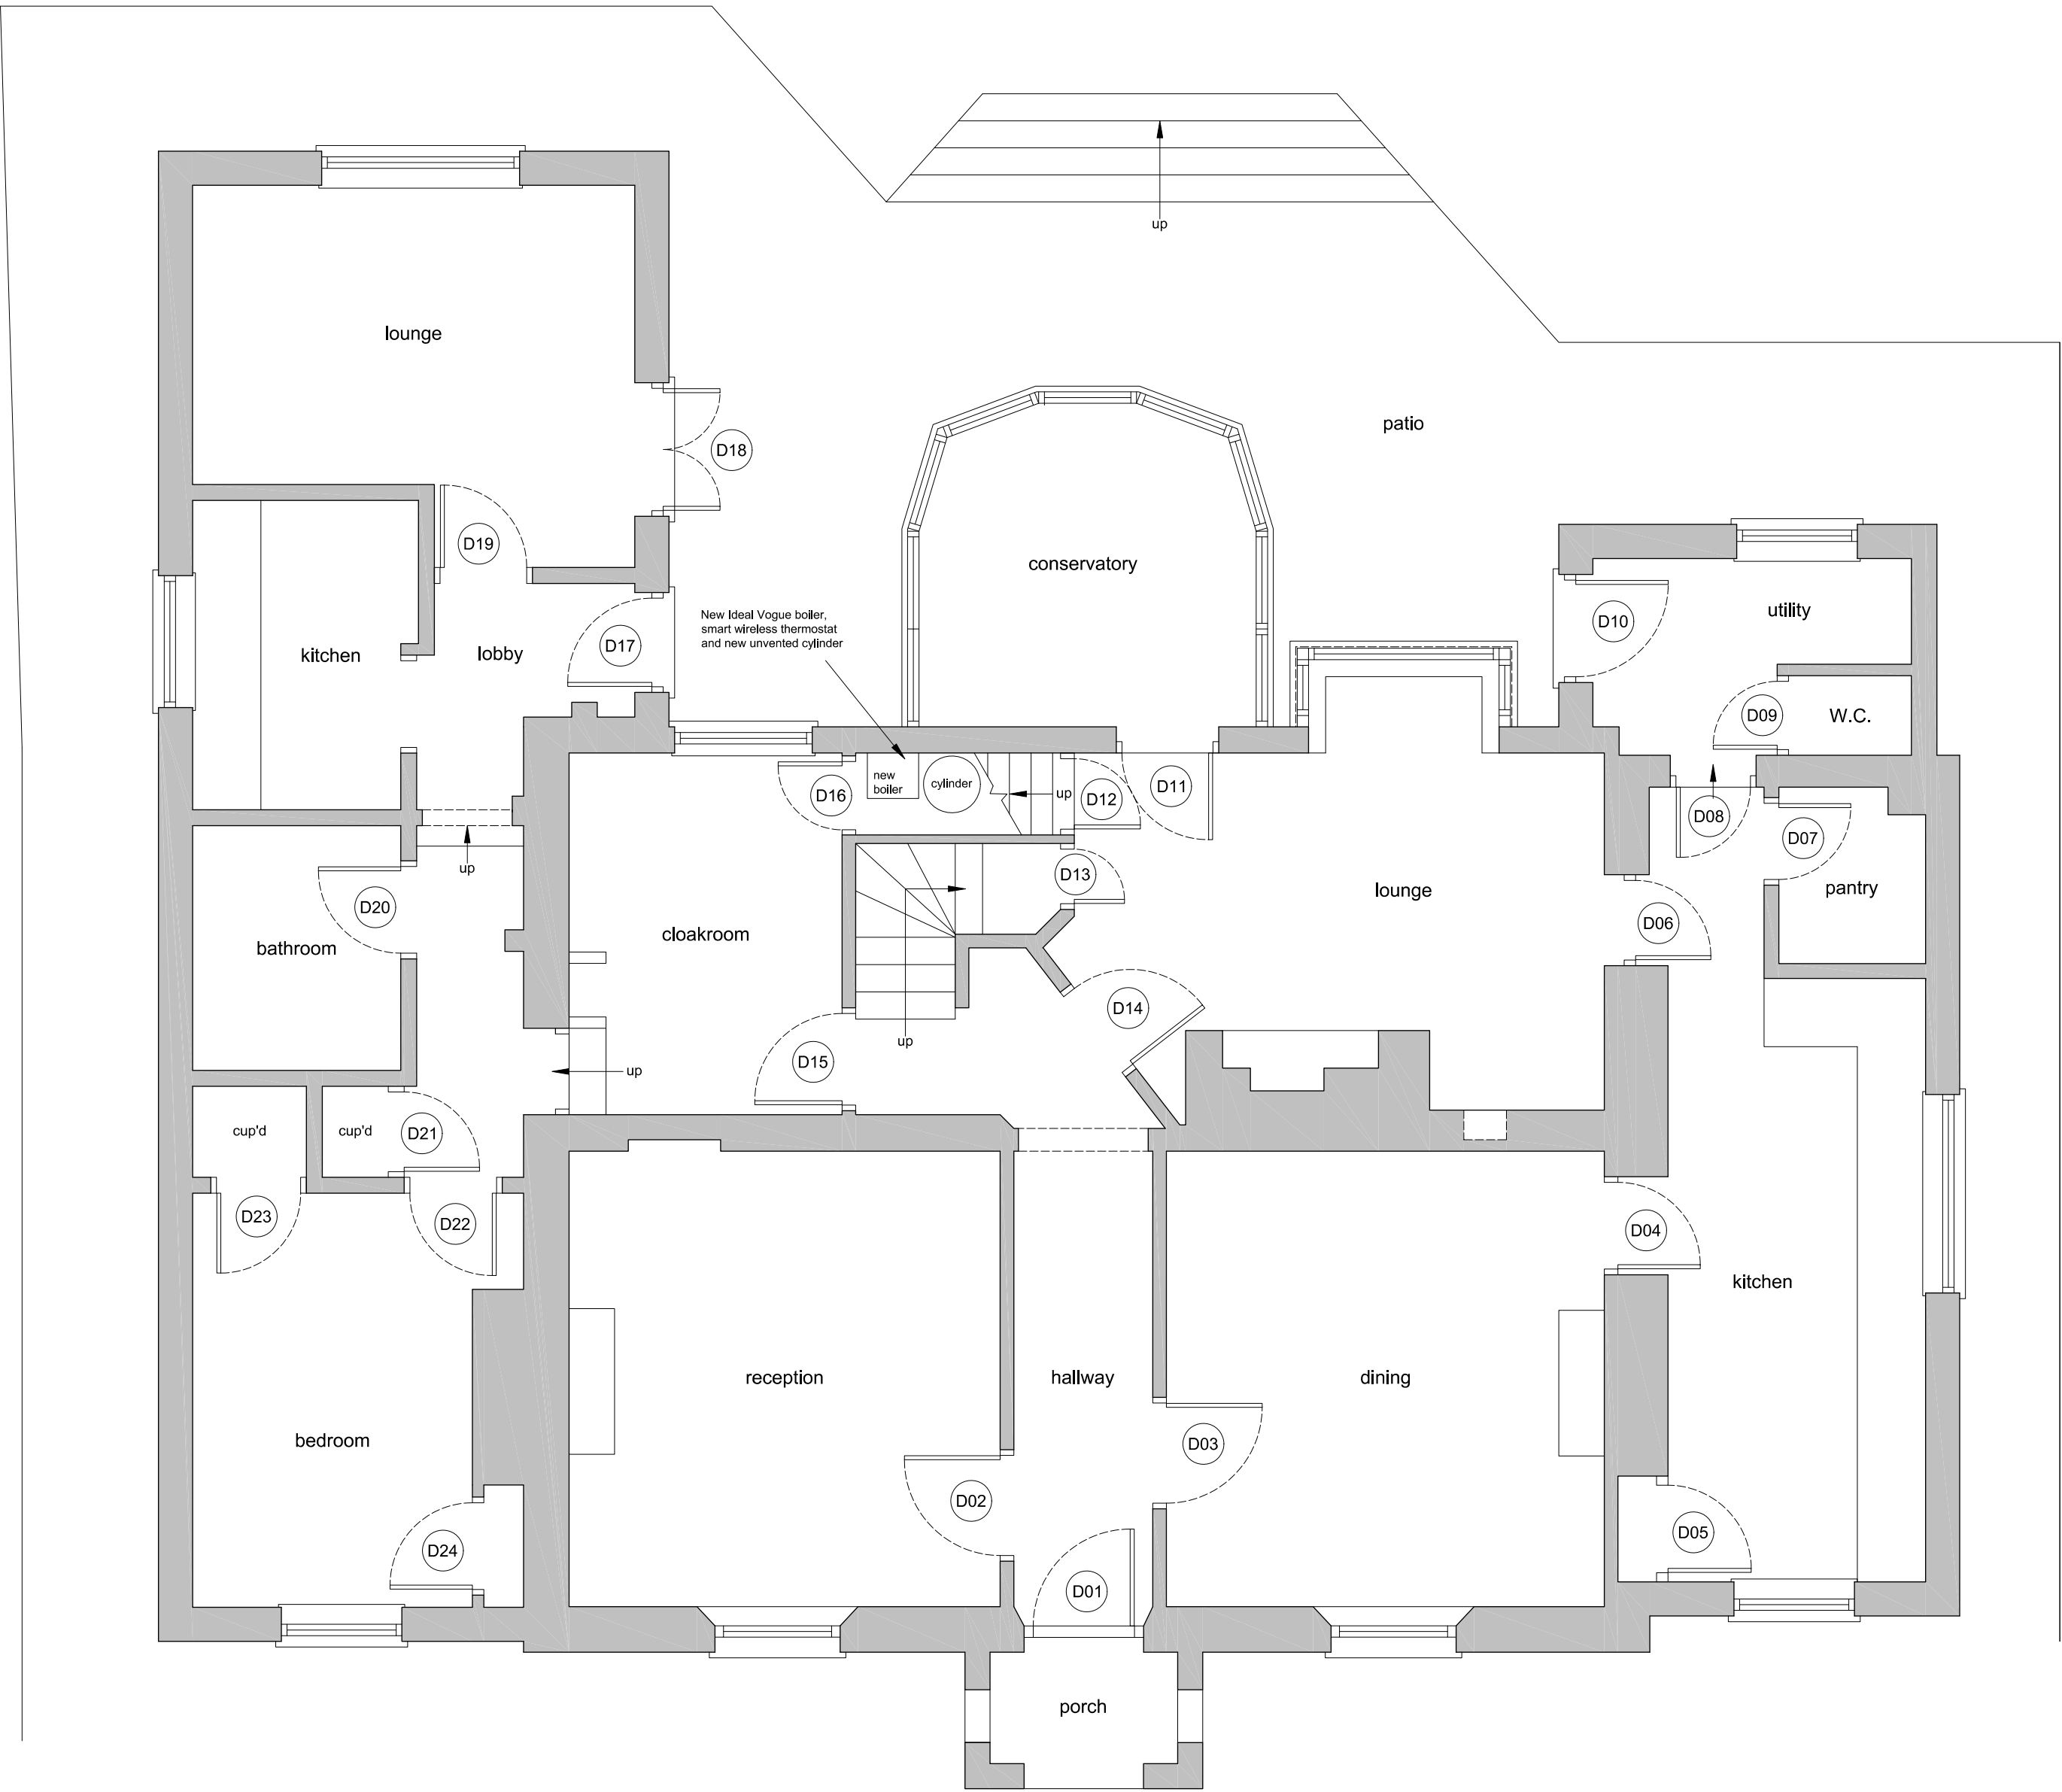


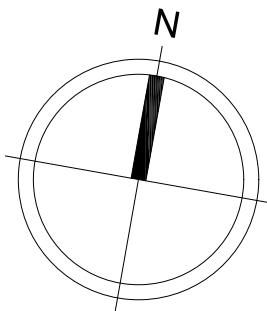

GROUND FLOOR PLAN
(as proposed)

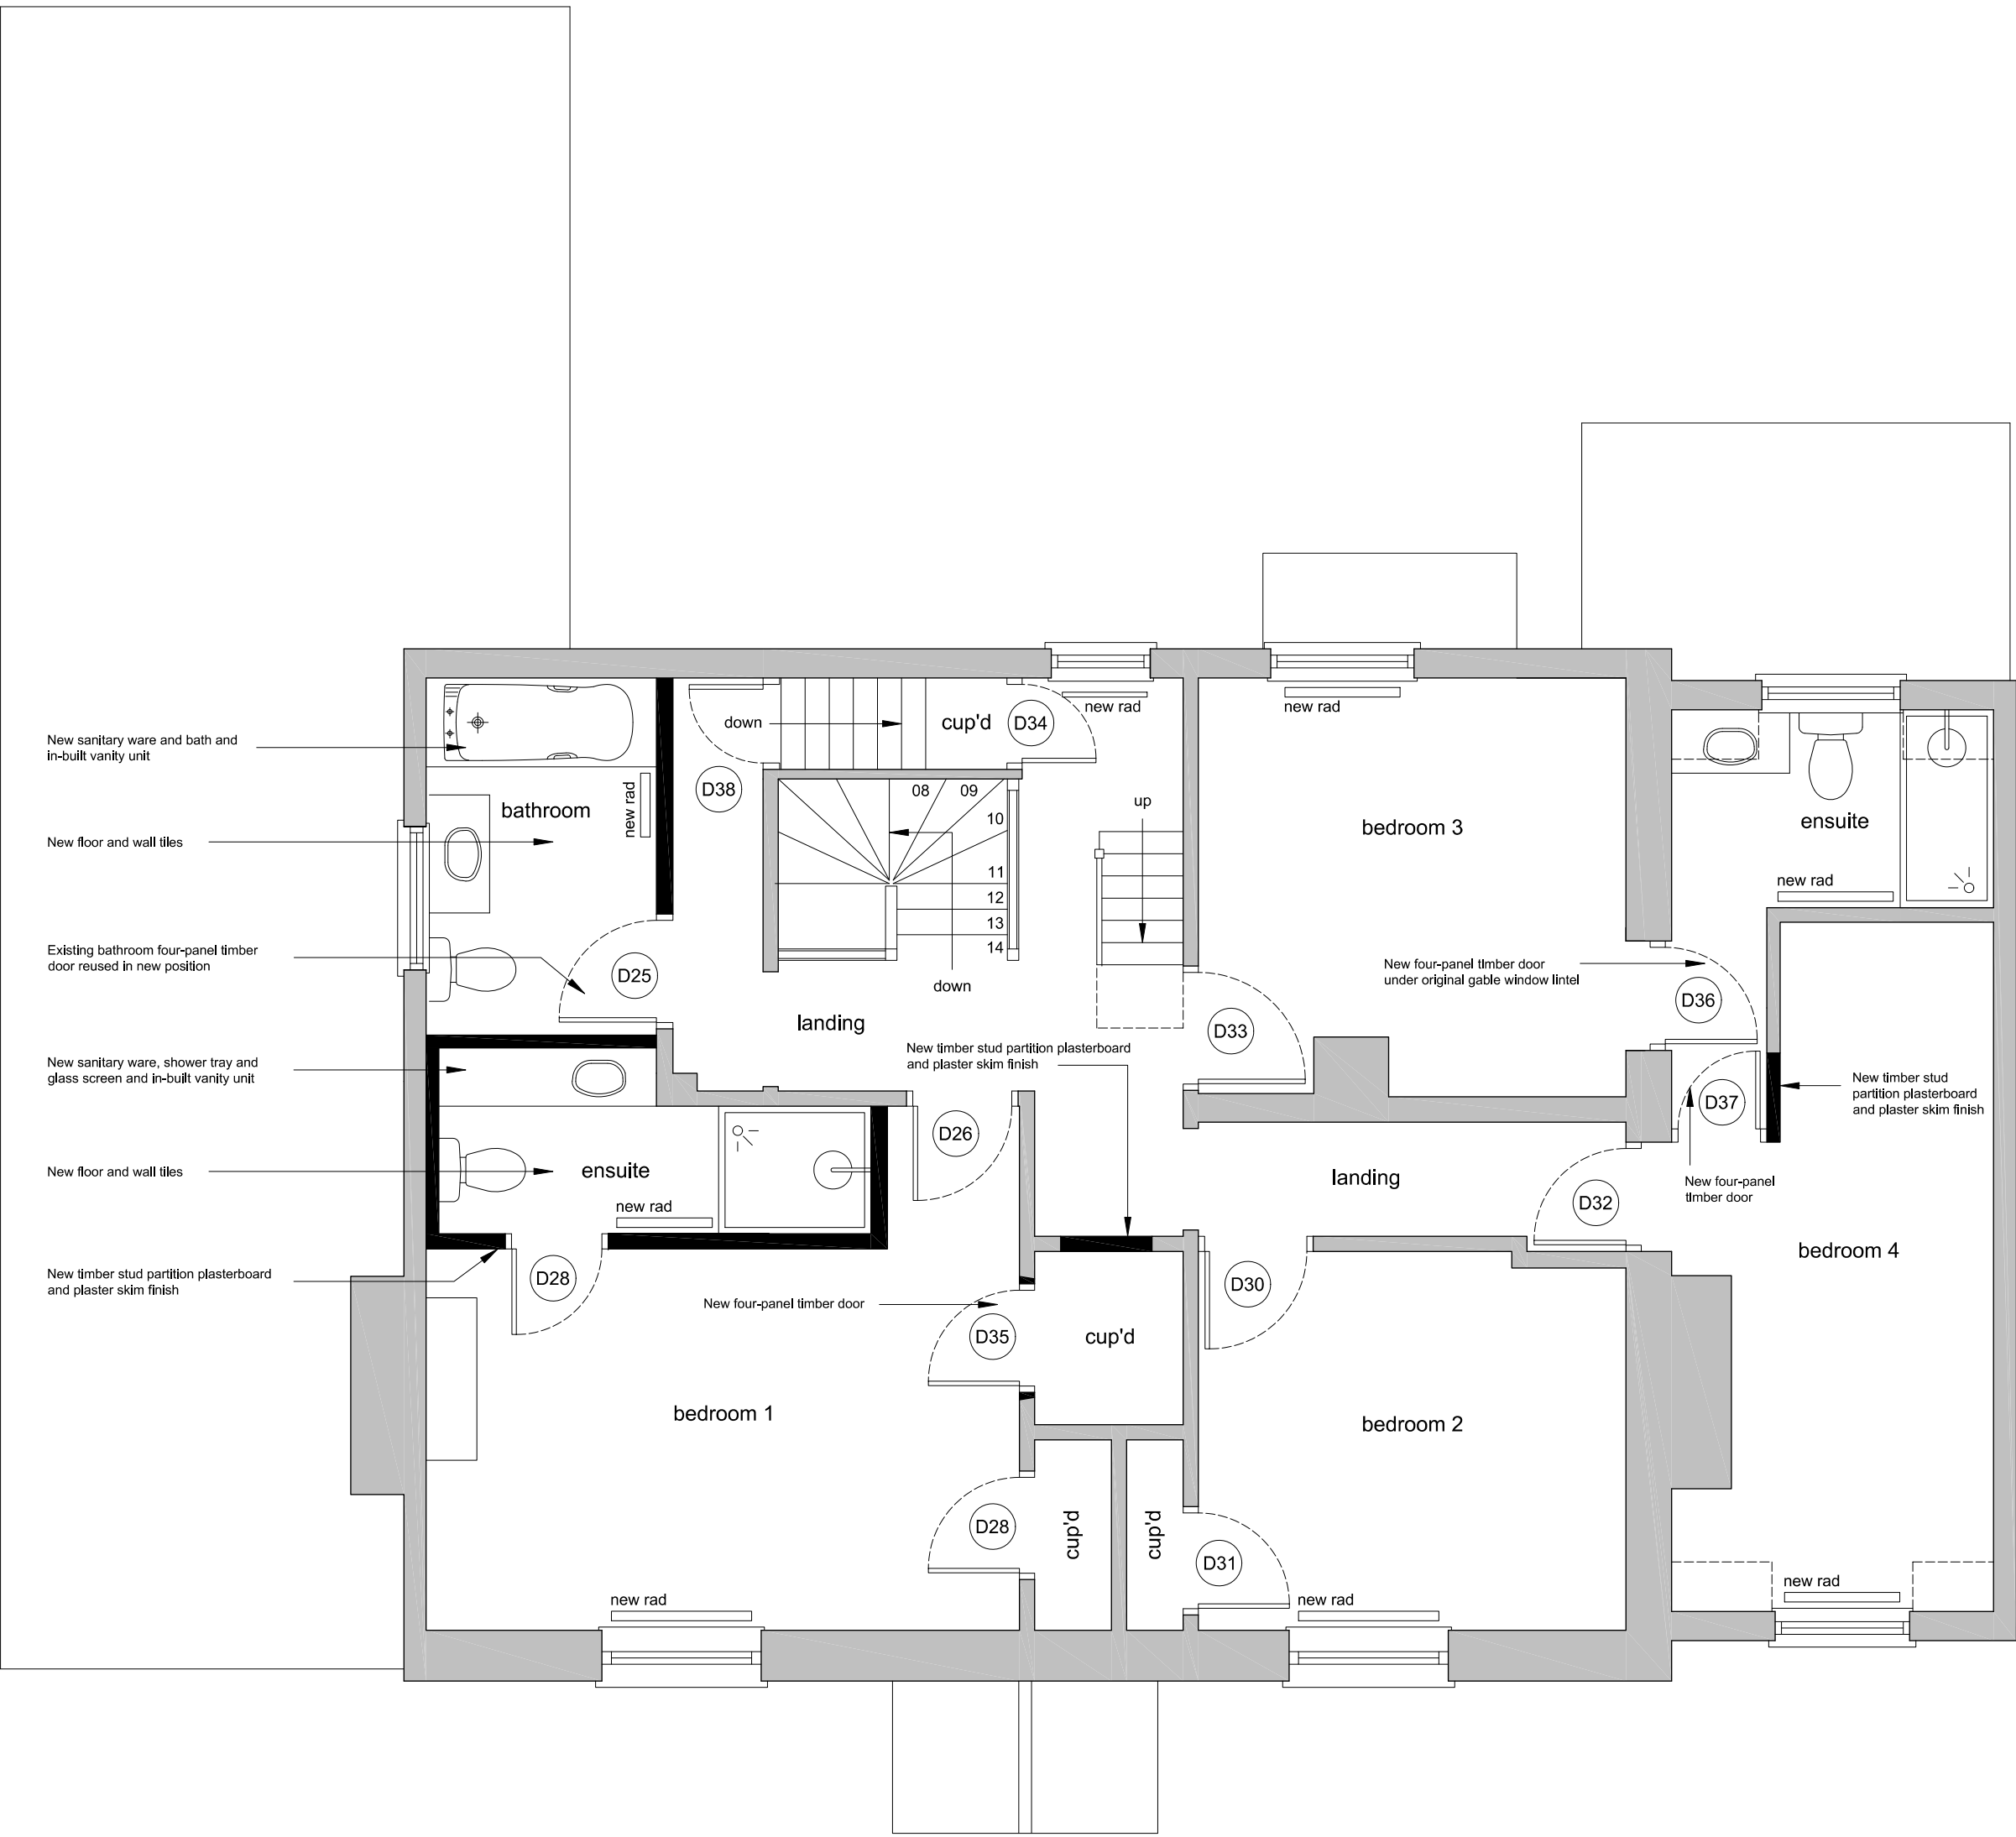

FIRST FLOOR PLAN
(as proposed)

GENERAL NOTES


No.	Description
01	Check all dimensions on site
02	Walls existing
03	Walls proposed

REVISIONS

Rev	Date	Description
A	Nov 24	Conservation comments

DOOR SCHEDULE

No.	Location	Comments
D01	Hallway	Existing 6-panels door retained
D02	Reception (front)	Existing door retained
D03	Dining / hallway	Existing door retained
D04	Dining / kitchen	Existing door retained
D05	Kitchen cup'd	Existing door retained
D06	Kitchen / lounge	Existing door retained
D07	Pantry	Existing door retained
D08	Kitchen / utility	Existing door retained
D09	W.C.	Existing door retained
D10	Utility	Existing door retained
D11	Conservatory	Existing door retained
D12	Second Staircase	Existing door retained
D13	Staircase cup'd	Existing door retained
D14	Lounge	Existing door retained
D15	Cloakroom	Existing door retained
D16	Staircase cup'd	Existing door retained
D17	Annexe lobby	Existing door retained
D18	Annexe lounge	Existing door retained
D19	Annexe lounge	Existing door retained
D20	Annexe bathroom	Existing door retained
D21	Annexe cup'd	Existing door retained
D22	Annexe bedroom	Existing door retained
D23	Annexe cup'd	Existing door retained
D24	Annexe cup'd	Existing door retained
D25	Bathroom	Existing door reused in new position
D26	Bedroom 1	Existing door retained
D27	Bedroom 1 ensuite	Existing modern door removed
D28	Bedroom 1 cup'd	Existing door reused in new position
D29	Landing cup'd	Existing door set removed
D30	Bedroom 2	Existing door retained
D31	Bedroom 2 cup'd	Existing door retained
D32	Bedroom 4	Existing door retained
D33	Bedroom 3	Existing door retained
D34	Landing cup'd	Existing door retained
D35	Bedroom 1 cup'd	New four-panel timber door set
D36	Bedroom 3 ensuite	New four-panel timber door
D37	Bedroom 4 ensuite	New four-panel timber door
D38	Landing staircase	New four-panel timber door

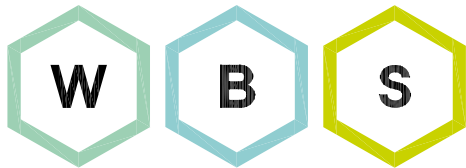

WHITEBRICK

29b Hermitage Road,
Hitchin, Hertfordshire, SG5 1BY.
info@whitebrick.studio

CLIENT

Mr and Mrs Watts

PROJECT

Alterations at
The Old Rectory, Stevenage Road,
Little Wymondley, SG4 7HY.

DRAWING TITLE

Proposed Plans

INFORMATION

Job ref	2411
Drawing no.	2411-02A
Scale	1:50 @ ISOA1
Date	Aug 24
Drawn	CWM

0 1 5 METRES @ 1:50 scale @ A1