





PROPOSED FRONT ELEVATION

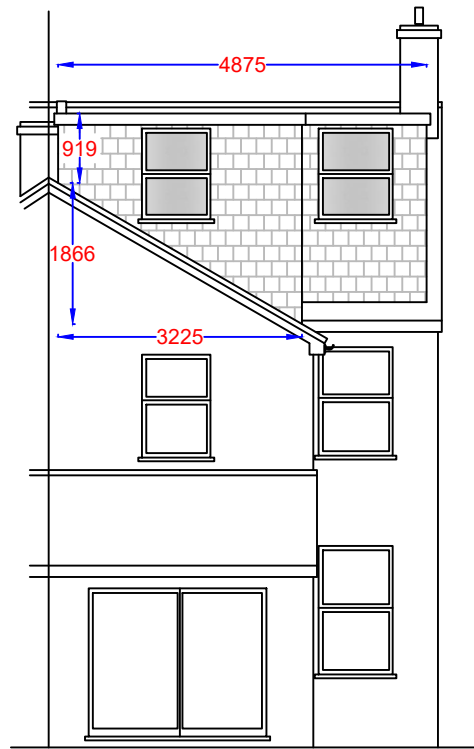


PROPOSED REAR ELEVATION

Dormer Volumes:			
	H	D	W
V1 - Rear dormer	$\frac{1}{2} \times 2.50$	$\times 4.30$	$\times 4.88 = 26.23\text{m}^3$
V2 - Hip (outrigger)	$\frac{1}{2} \times 1.87$	$\times 3.23$	$\times 3.60 = 10.87\text{m}^3$
V3 - Cube (outrigger)	0.92×3.23	$\times 3.60 = 10.70\text{m}^3$	
TOTAL VOLUME: 47.80m ³			

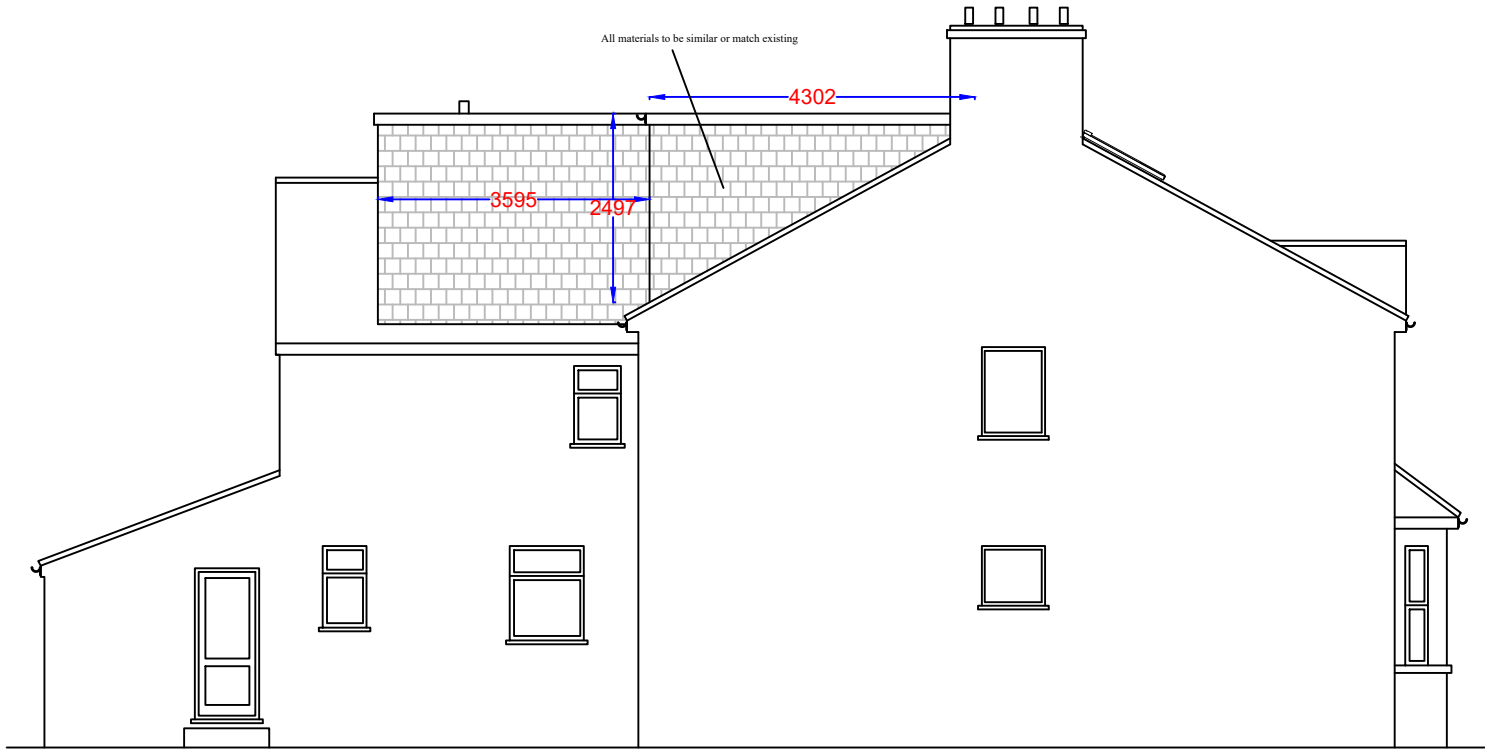

PROPOSED SIDE ELEVATION

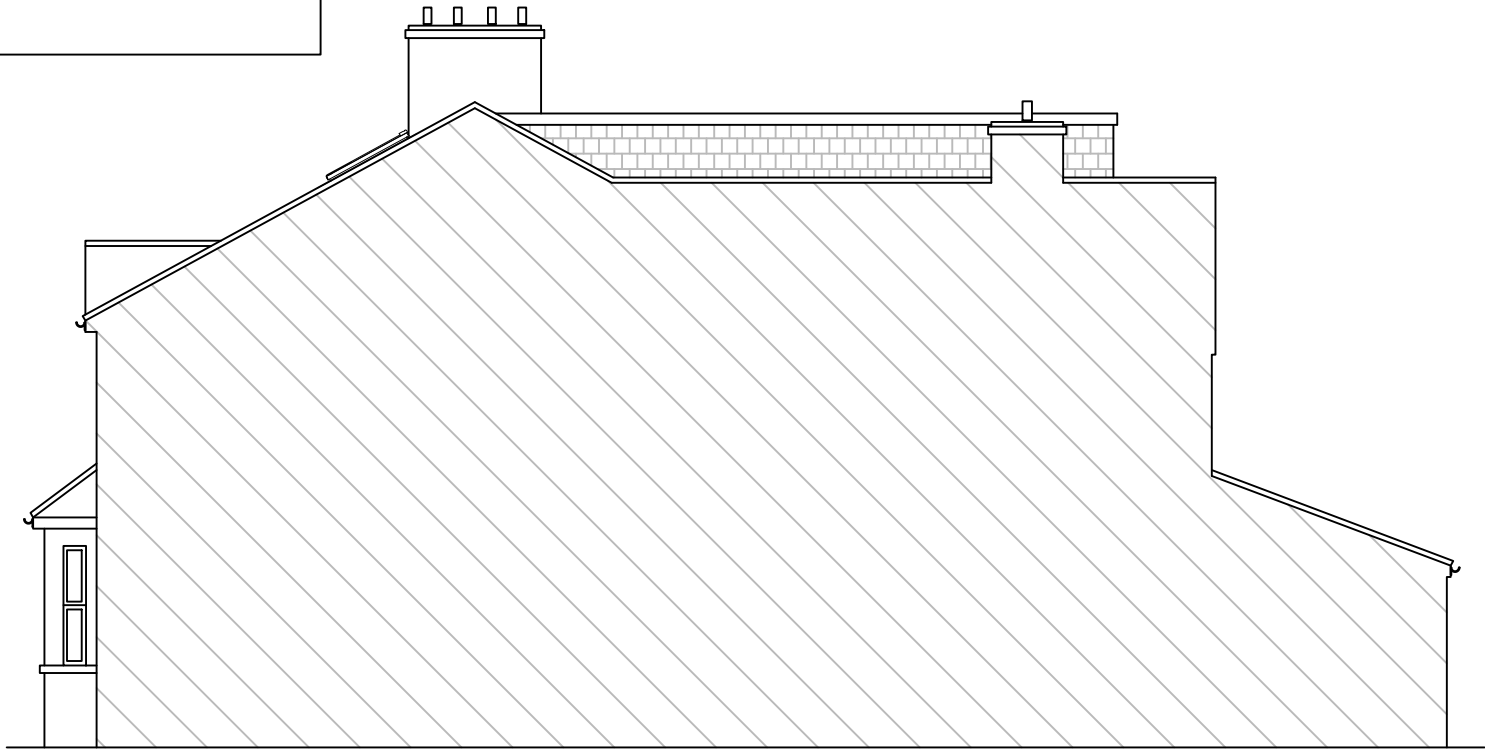

PROPOSED SIDE ELEVATION

Notes

All drawings to be signed off by building control before the commencement of any works. If works commence on a Building Notice, the Builder/property owner commences works at their own risk and ELA Design (or its Officer's) cannot accept and liability whatsoever for these works carried out.



Rev	Date	Details	By
A	21/10/24	Revision A	CE

Project: Loft Extension

Drawing: Proposed Elevations

Address: 62 Ickleford Road, Hitchin, SG5 1TS

Drawing N°: ELA/6 Rev: A

A3 Scale: 1:100 Drawn By: CE Job No: 3092 Date: 21/10/24

ELA Design
Beechcroft
Riverside Avenue
Broxbourne
Herts
EN10 6RA
www.ela-design.co.uk
Tel:- 07979510821