





Existing South Elevation
Scale 1:50




Existing North Elevation
Scale 1:50

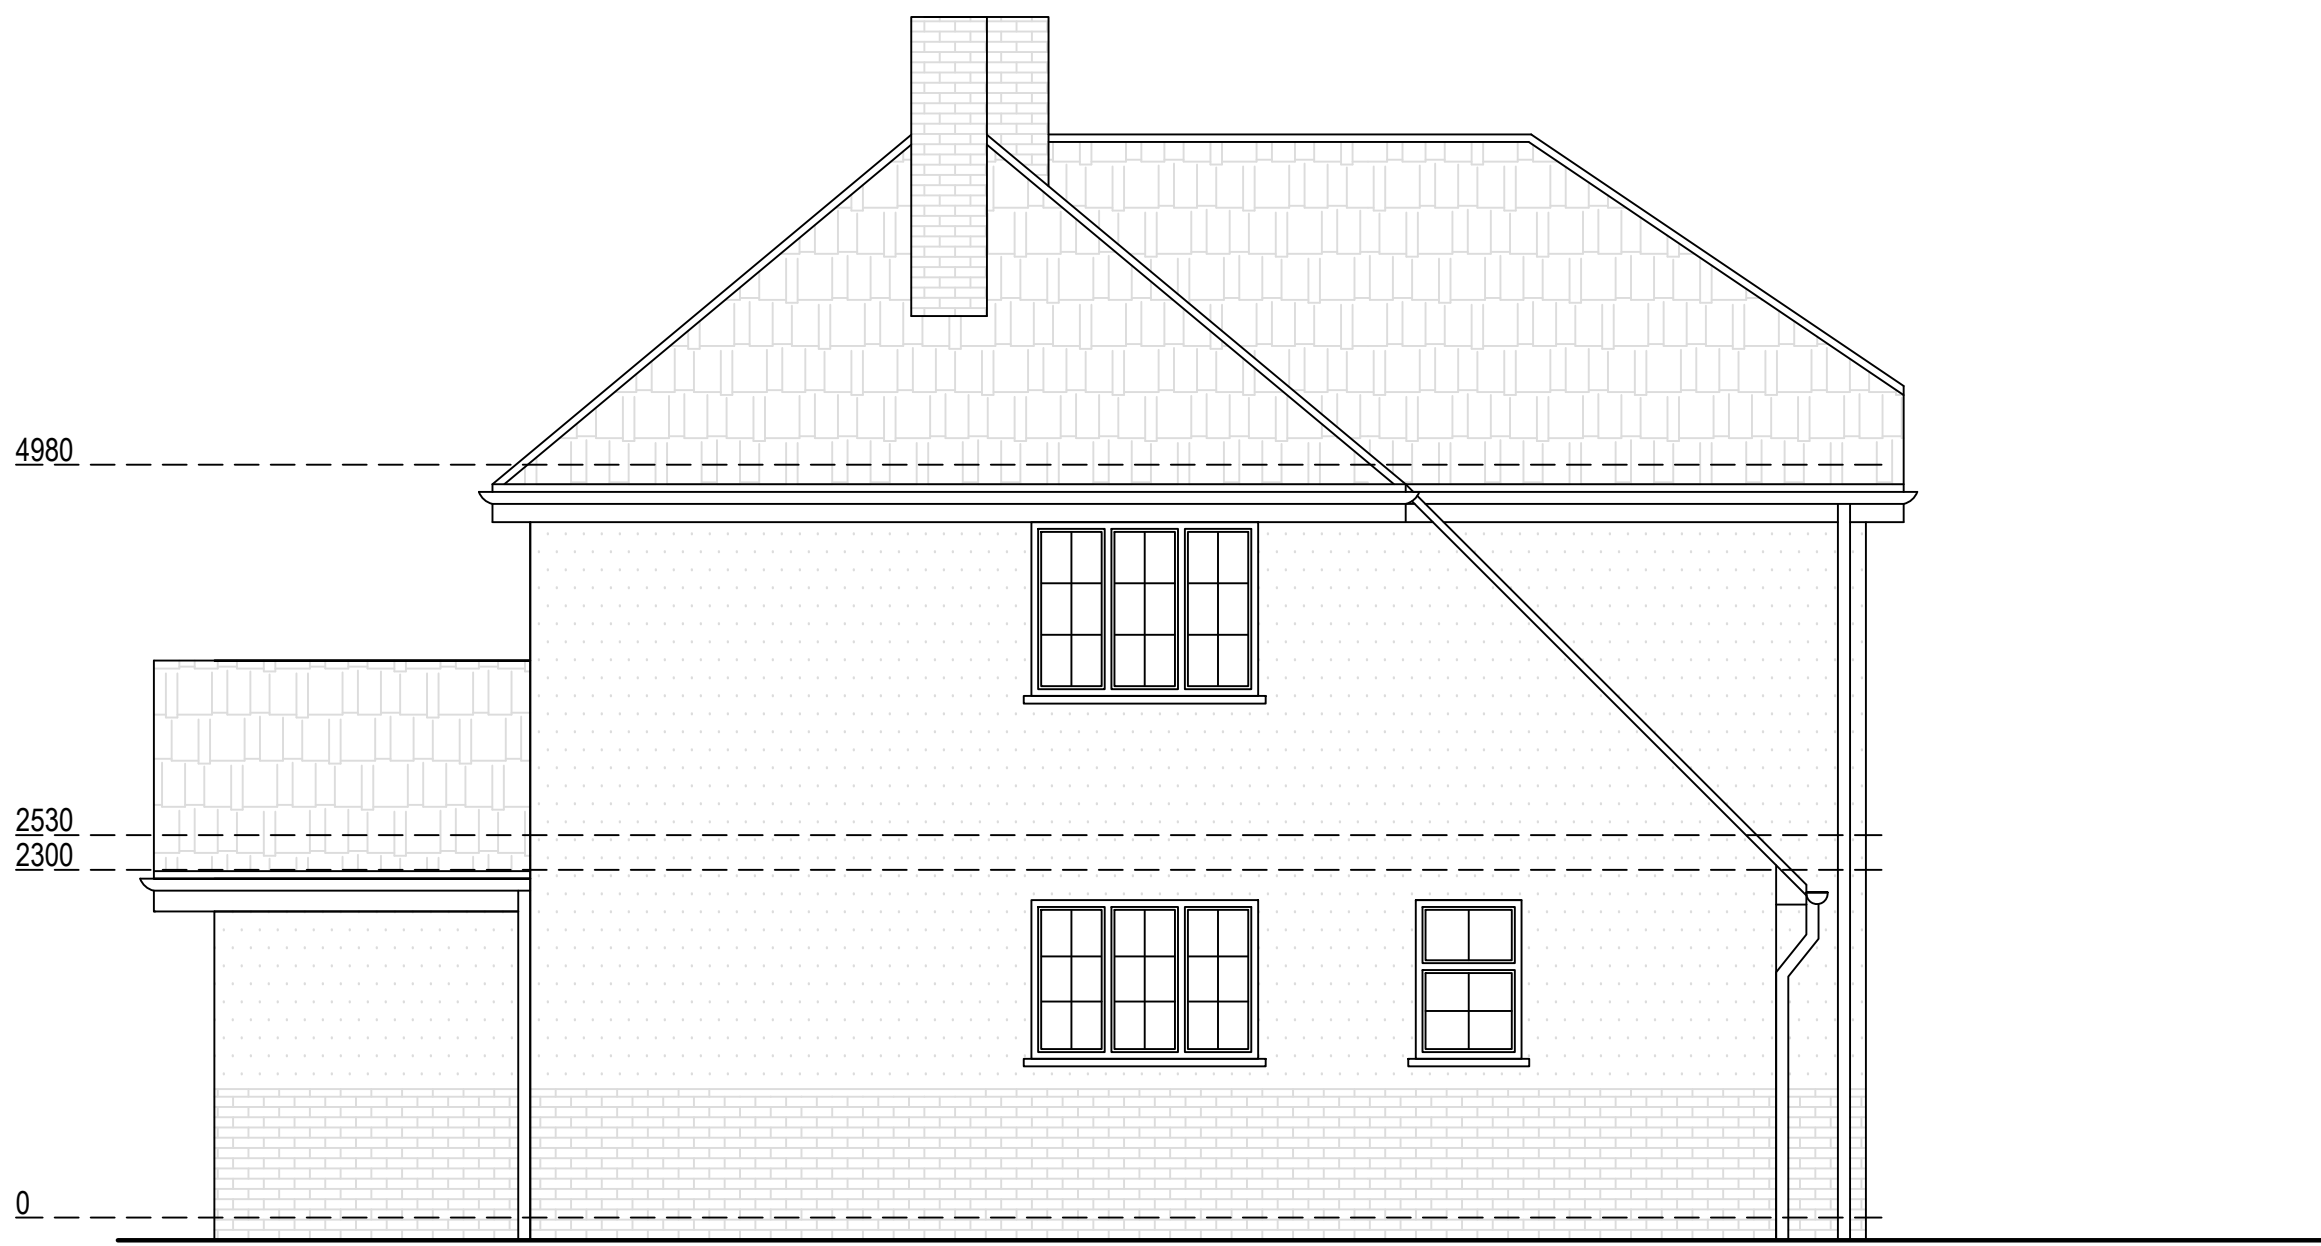

Existing East Elevation
Scale 1:50

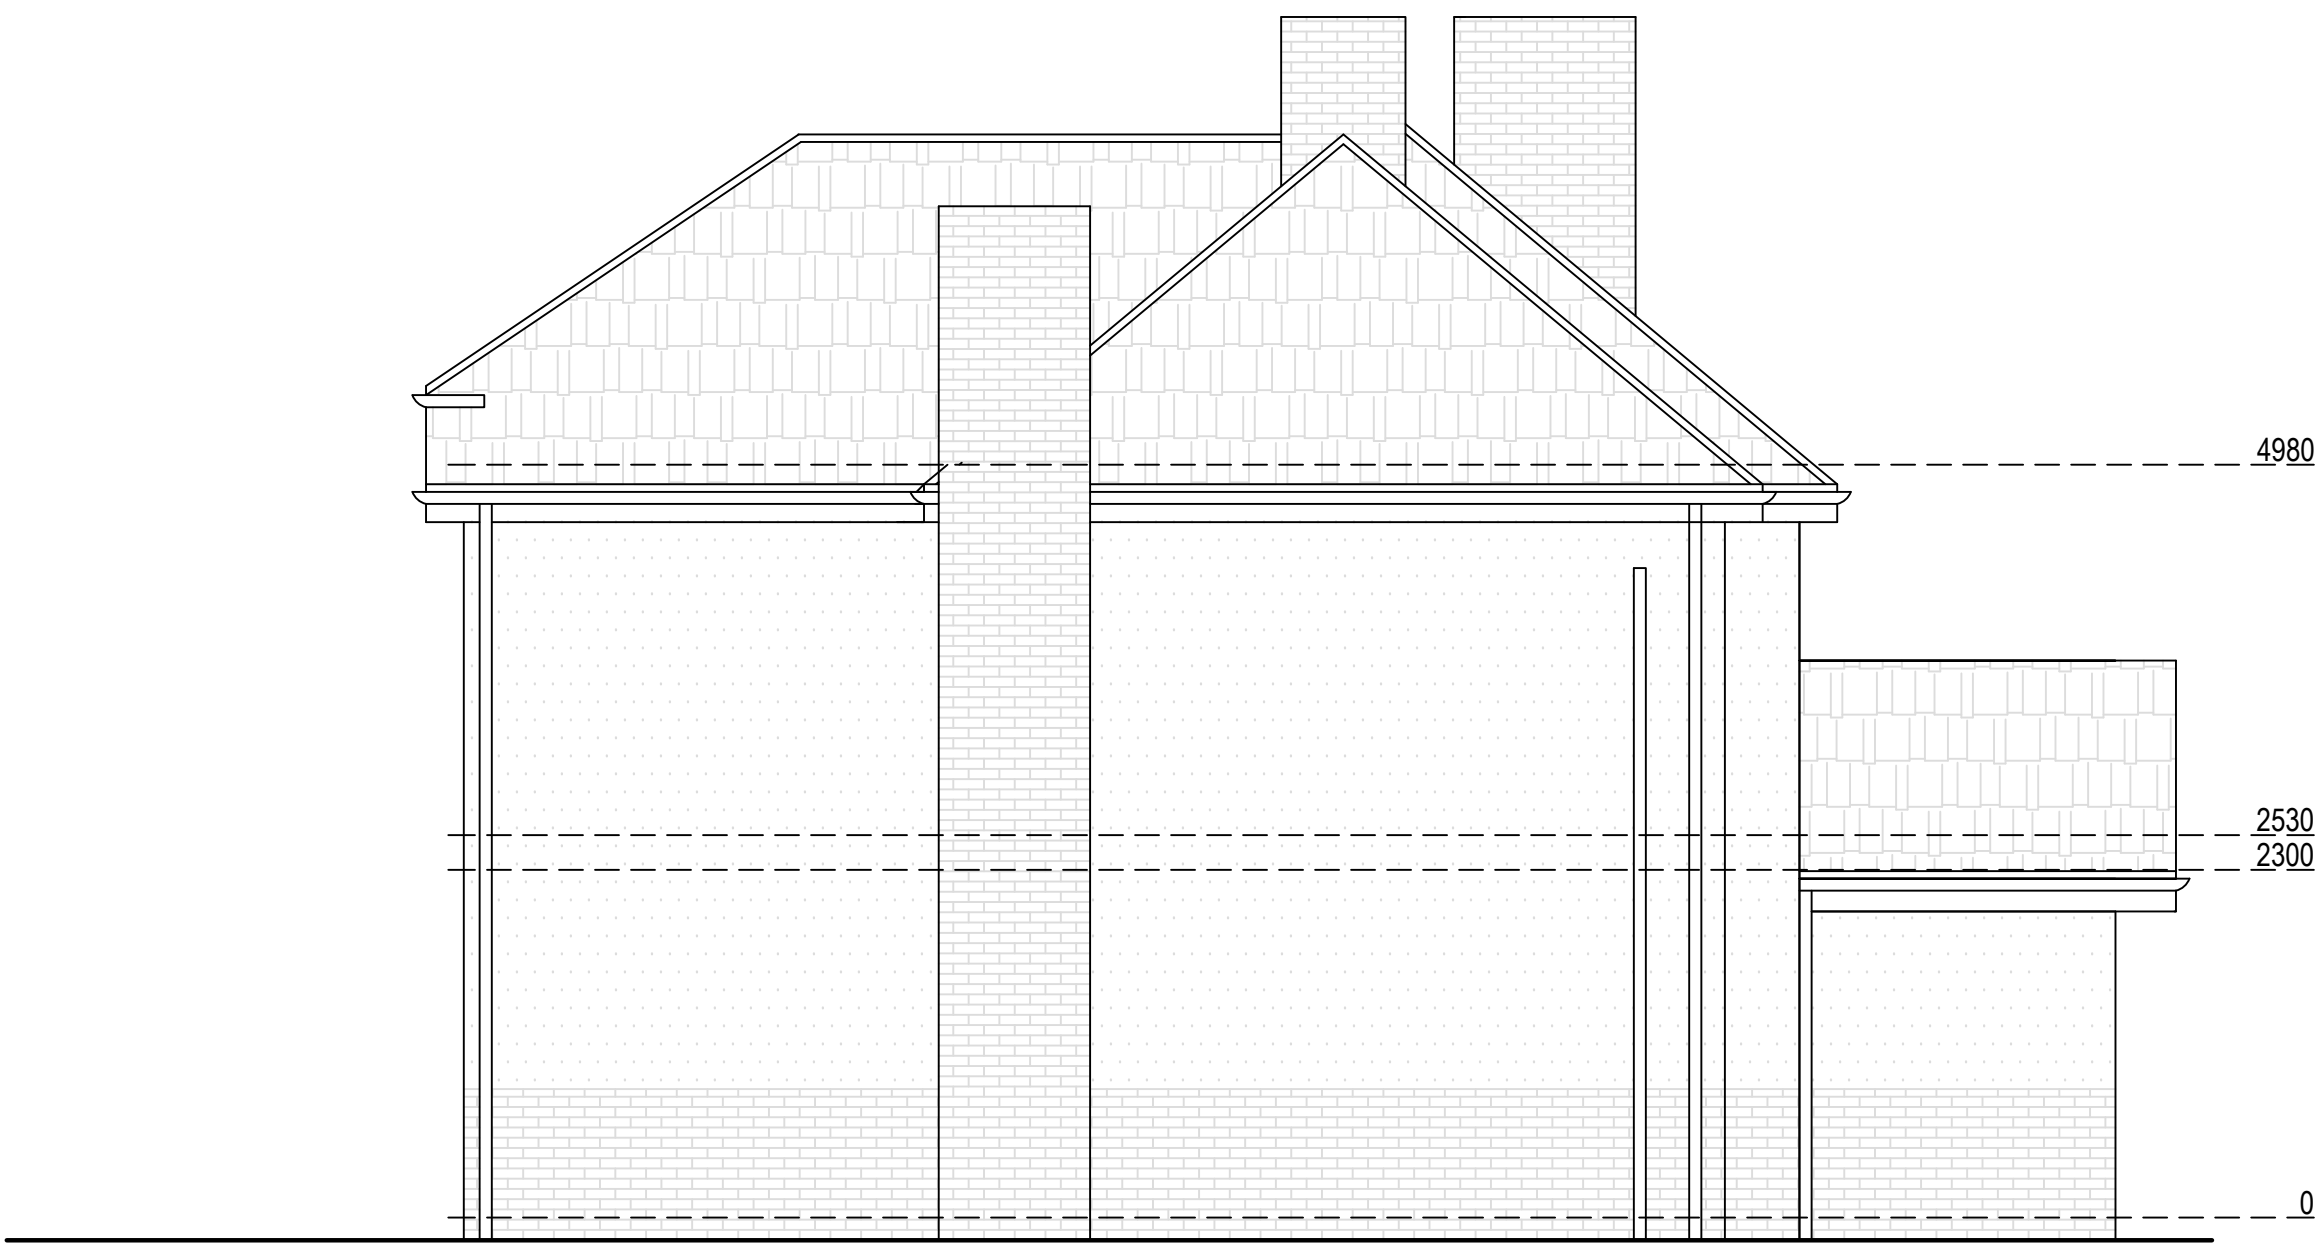

Existing West Elevation
Scale 1:50

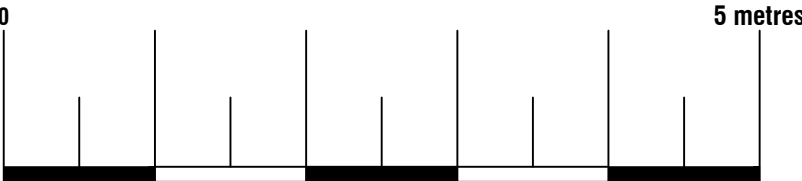



74 Cardiff Road, CF15 7QE • Enquiries@ArkiPlan.co.uk

Site	Eastcote, Royston Road, Baldock SG7 6QZ	Date	18.02.2026
		Sheet	23-1054 D06 REV 2
		Job	New Extension
		Scale	As Shown@A1
Title Number	HD416279	Title	As Shown