

Proposed Materials:
Walls: Render (to match existing)
Walls: Brick (to match existing)
Pitched roof: Tile (to match existing)




Proposed South Elevation
Scale 1:50



Proposed North Elevation
Scale 1:50




Proposed East Elevation
Scale 1:50

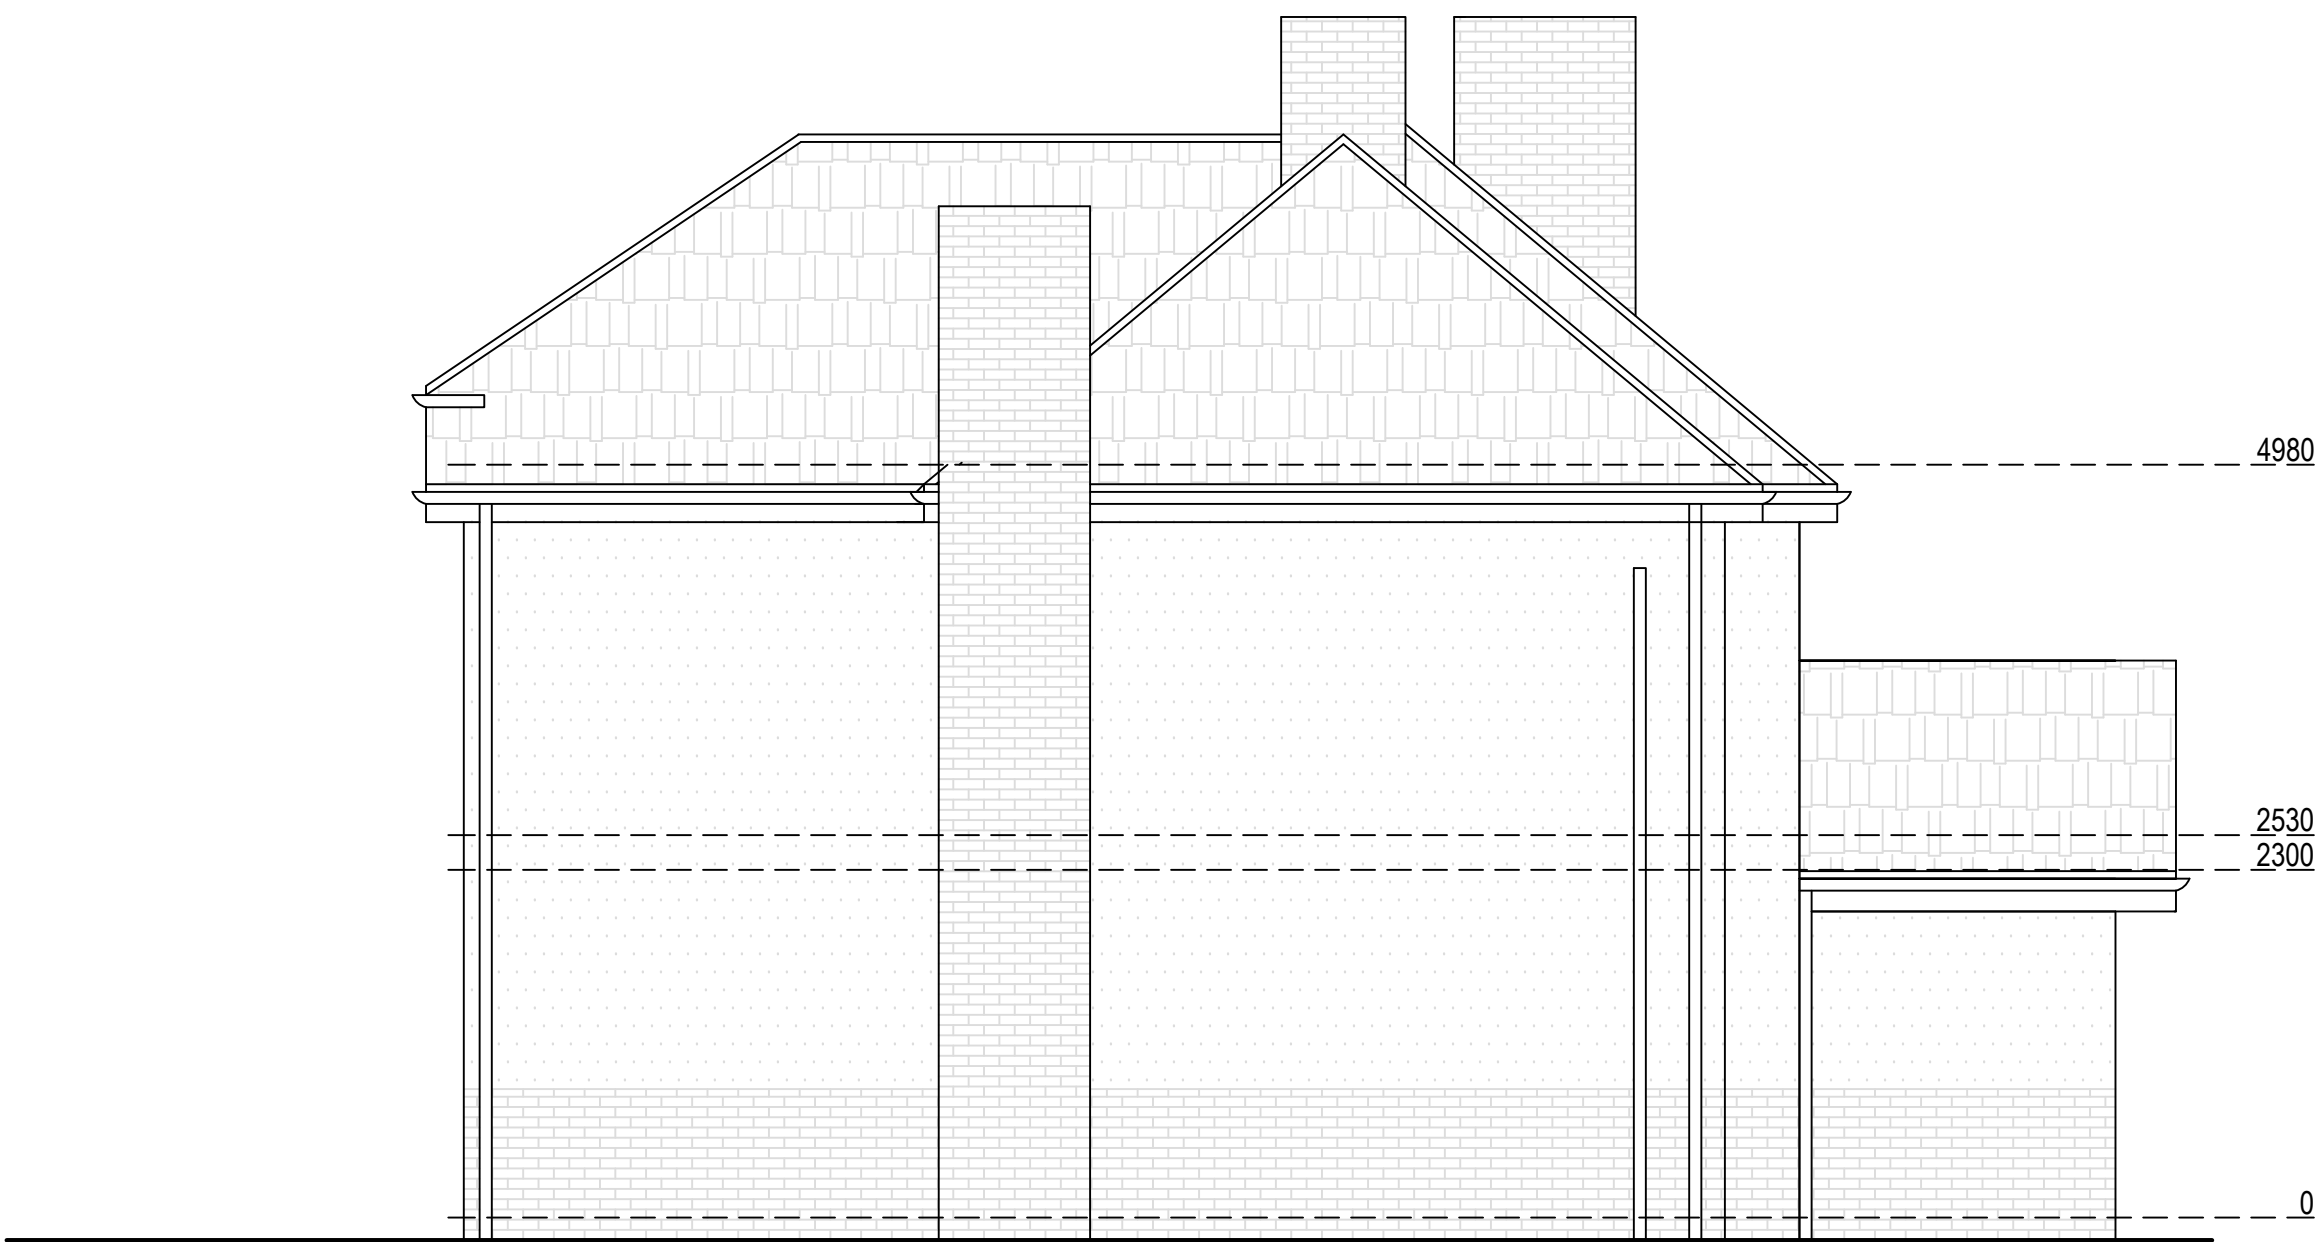

Proposed West Elevation
Scale 1:50

FOR BUILDING CONTROL APPROVAL ONLY
NOT FOR CONSTRUCTION

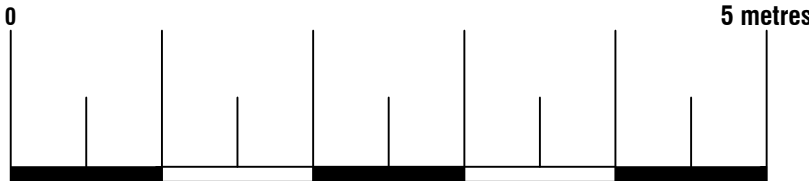



74 Cardiff Road, CF15 7QE • Enquiries@ArkiPlan.co.uk

Site	Eastcote, Royston Road, Baldock SG7 6QZ	Date	18.02.2026
		Sheet	23-1054 D07 REV 2
		Job	New Extension
		Scale	As Shown@A1
Title Number	HD416279	Title	As Shown