



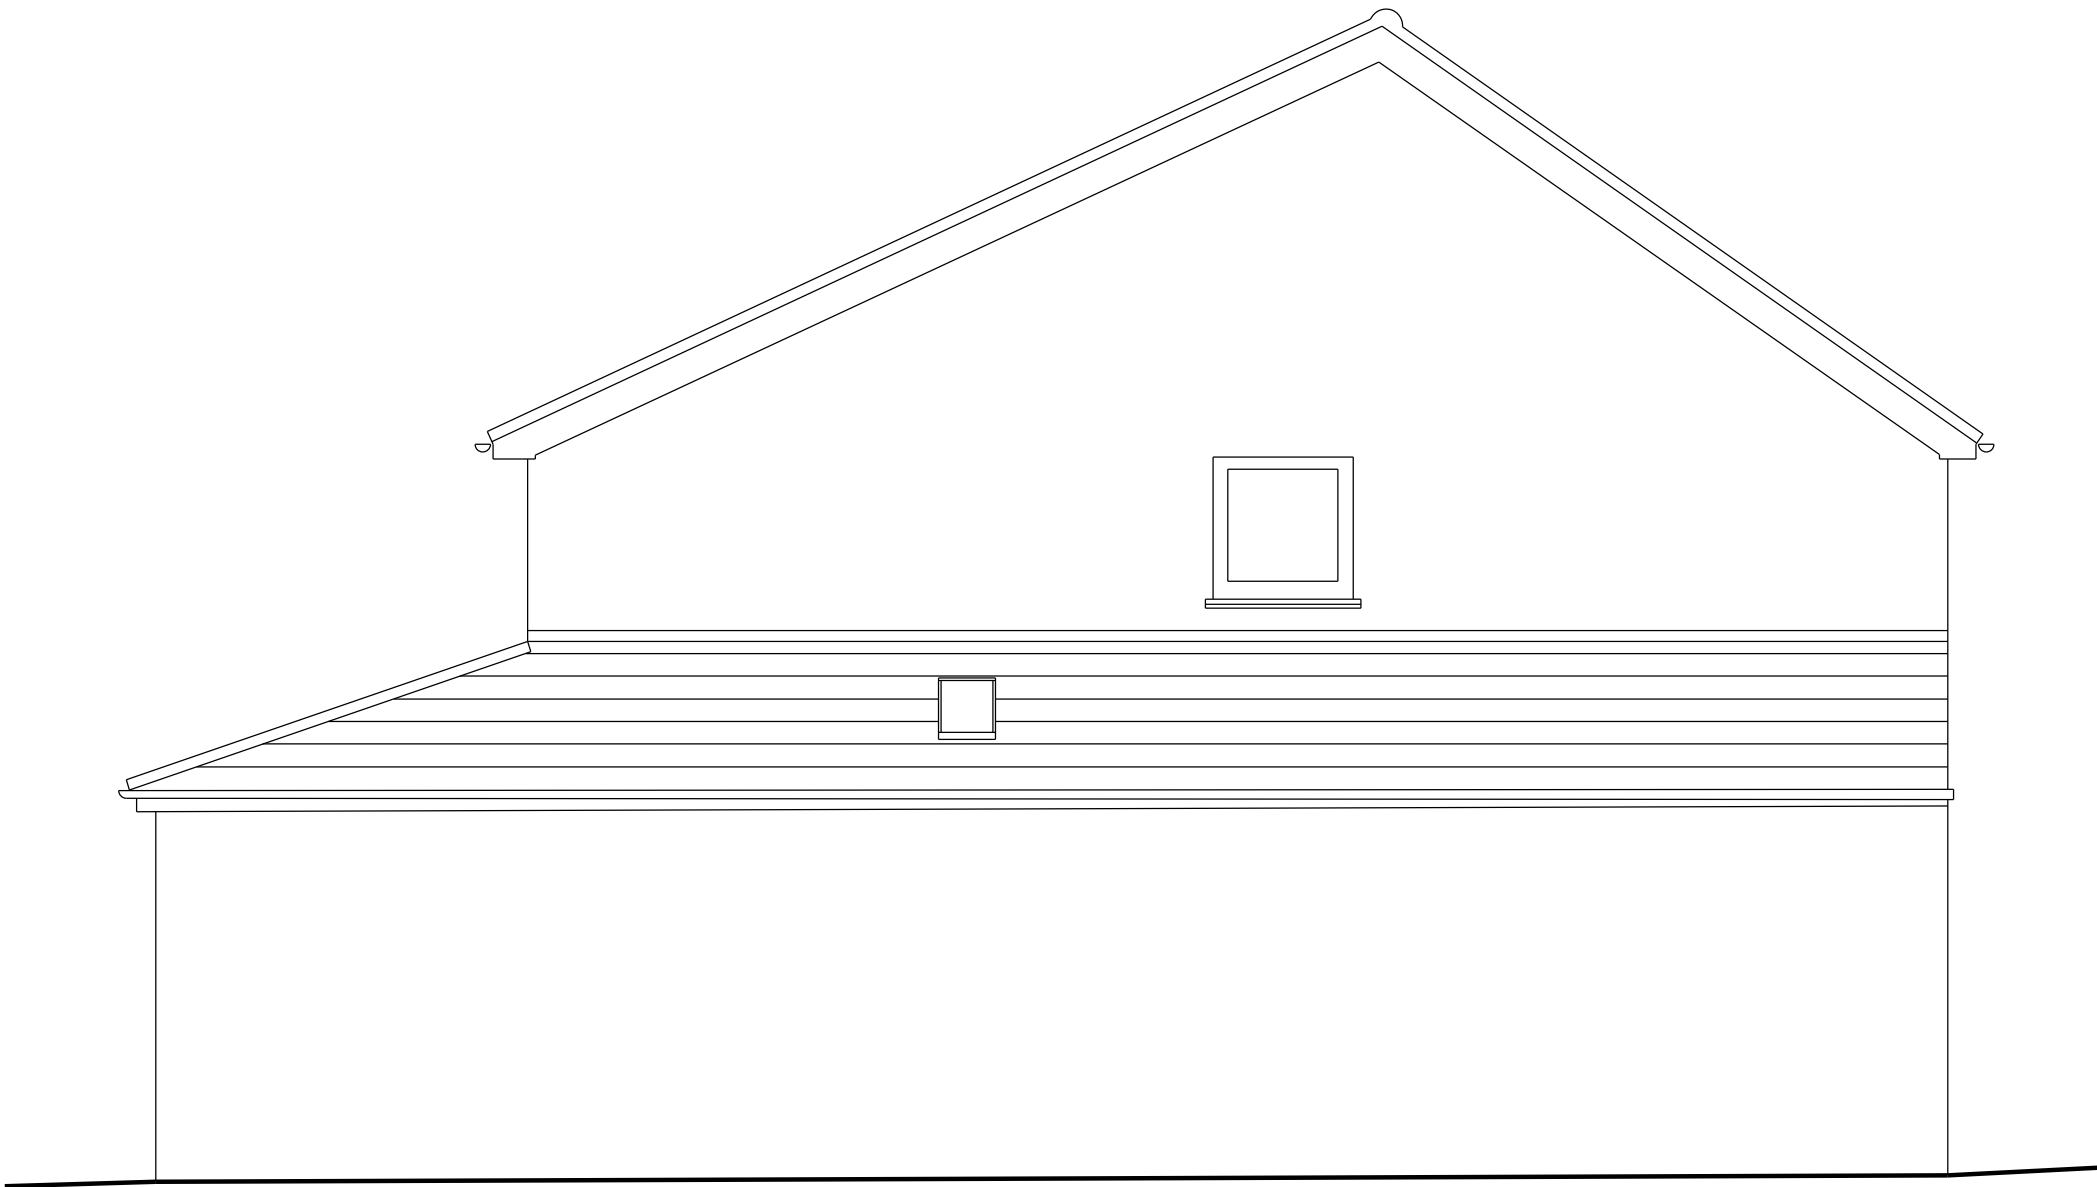

EAST ELEVATION

 

NOTES

GAZEY ARCHITECTS SHALL HAVE NO RESPONSIBILITY FOR ANY USE MADE OF THIS DOCUMENT OTHER THAN FOR THAT WHICH IT WAS PREPARED AND ISSUED.

ALL DIMENSIONS SHOULD BE CHECKED ON SITE.

DO NOT SCALE FROM THIS DRAWING.

ANY DRAWING ERRORS OR DIVERGENCIES SHOULD BE BROUGHT TO THE ATTENTION OF GAZEY ARCHITECTS AT THE ADDRESS SHOWN.

© Gazey Architects (UK). All rights reserved. 2023

- | | | | |
|------------------------------------|----|---|----------|
| - Client Issue | GG | - | 04.02.26 |
| A Neighbour Consultation | GG | - | 27.02.26 |
| B Application for Planning Consent | GG | - | 05.03.26 |

REVISION / DESCRIPTION	DRAWN	CHECKED	DATE
------------------------	-------	---------	------

Gazey Architects

50 Halstead Road
Enfield
London EN1 1QB
United Kingdom
T +44 (0)79 7314 5359

PROJECT TITLE		
56 Manton Road, Hitchin Adaptation / Extension		
DRAWING TITLE		SCALE
External East Elevation Existing		1:50 @ A3
		DATE
		04.02.26
PROJECT NUMBER	DRAWING NUMBER	REVISION
P11_2025	(00)AE002E	B