



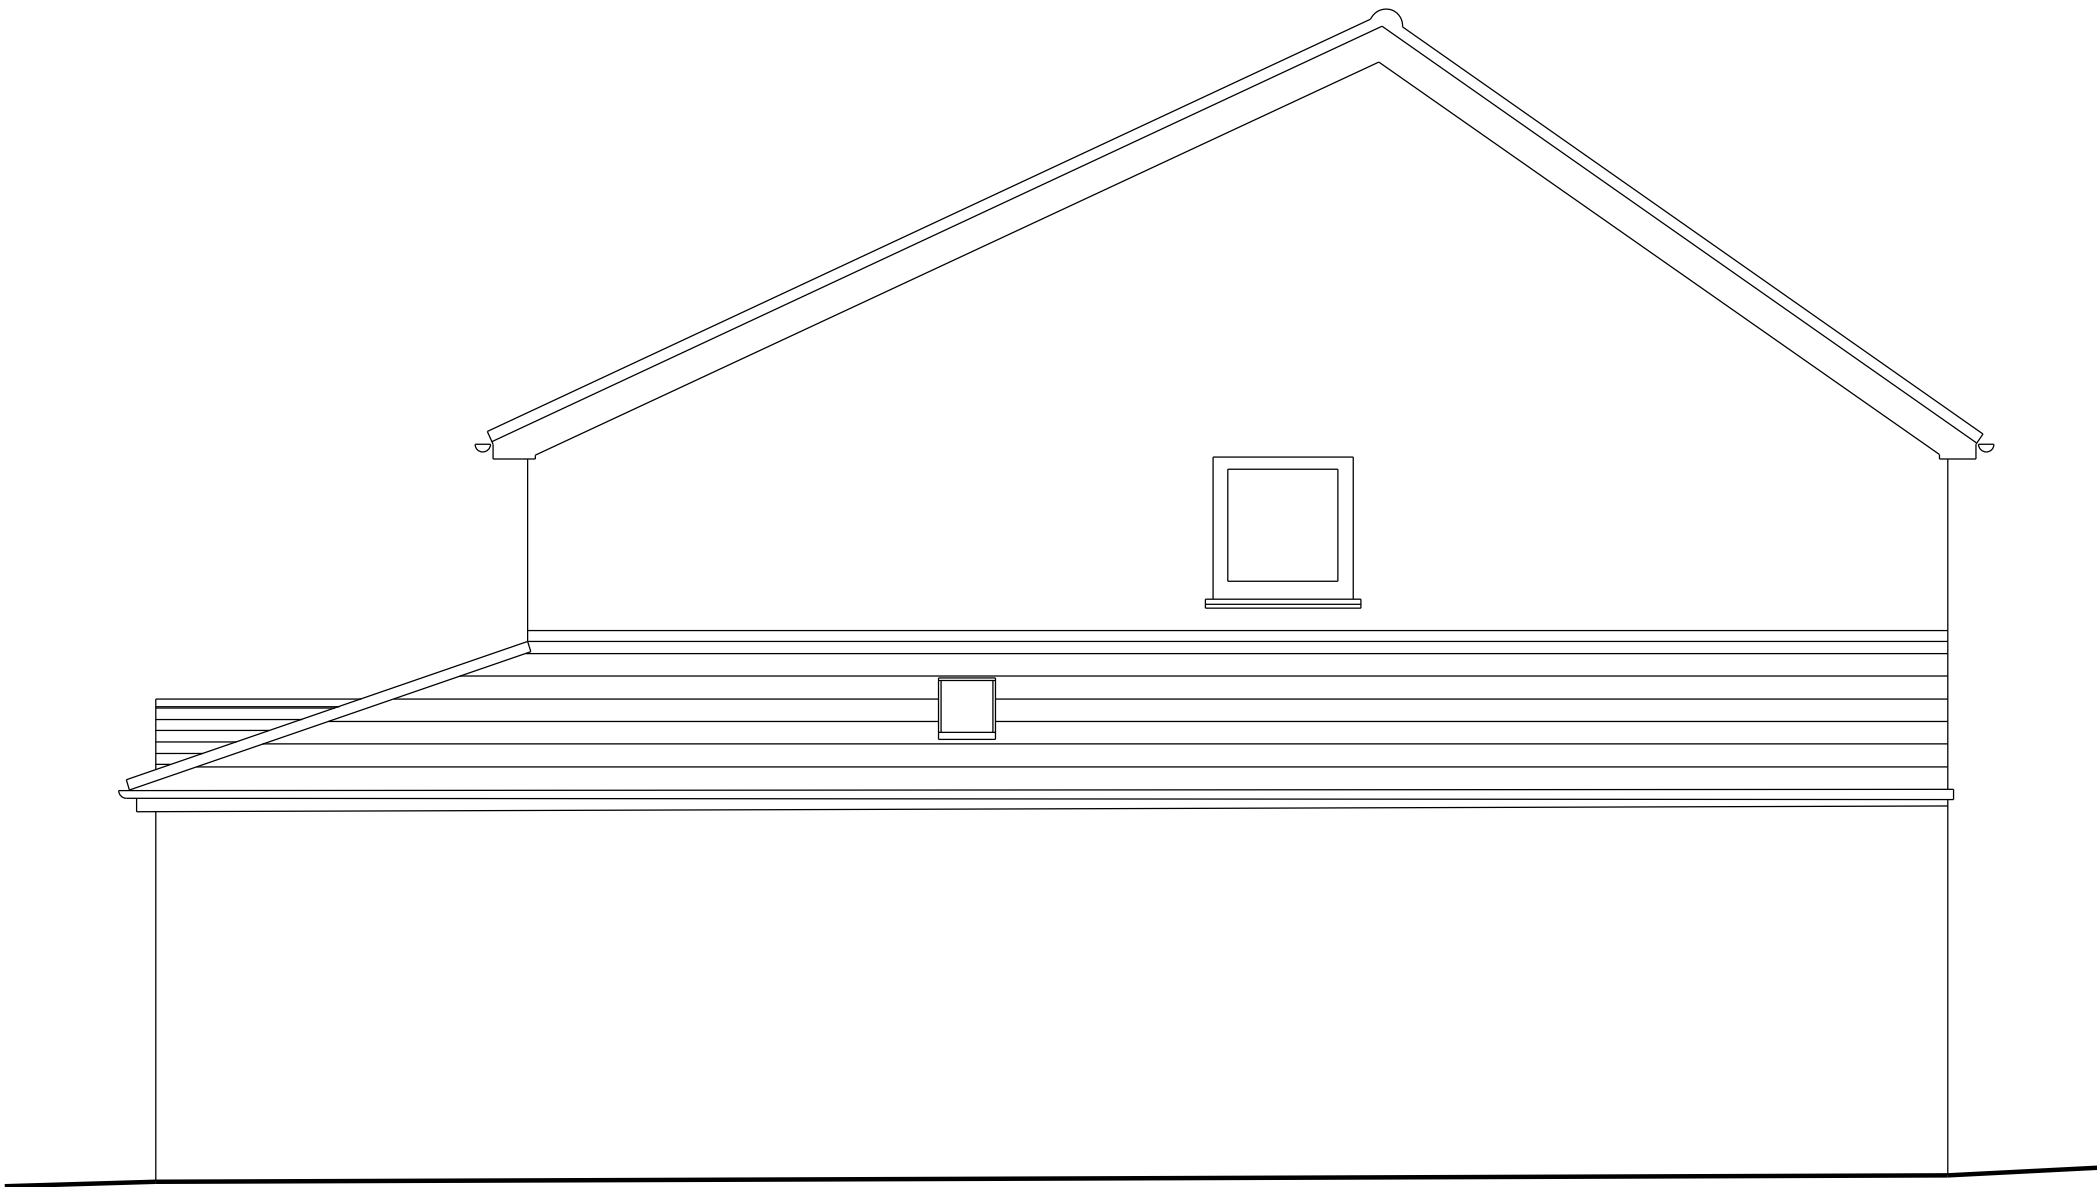

EAST ELEVATION

 

NOTES

GAZEY ARCHITECTS SHALL HAVE NO RESPONSIBILITY FOR ANY USE MADE OF THIS DOCUMENT OTHER THAN FOR THAT WHICH IT WAS PREPARED AND ISSUED.

ALL DIMENSIONS SHOULD BE CHECKED ON SITE.

DO NOT SCALE FROM THIS DRAWING.

ANY DRAWING ERRORS OR DIVERGENCIES SHOULD BE BROUGHT TO THE ATTENTION OF GAZEY ARCHITECTS AT THE ADDRESS SHOWN.

© GazeY Architects (UK). All rights reserved. 2023

- Client Issue GG - 04.02.26
A Neighbour Consultation GG - 27.02.26
B Application for Planning Consent GG - 05.03.26

REVISION / DESCRIPTION DRAWN CHECKED DATE

GazeY Architects

50 Halstead Road
Enfield
London EN1 1QB
United Kingdom
T +44 (0)79 7314 5359

PROJECT TITLE

56 Manton Road, Hitchin
Adaptation / Extension

DRAWING TITLE

External East Elevation
Proposed

PROJECT NUMBER

P11_2025

DRAWING NUMBER

(00)AE002

SCALE

1:50 @ A3

DATE

04.02.26

REVISION

B