

NOTES

Refer to figured dimensions only- do not scale from this drawing.


All dimensions are to be checked on site and any discrepancies raised with the Architect.




1:50 FRONT (EAST) ELEVATION - PROPOSED




1:50 SIDE (NORTH) ELEVATION - PROPOSED

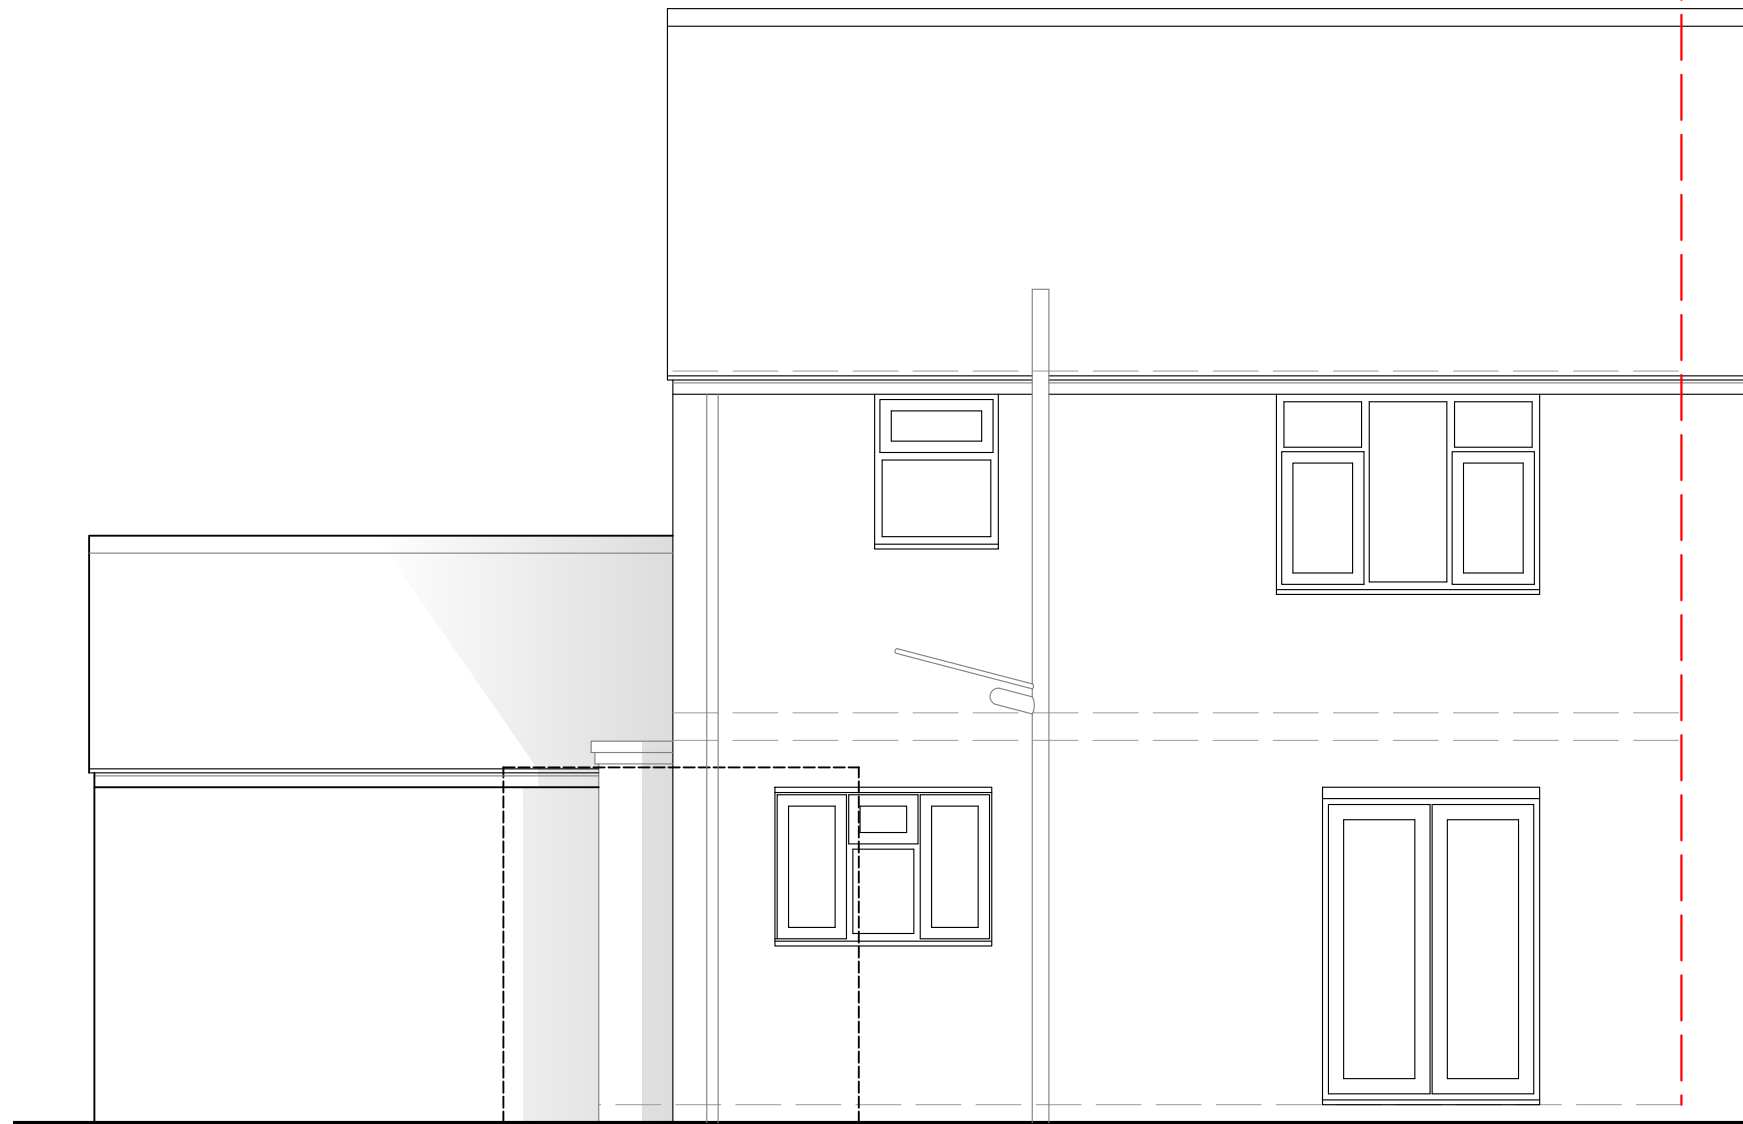


1:50 REAR (WEST) ELEVATION - PROPOSED

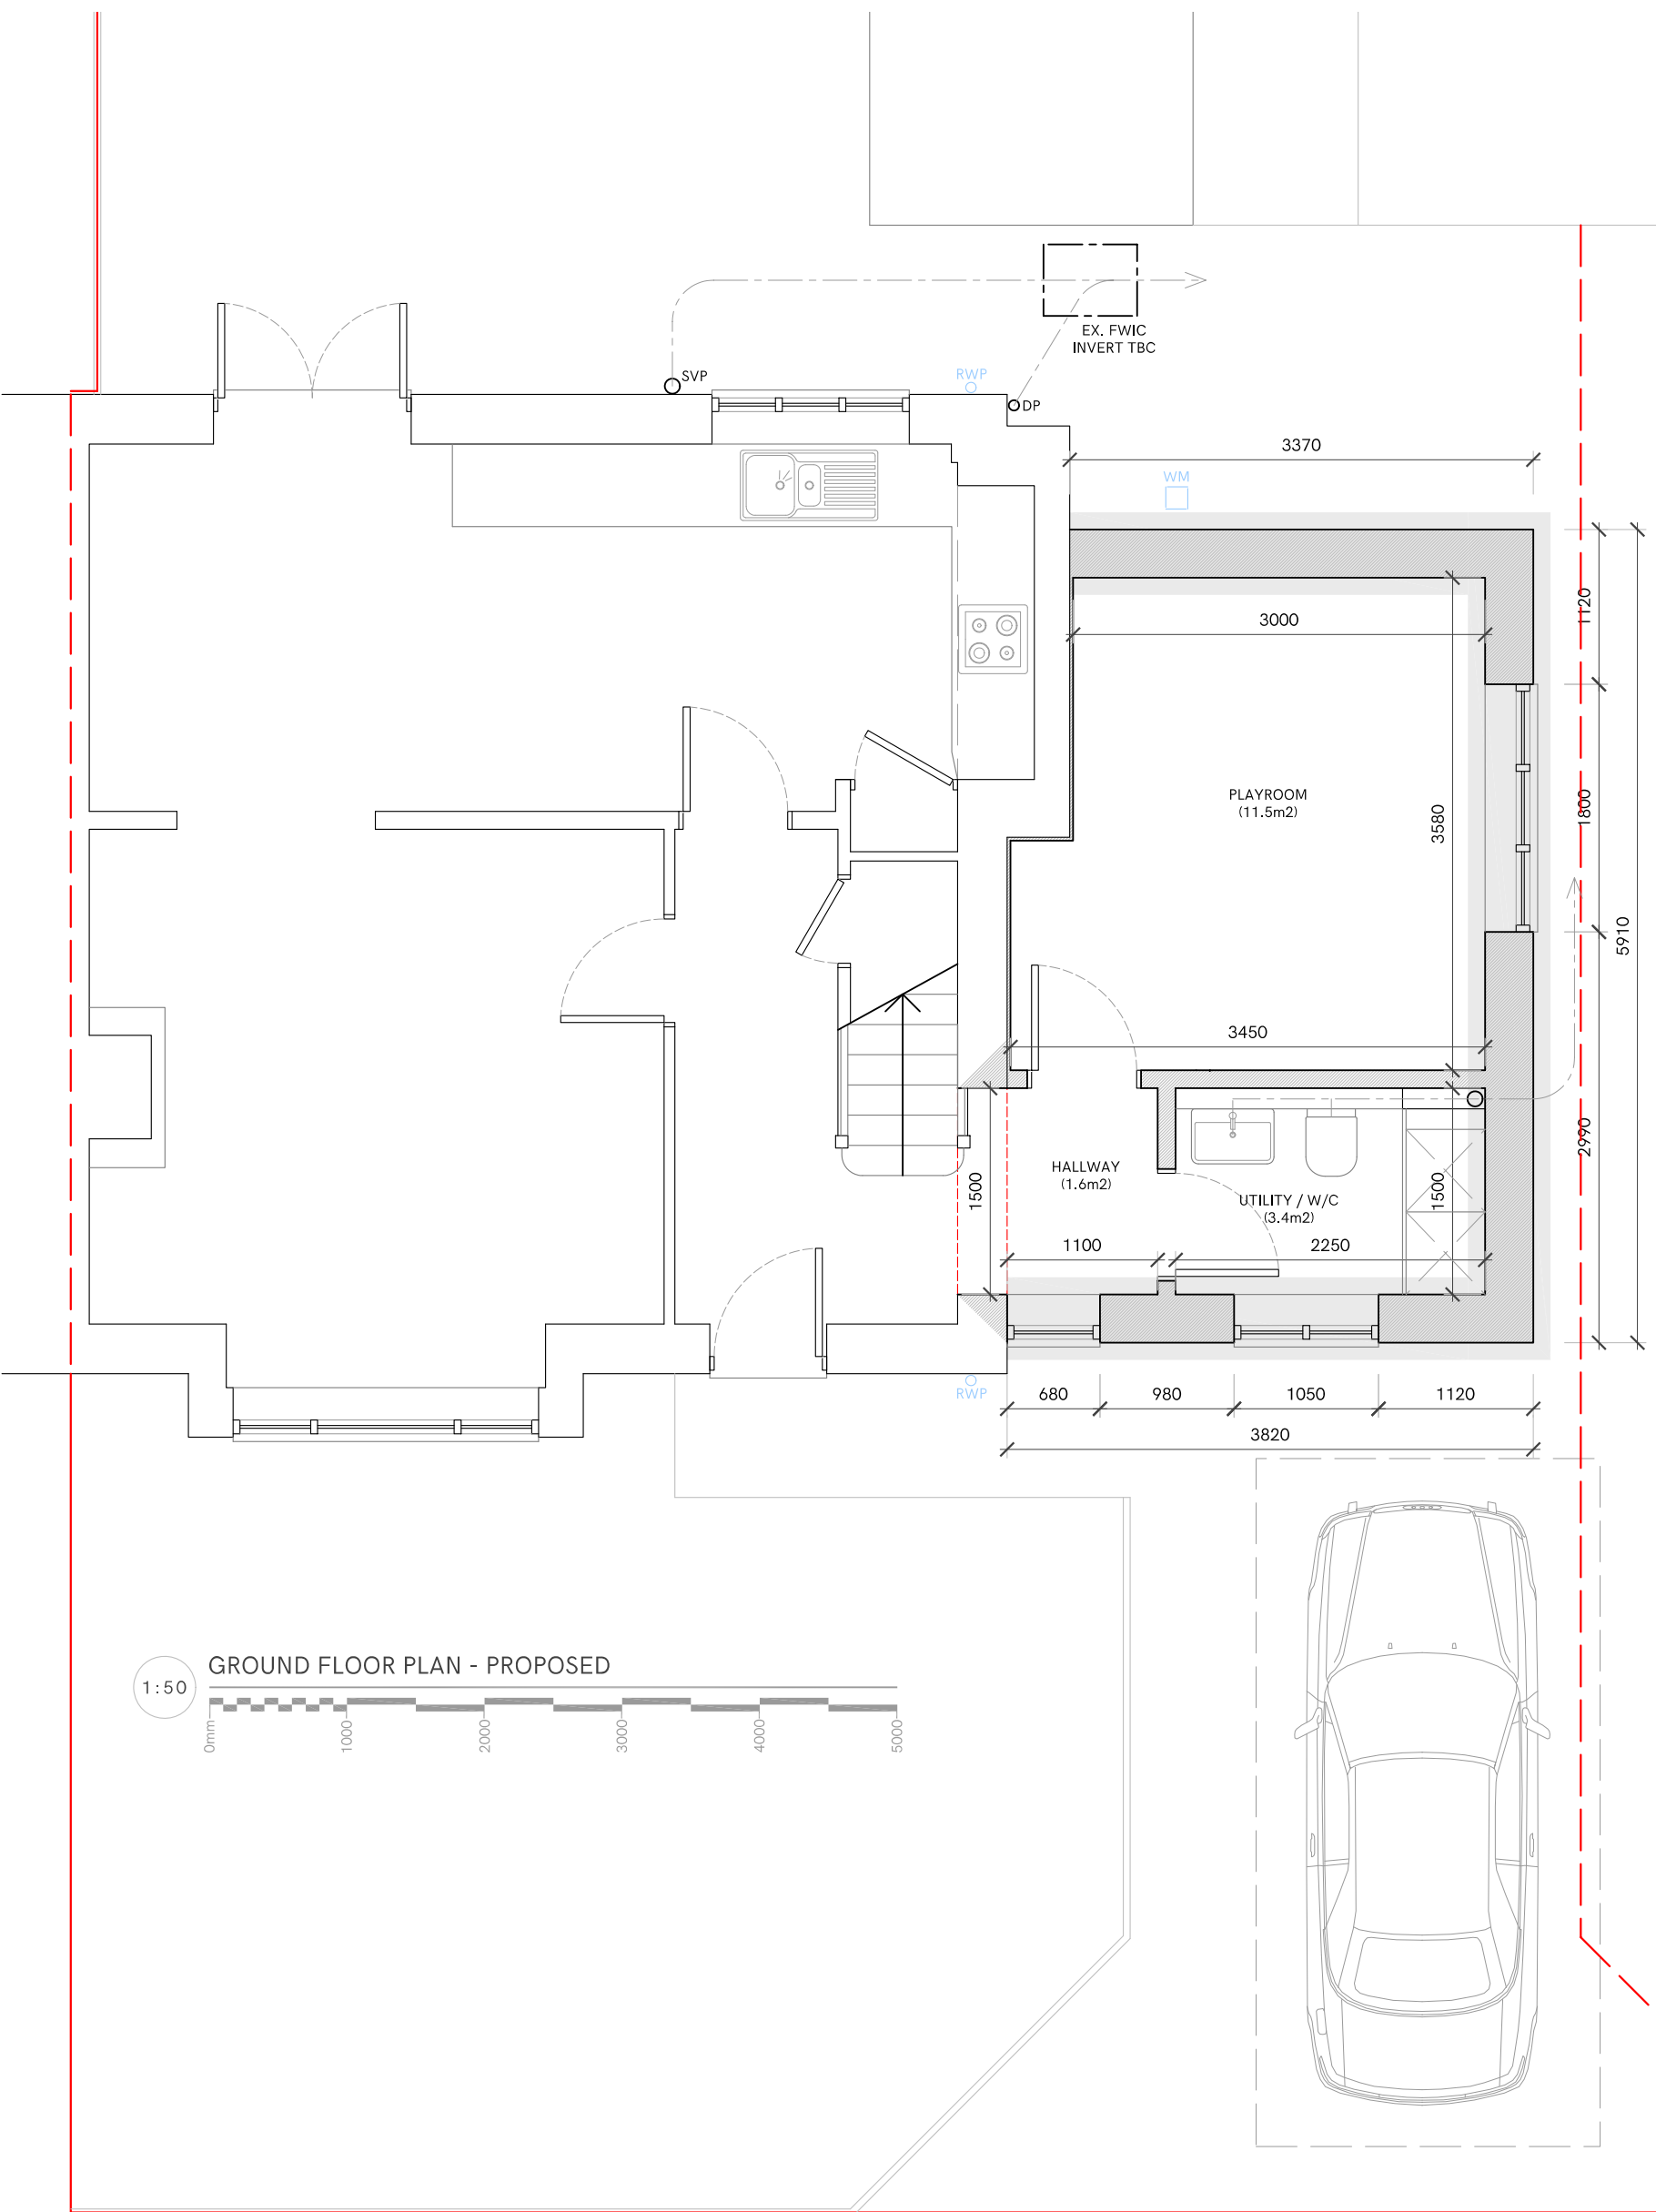

1:50 GROUND FLOOR PLAN - PROPOSED

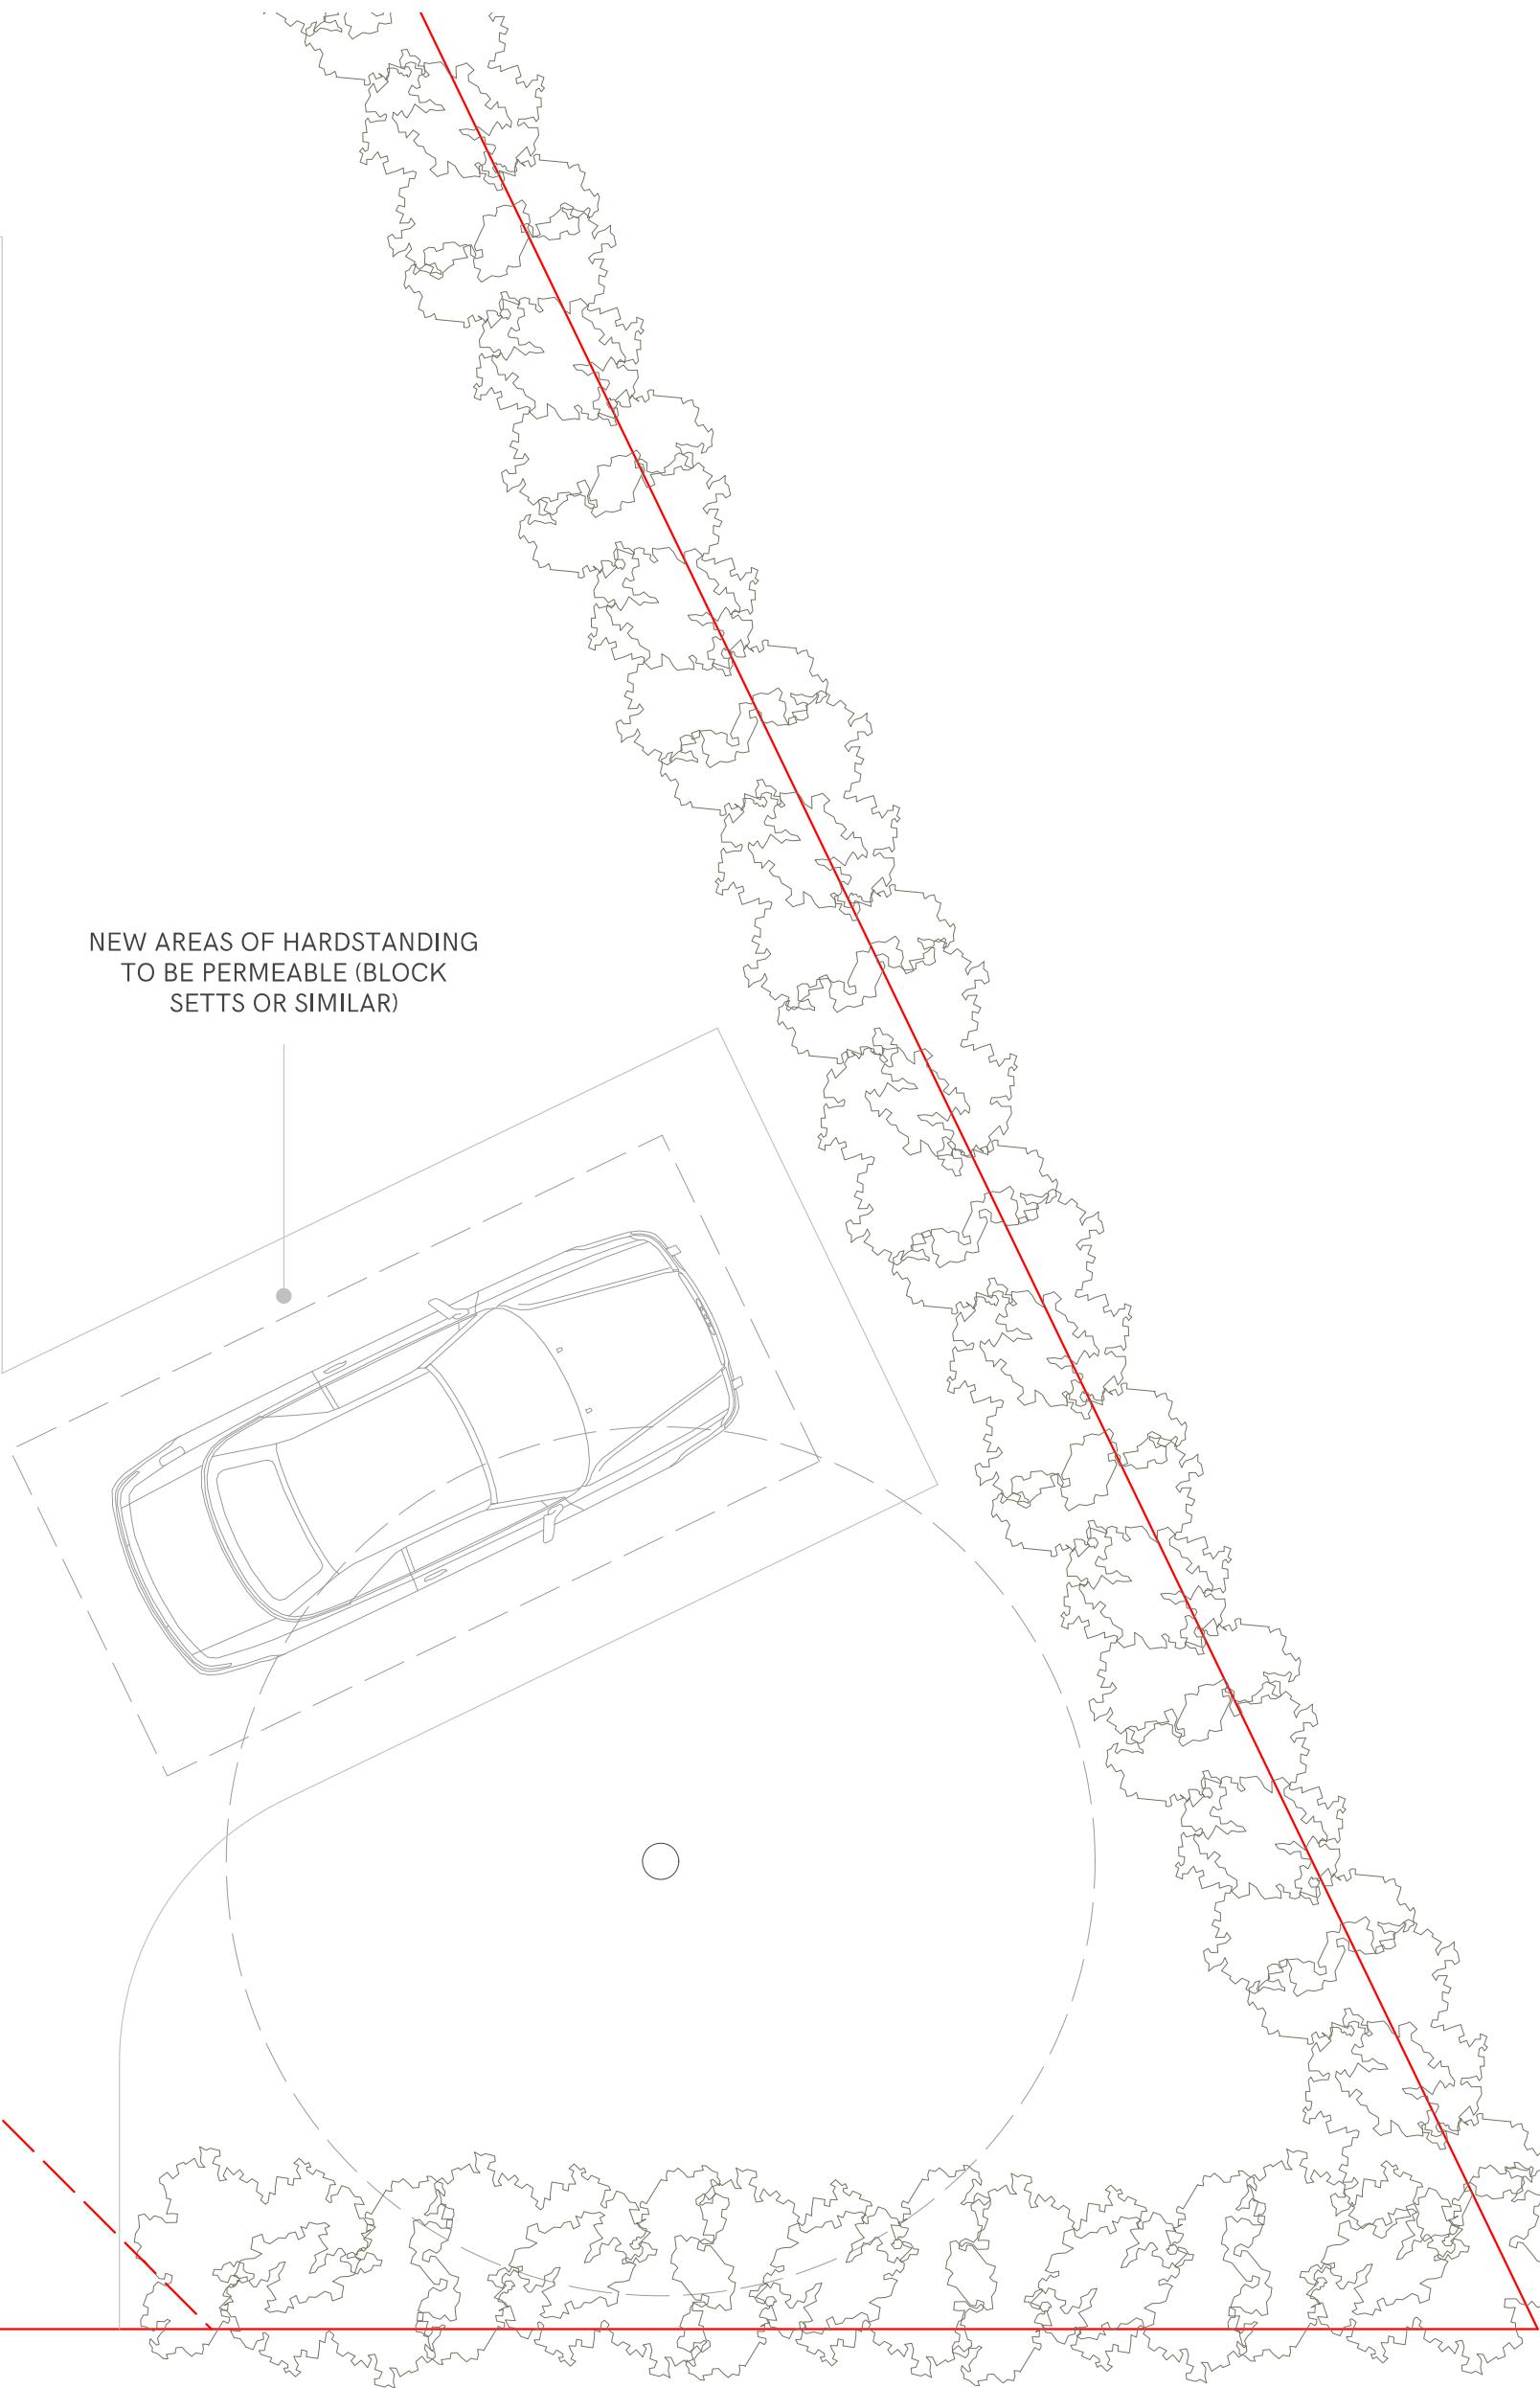

NEW AREAS OF HARDSTANDING
TO BE PERMEABLE (BLOCK
SETTS OR SIMILAR)

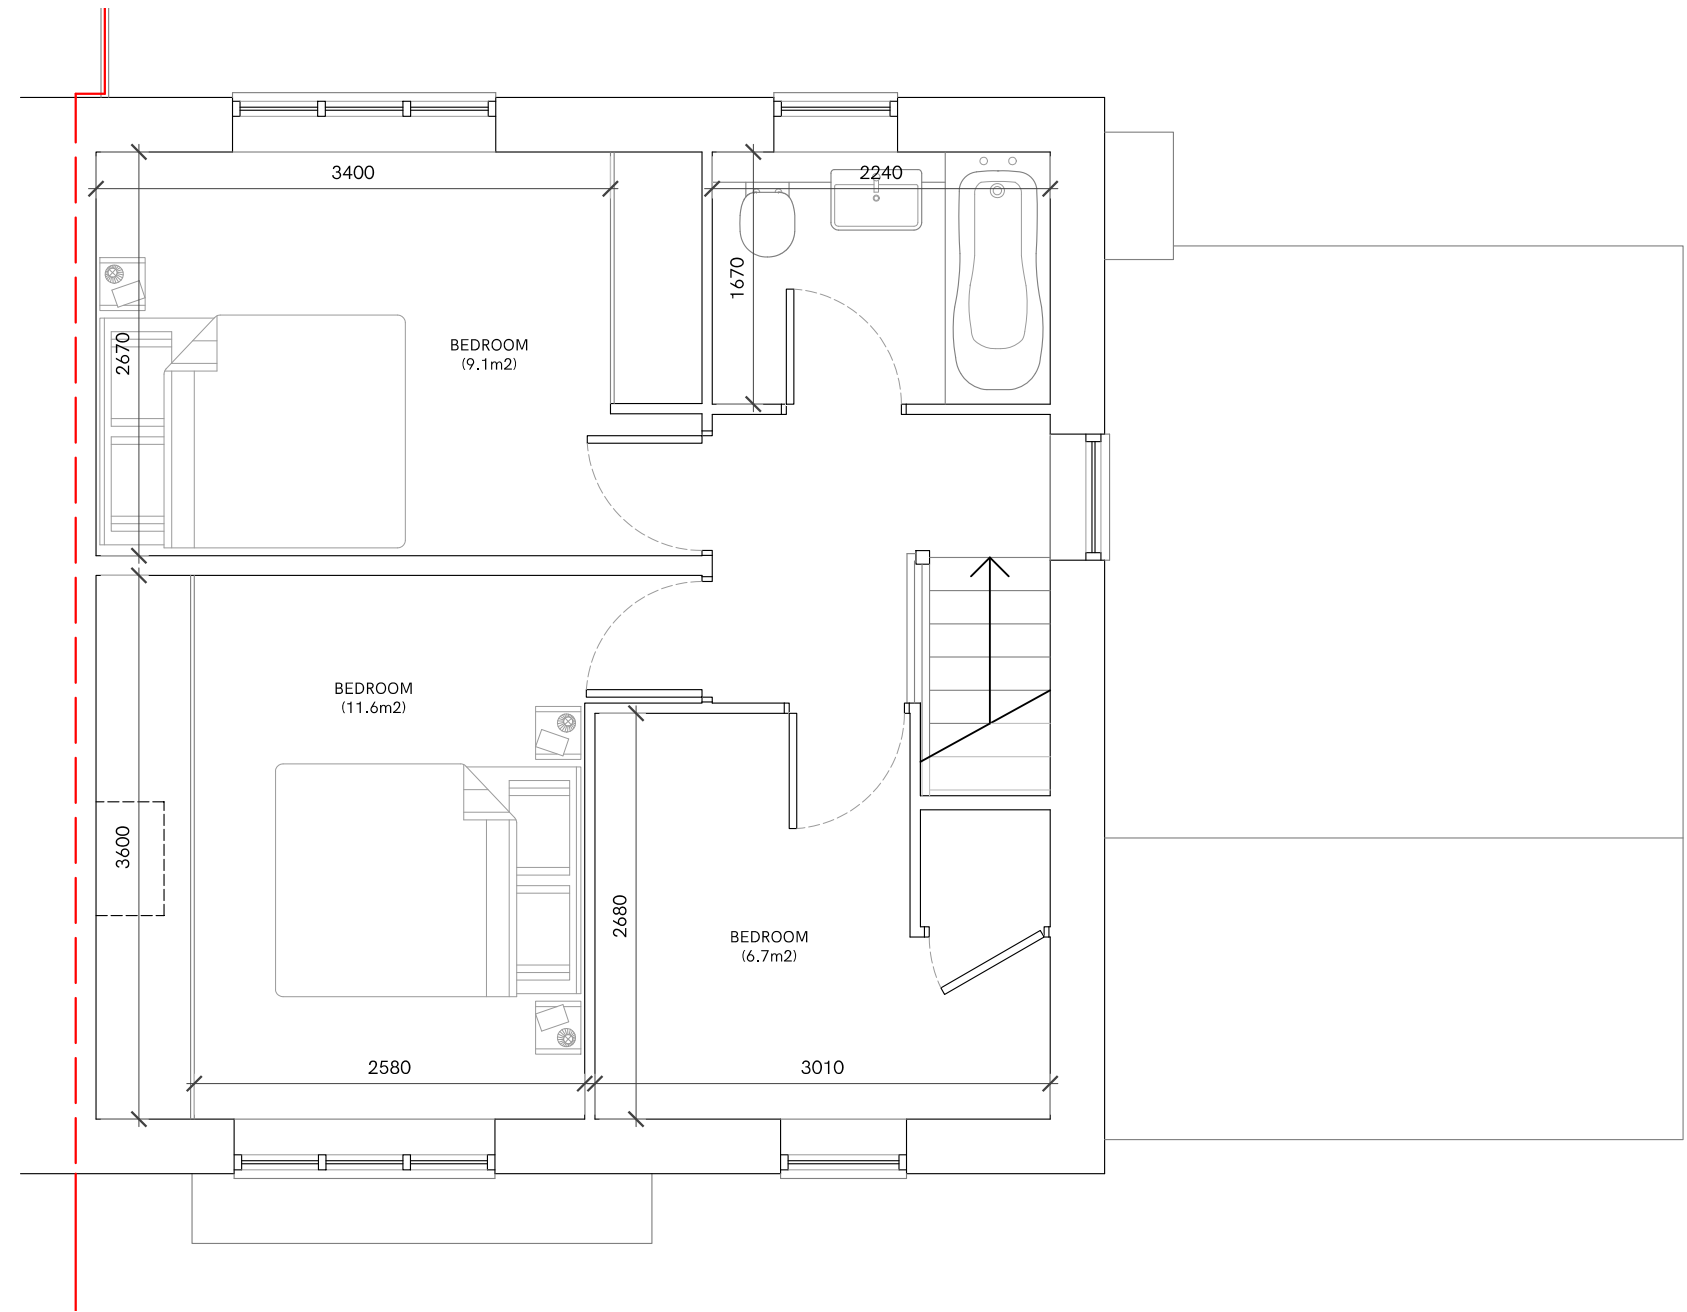

1:50 FIRST FLOOR PLAN - PROPOSED

PLANNING ISSUE

PROJECT
23 ST KATHARINES CLOSE, ICKLEFORD

DRAWING TITLE
PLANS AS PROPOSED

DATE
MARCH 2025

SHEET SIZE
A1

PROJECT REF DRAWING NO REVISION

1974-1 003 D

MICHAEL DALES PARTNERSHIP LTD
65 Hermitage Road
Hitchin
Hertfordshire
SG5 1DB
01462 230803 | 01494 257270
mail@mdparchitects.uk | www.mdparchitects.uk
© Reserved on all drawings and designs



mdp
ARCHITECTS