


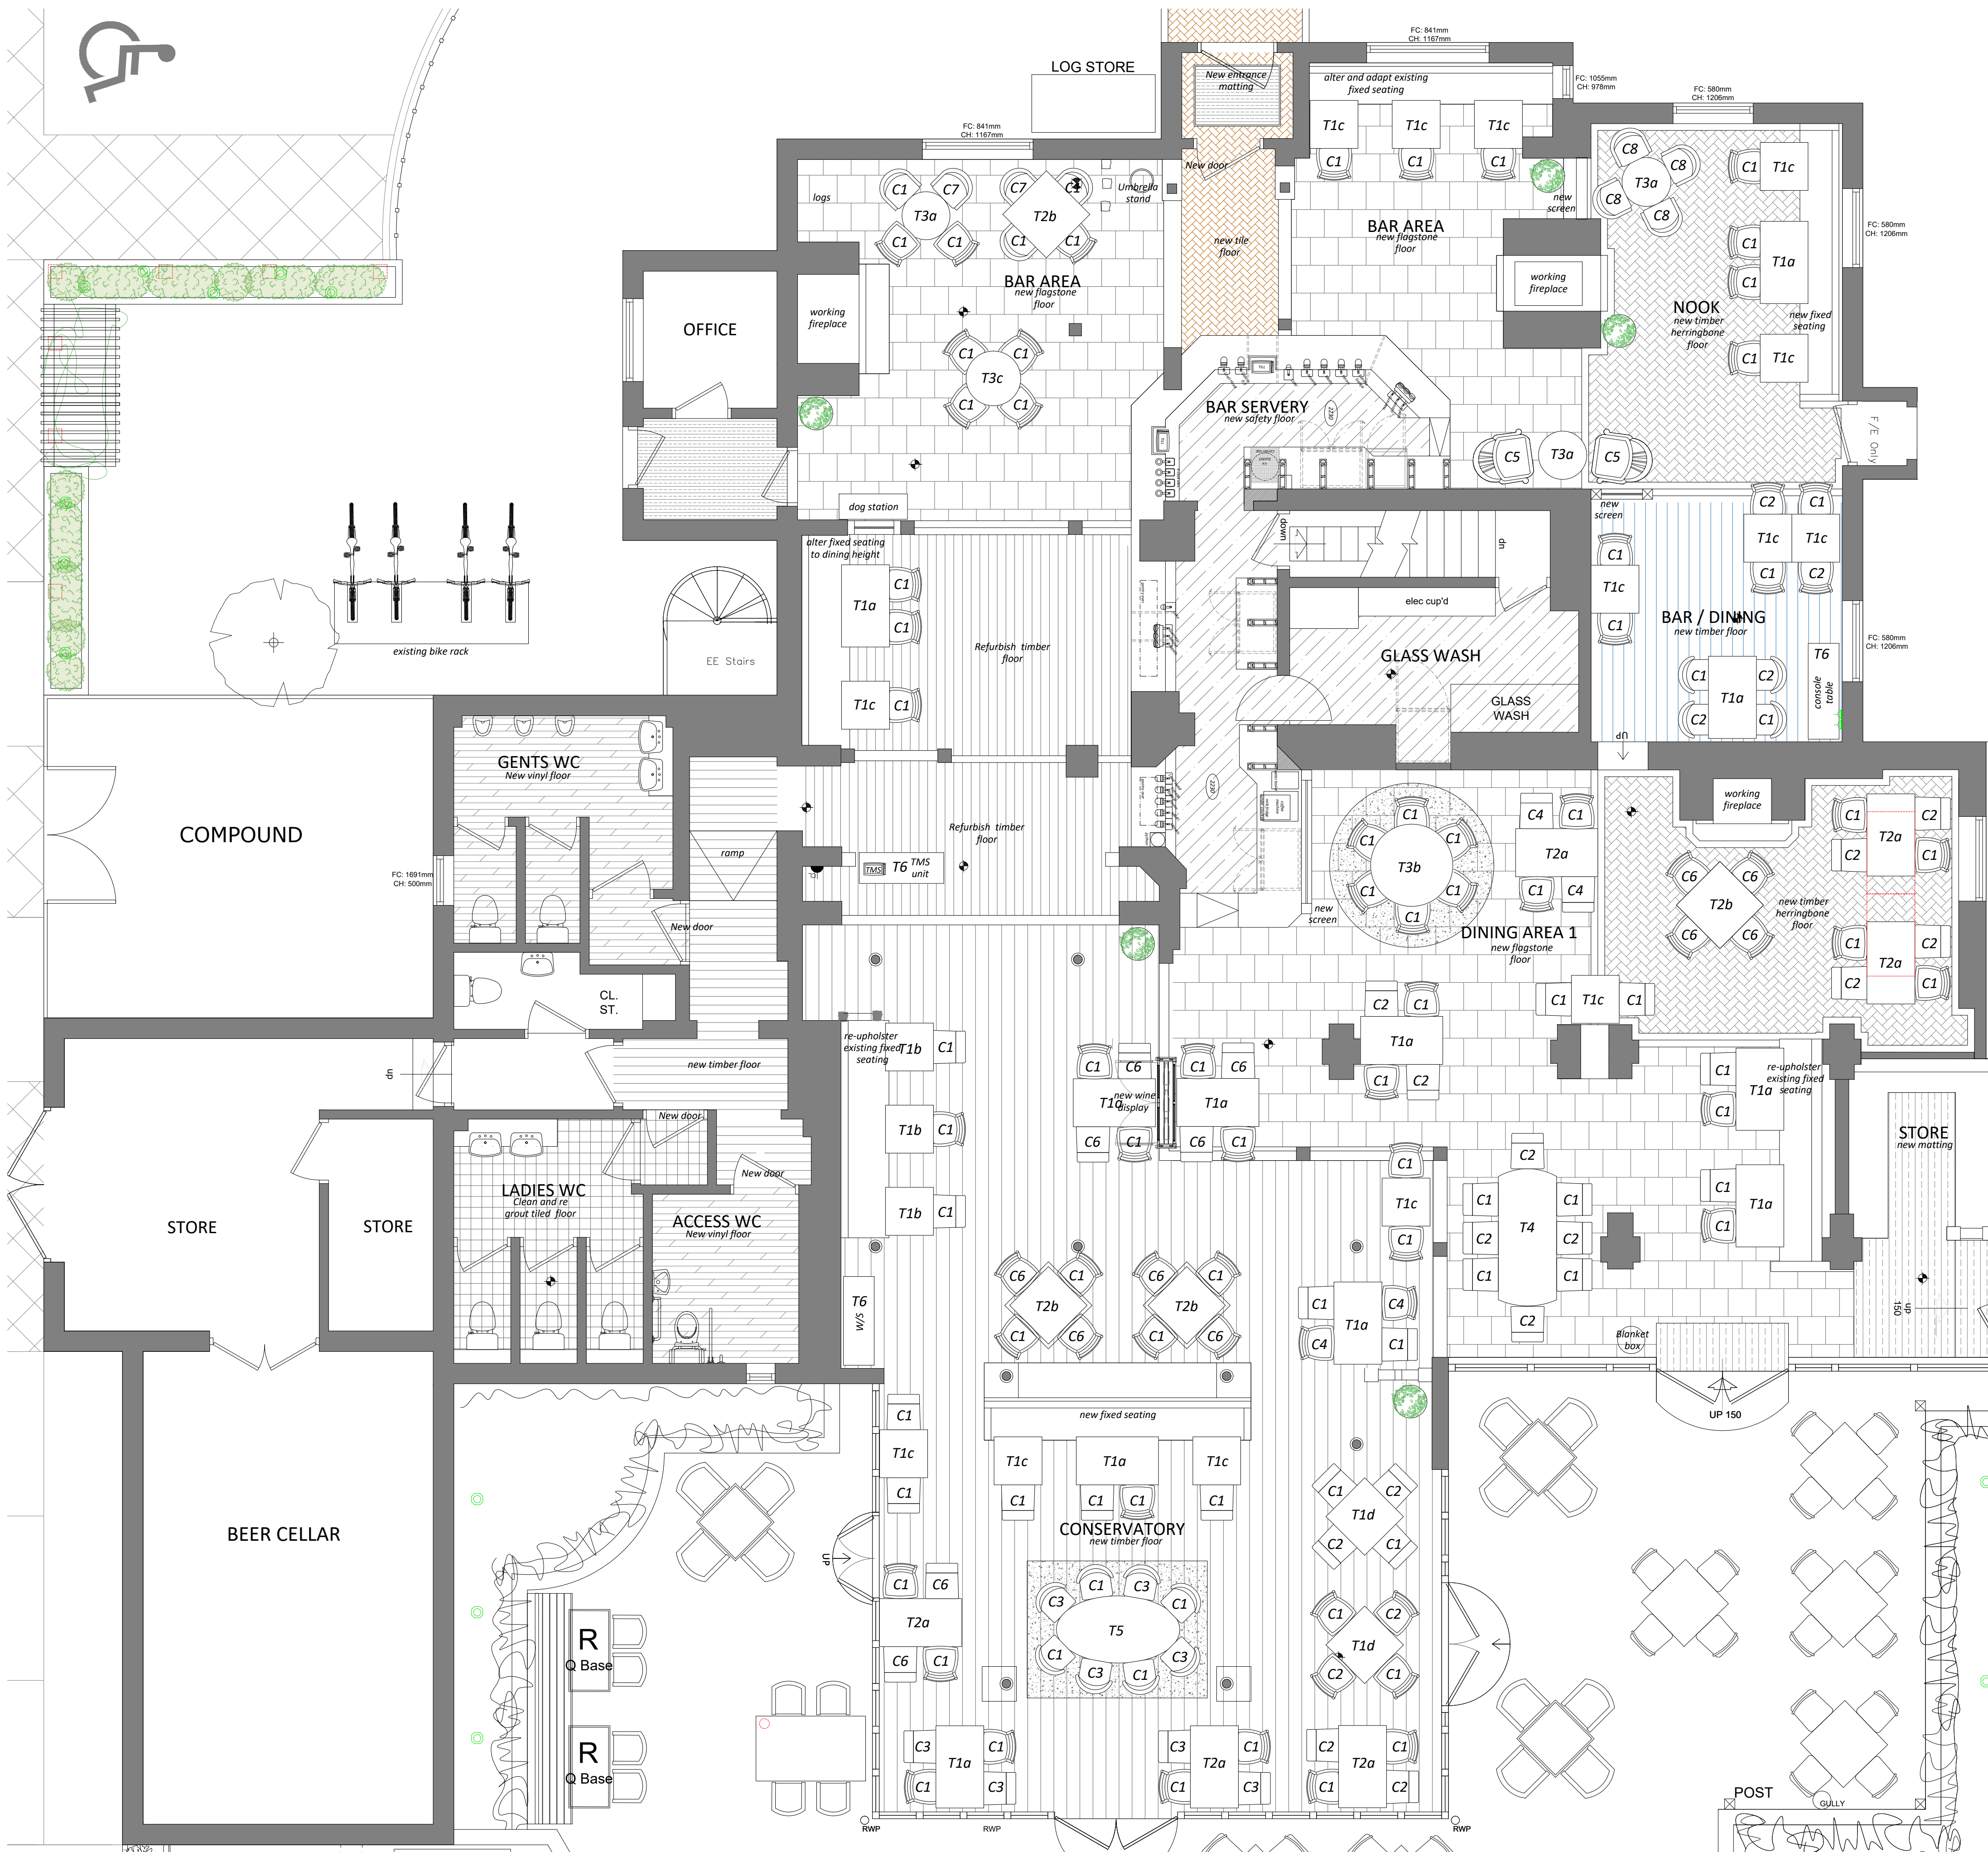

1:20 - 0 200mm 400mm 600mm 800mm 1000 1200 1400 1600 1800 2000

1:100 - 0 1m 2m 3m 4m 5m 6m 7m 8m 9m 10m

1:50 - 0 1m 2m 3m 4m 5m

1:5 - 0 100mm 200mm 300mm 400mm 500mm

NOTE: Do not scale dimensions from this drawing. If in doubt refer to JS Design.

This drawing remains the copyright of the JS Design Partnership alone all materials specified must be used in accordance with the manufacturers recommendations and all relevant current codes of practice.

| Rev. | Description:                                                                                               | Date:    |
|------|---|----------|
| A    | walkers map, season wall omitted. Reduced / omitted wingback / new tubs to bar area. Re-use existing only. | 15.12.25 |
| B    | Schedule of areas updated.                                                                                 | 16.12.25 |
| C    | Changes following design review                                                                            | 08.01.26 |
| D    | Updated cover count, additional bar covers                                                                 | 08.01.26 |
| E    | Furniture references added                                                                                 | 03.03.26 |

Key.

Alternative Furniture Compositions

Directional Signage to Garden Area

Bar covers

Schedule of areas & covers.

|                 | EXISTING | PROPOSED |
|-----------------|----------|----------|
| Bar             | - 78 m2  | 98m2     |
| Dining          | - 200m2  | 183 m2   |
| Servry          | - 26 m2  | 23 m2    |
| WC's            | - 26 m2  | 26 m2    |
| Dining Covers   | - 127    | 114      |
| Bar Covers      | - 24     | 48       |
| External Covers | - 220    | 234      |

CDM 2015:  
Under the CDM regulations there are no significant design risks.

JSDESIGN

PARTNERSHIP LLP

T: 01274 530222  
E: info@jdesignpartnership.co.uk  
Unit 5, Peel House, 2 Taunton Street, Shipley Bradford, BD18 3NA.  
The package partnership is a limited liability partnership registered in UK 1602111

Client:  
GREENE KING

Project:

GREEN MAN  
5 HIGH STREET,  
HITCHIN  
SG5 3AR

Title:

PROPOSED PLAN

|                           |           |                   |                 |                |                       |
|---------------------------|-----------|-------------------|-----------------|----------------|-----------------------|
| Drawing No:<br>9319-02-01 | Rev:<br>E | Date:<br>19.11.25 | Drawn By:<br>JA | Checked:<br>FP | Scale @ A1:<br>Varies |
|---------------------------|-----------|-------------------|-----------------|----------------|-----------------------|

Proposed site plan

Scale: 1:500