


THIS DRAWING IS A PRINT AND MUST NOT BE SCALED.  
ANY QUERIES REGARDING DIMENSIONS TO BE TAKEN UP WITH  
PENTANGLE DESIGN GROUP.


ALL DIMENSIONS OF EXISTING BUILDINGS TO BE VERIFIED ON SITE.

THIS DRAWING IS THE COPYRIGHT OF PENTANGLE DESIGN GROUP  
AND SHALL NOT BE IN ANY WAY USED OR REPRODUCED WITHOUT  
THEIR PRIOR WRITTEN CONSENT.

NOTES

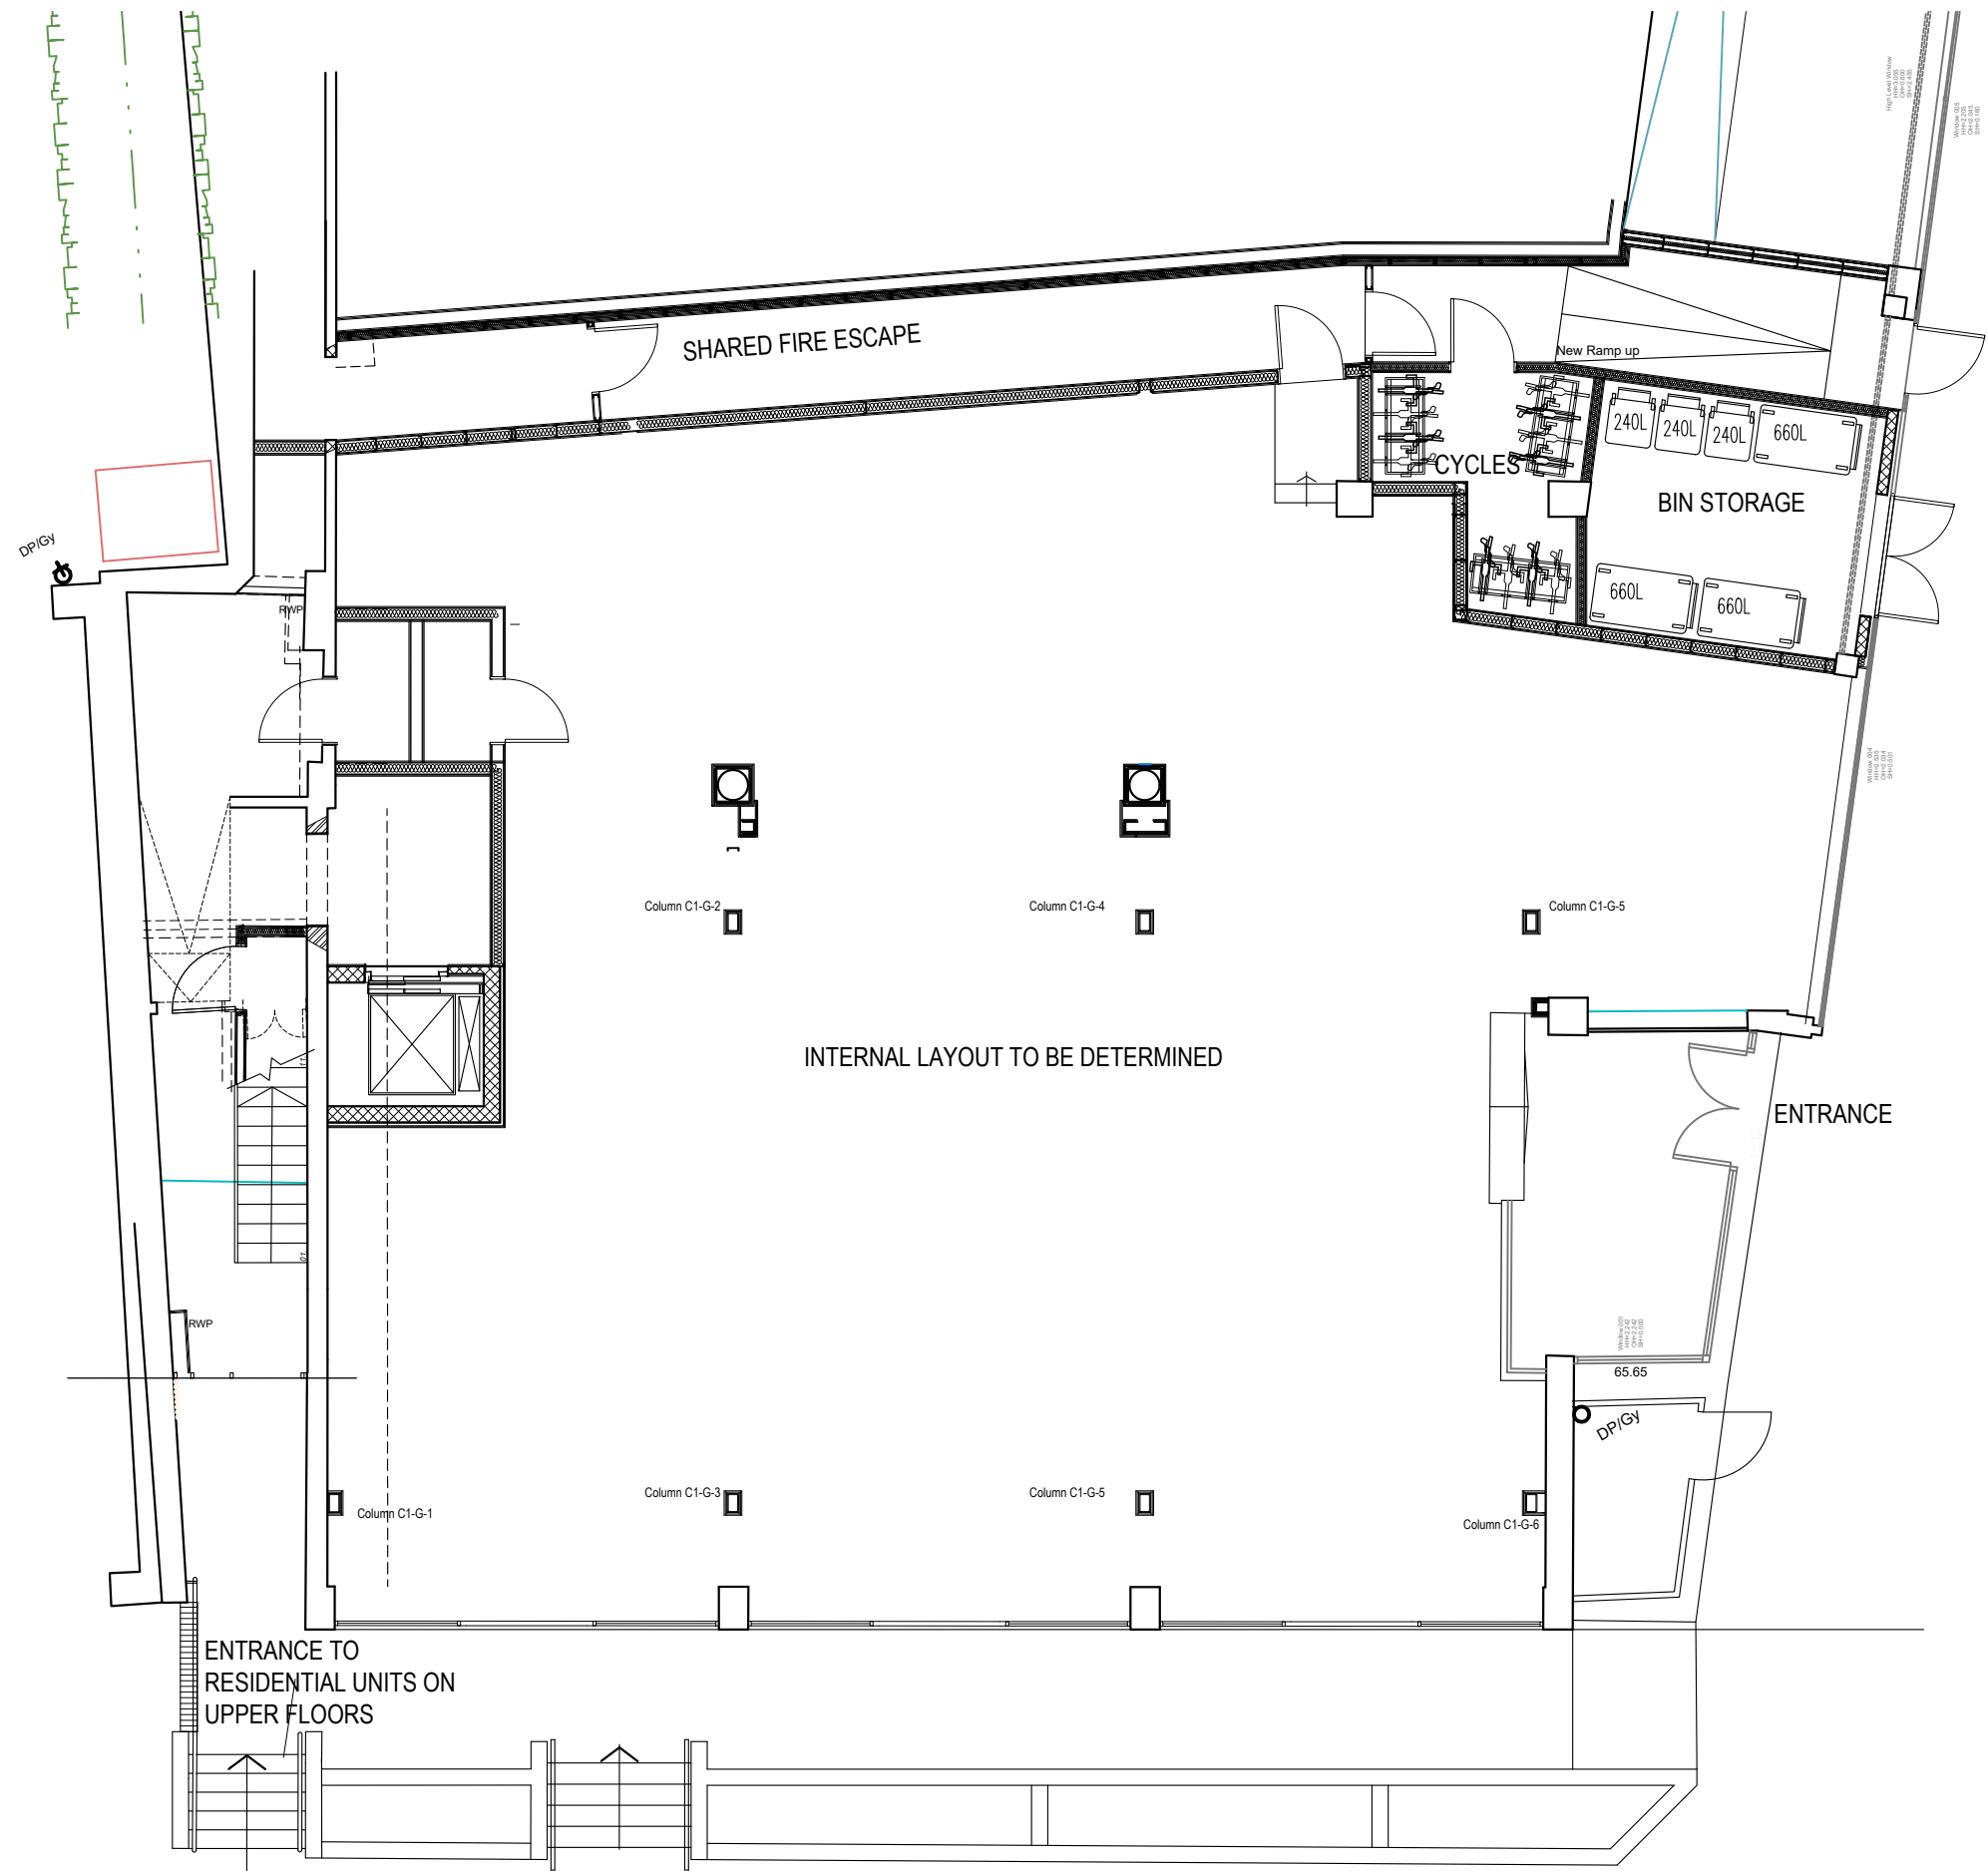

GROUND FLOOR PLAN

 

# PLANNING PENTANGLE DESIGN GROUP

SUITE 1, 21 BANCROFT HITCHIN HERTS SG5 1JW  
TEL(01462) 431133 E:PDG@PENTANGLEDESIGN.CO.UK

JOB TITLE  
Residential Development at  
Ausint House, Bridge Street / Queen St,  
Hitchin

DRAWING TITLE  
GROUND FLOOR PLAN

| SCALE      | DRAWING NUMBER | REVISION |
|------------|----------------|----------|
| 1:100      |                |          |
| DATE       | Feb '24        |          |
| Sheet      | A3             |          |
| JOB NUMBER | 3476           |          |

ARCHITECTS & INTERIOR DESIGNERS