


THIS DRAWING IS A PRINT AND MUST NOT BE SCALED.
ANY QUERIES REGARDING DIMENSIONS TO BE TAKEN UP WITH
PENTANGLE DESIGN GROUP.


ALL DIMENSIONS OF EXISTING BUILDINGS TO BE VERIFIED ON SITE.

THIS DRAWING IS THE COPYRIGHT OF PENTANGLE DESIGN GROUP
AND SHALL NOT BE IN ANY WAY USED OR REPRODUCED WITHOUT
THEIR PRIOR WRITTEN CONSENT.


NOTES

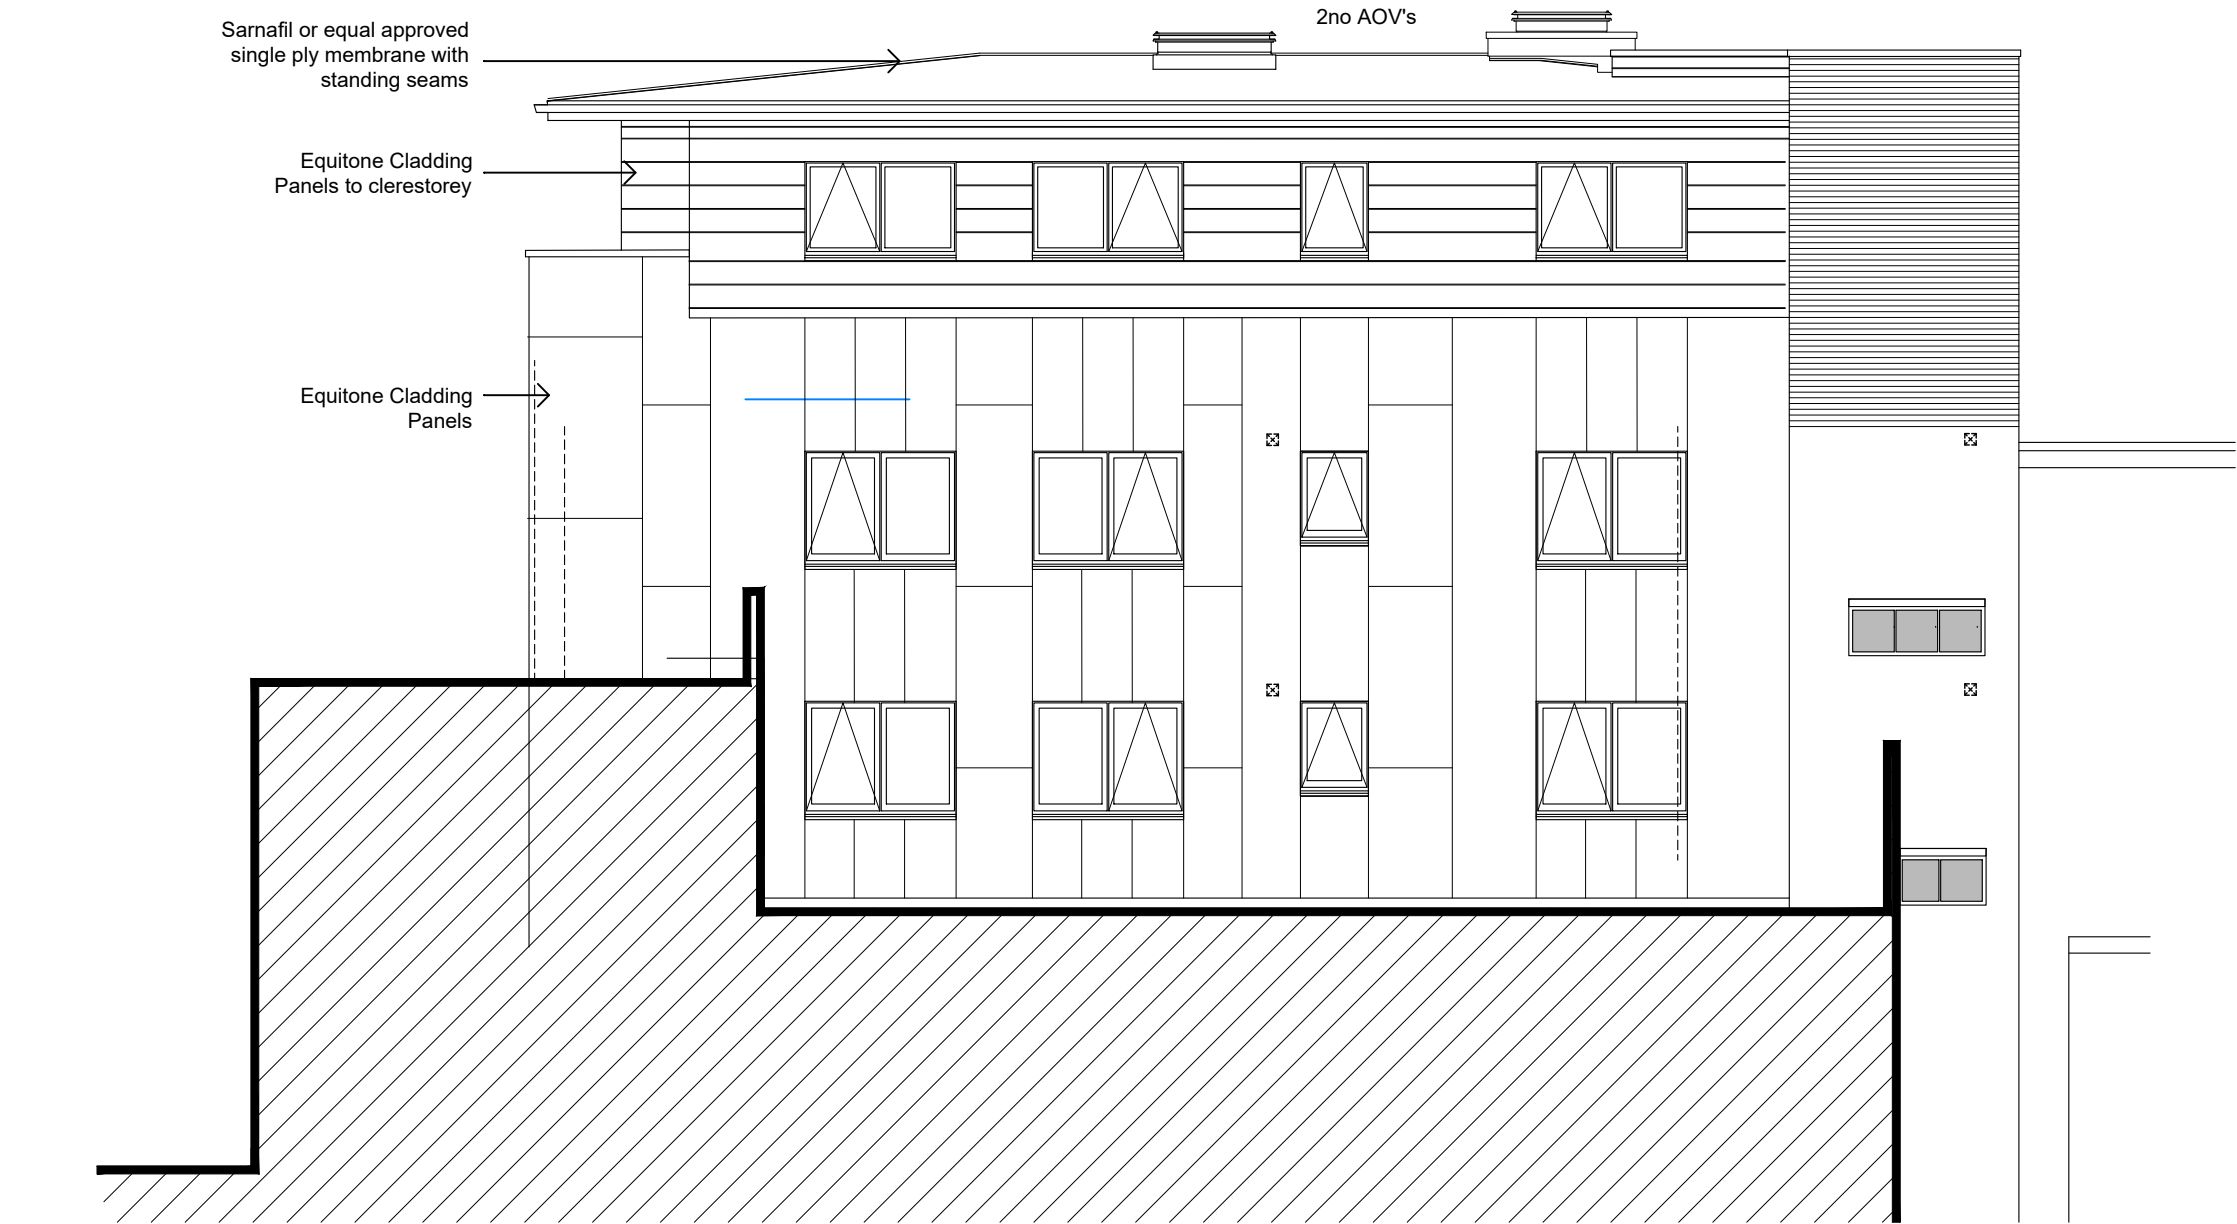

NORTH ELEVATION

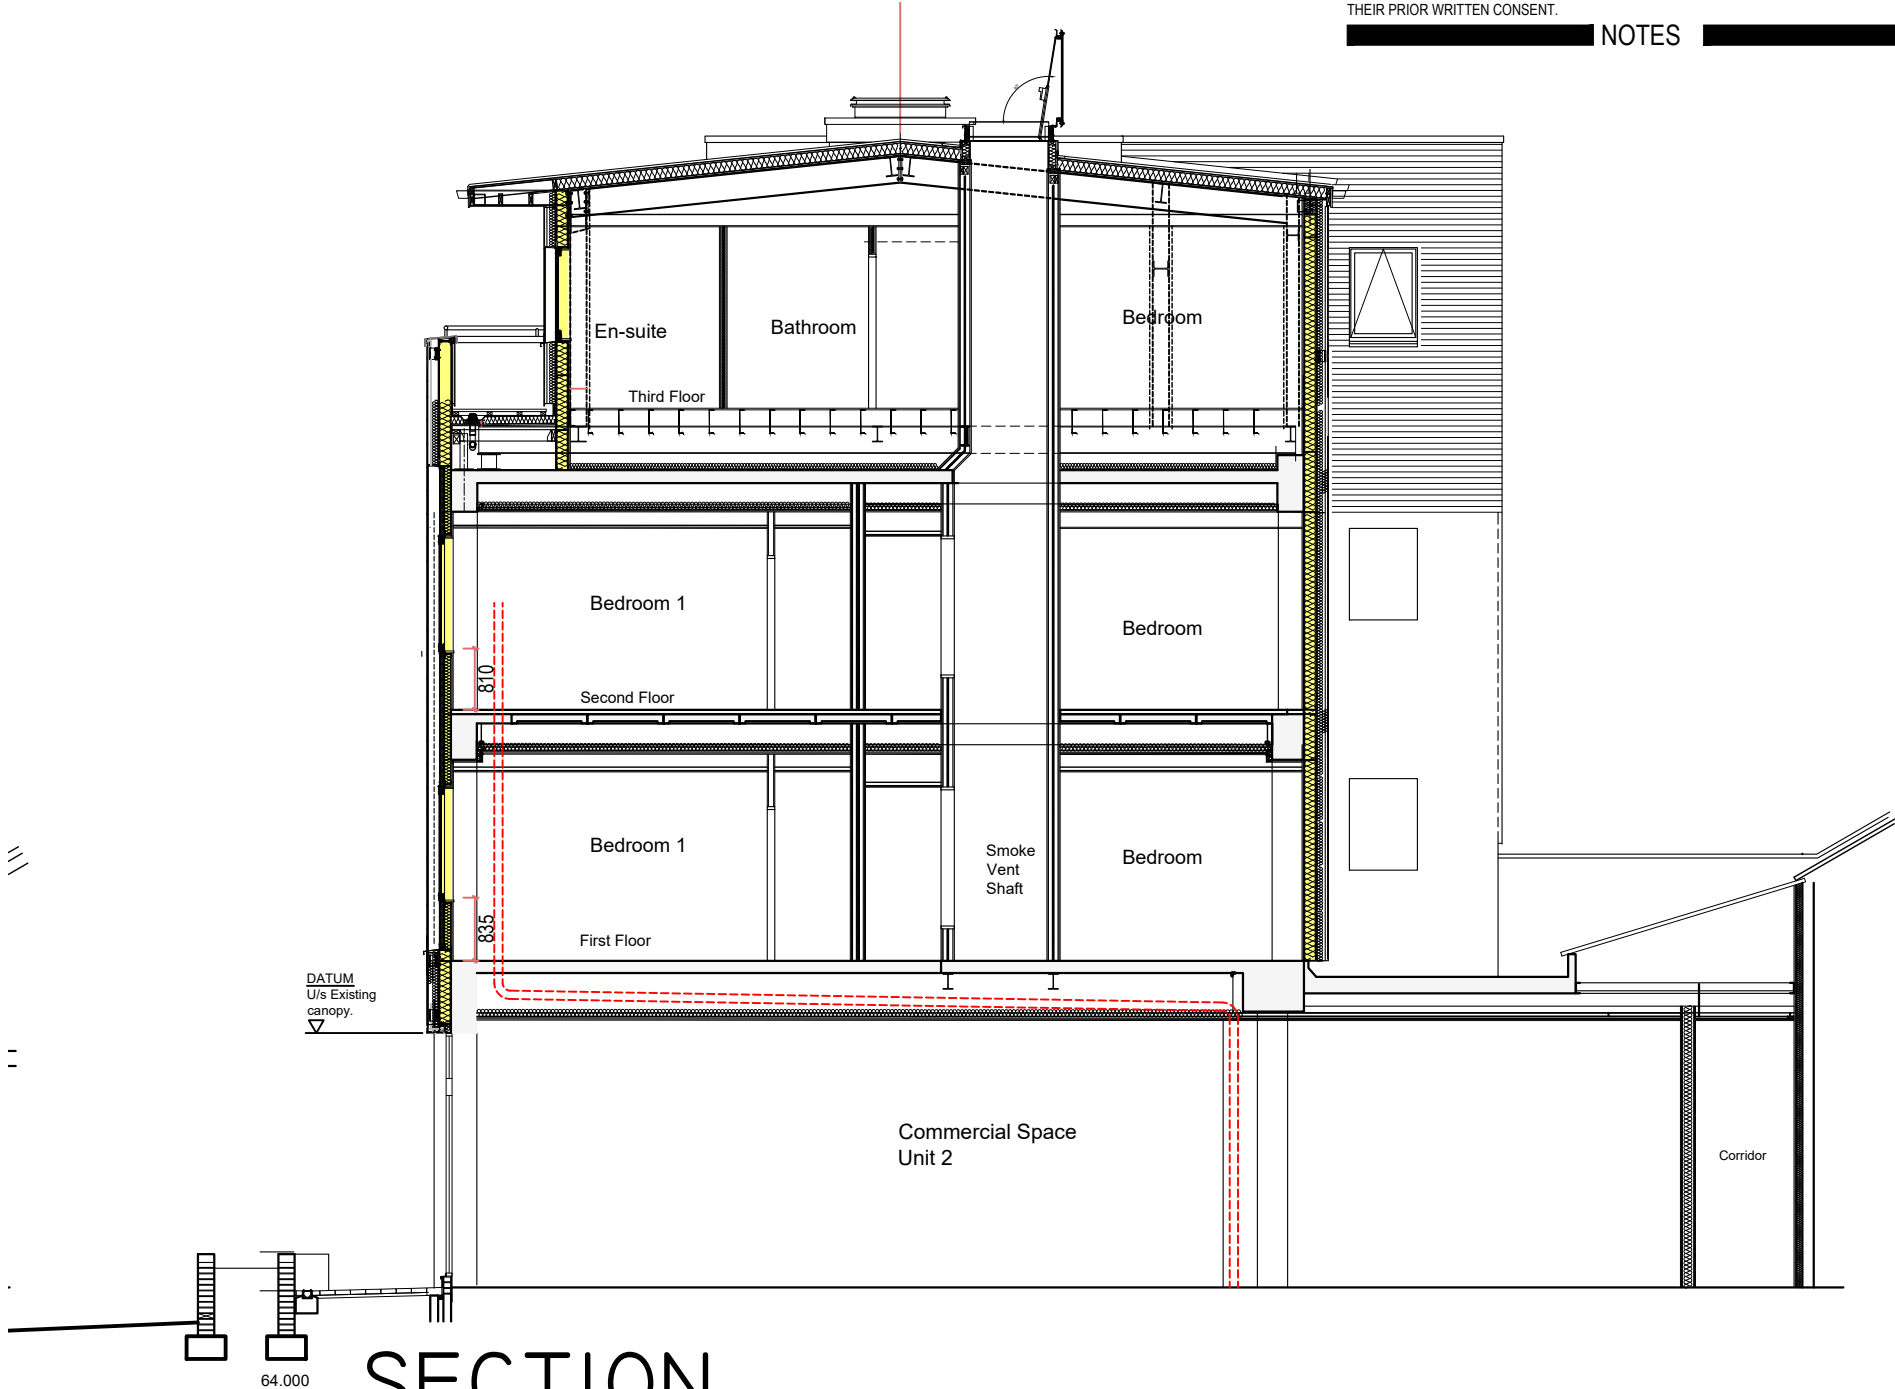

SECTION

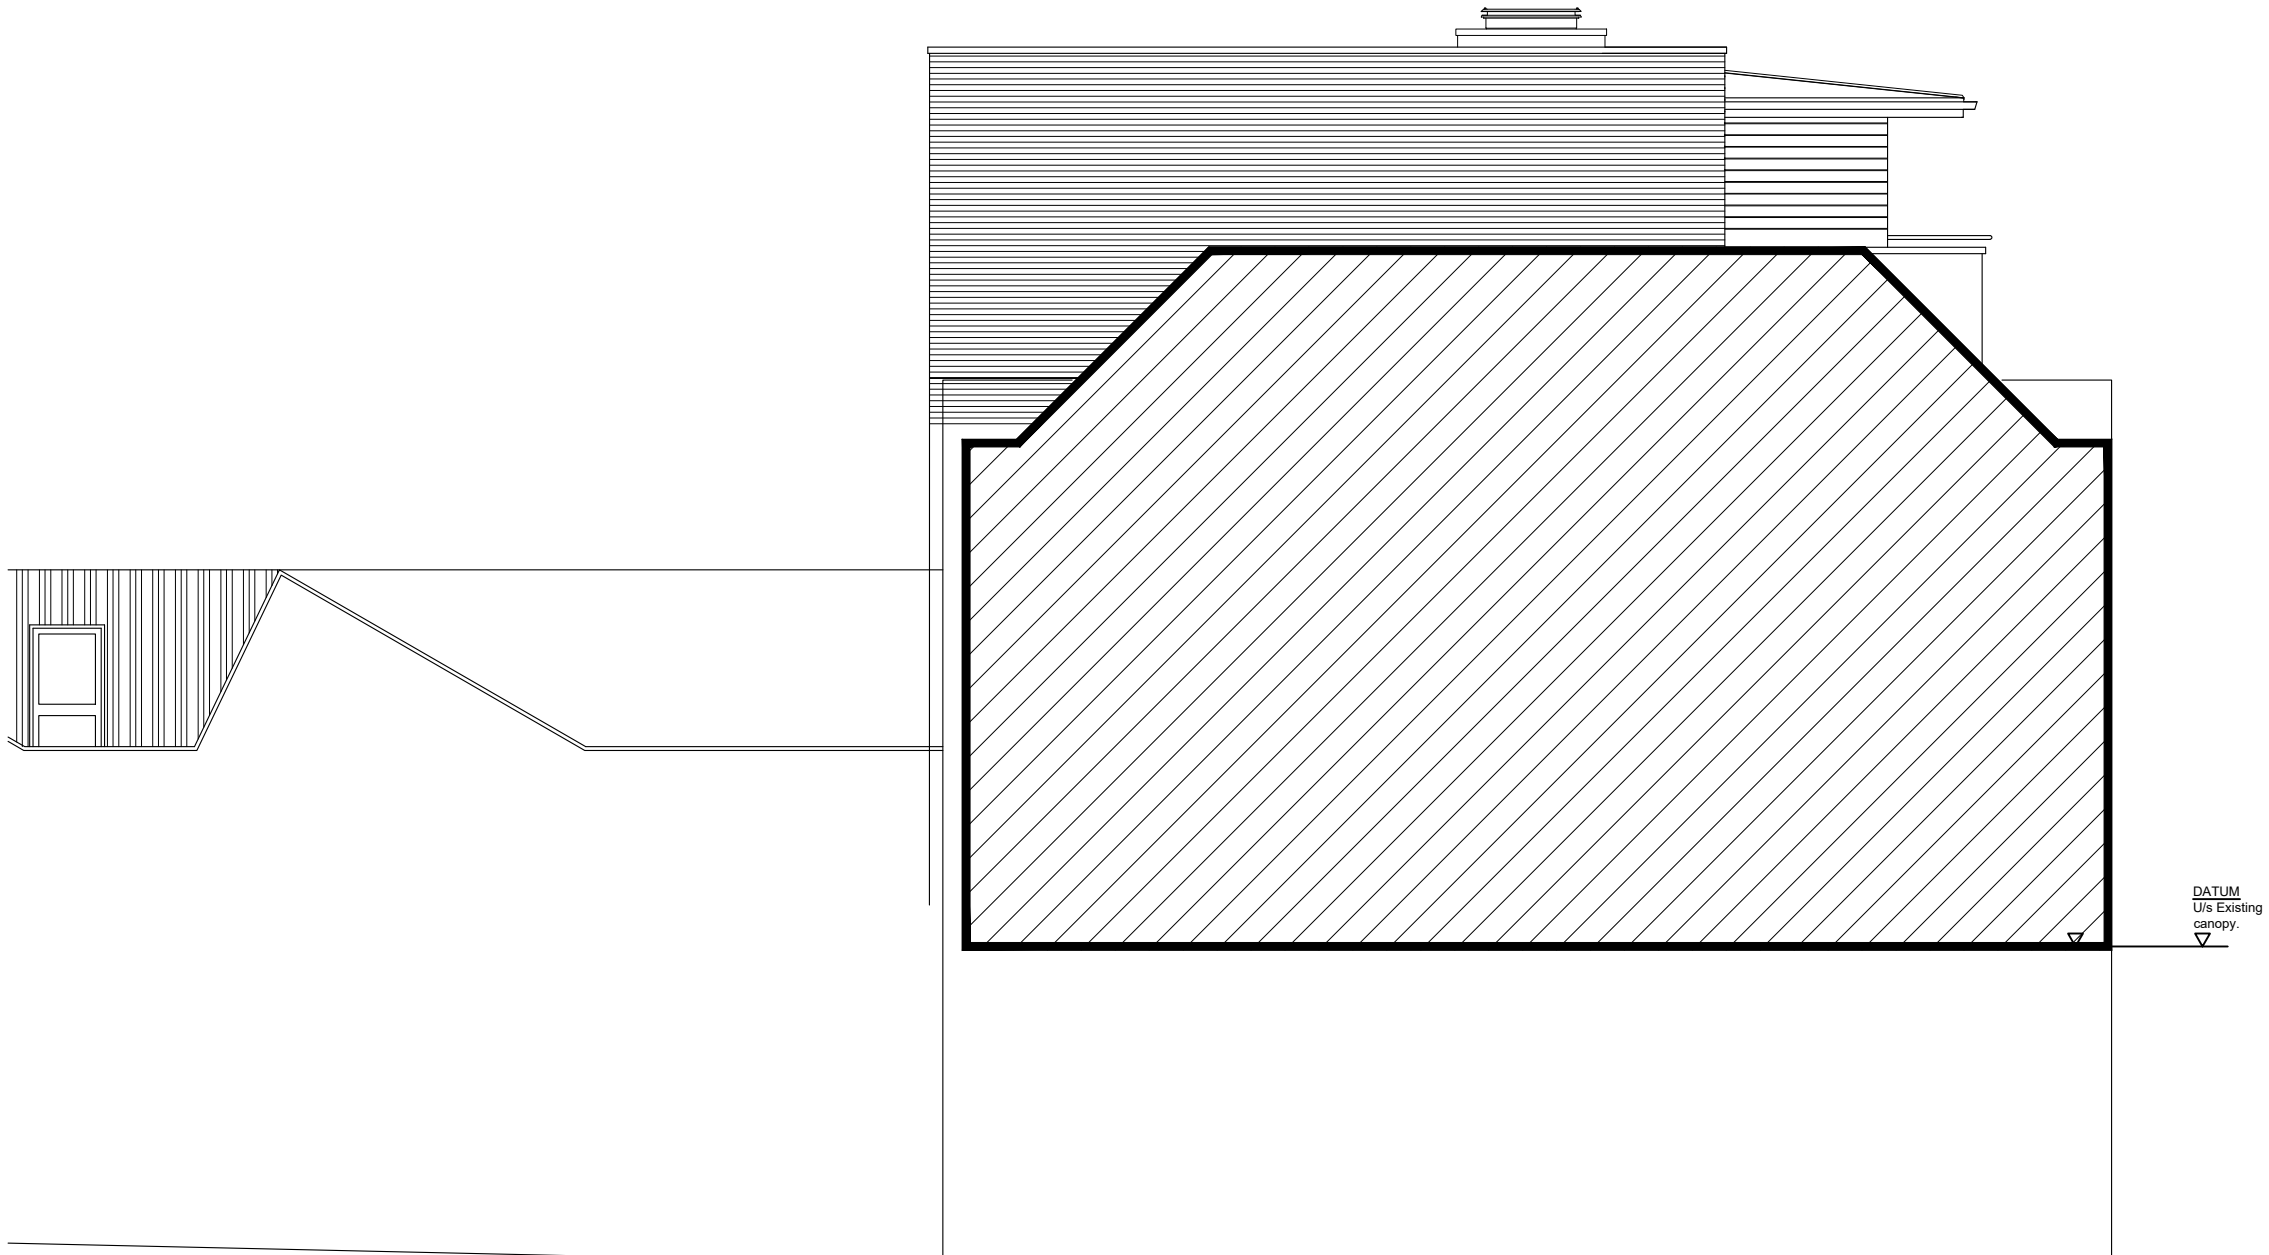

WEST ELEVATION

PLANNING

PENTANGLE

DESIGN GROUP

SUITE 1, 21 BANCROFT HITCHIN HERTS SG5 1JW
TEL:01462) 431133 E:PDG@PENTANGLEDESIGN.CO.UK

JOB TITLE

Proposed Mixed Use Development At
Austin House, Queen Street, Hitchin

DRAWING TITLE

Existing North and West Elevations

SCALE	1:100	DRAWING NUMBER	REVISION
DATE	Aug ;24		
Sheet	A2		
JOB NUMBER	3476		

ARCHITECTS & INTERIOR DESIGNERS