



Roofing. Sika Sarnafil with standing seams



THIS DRAWING IS A PRINT AND MUST NOT BE SCALED. ANY QUERIES REGARDING DIMENSIONS TO BE TAKEN UP WITH PENTANGLE DESIGN GROUP.

ALL DIMENSIONS OF EXISTING BUILDINGS TO BE VERIFIED ON SITE.

THIS DRAWING IS THE COPYRIGHT OF PENTANGLE DESIGN GROUP AND SHALL NOT BE IN ANY WAY USED OR REPRODUCED WITHOUT THEIR PRIOR WRITTEN CONSENT.


NOTES



Clerestory Cladding
Equitone Natura - N251 Anthracite




Windows and Shopfronts. RAL 7037

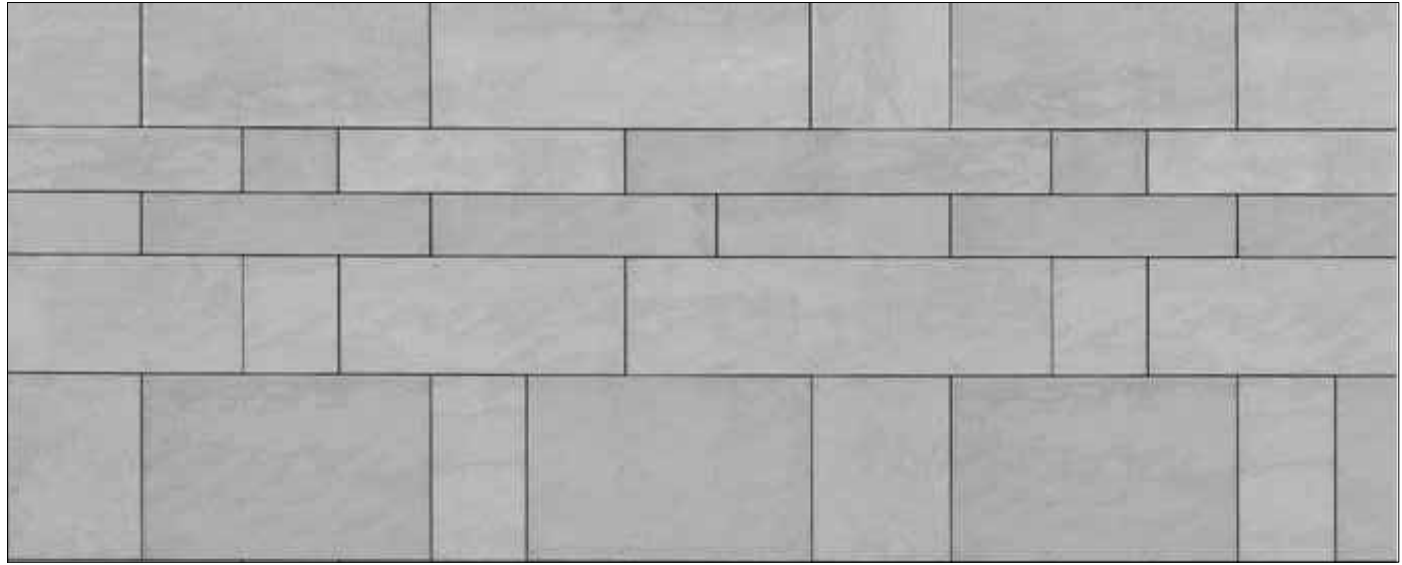

Cladding - Equitone Tectivia - TE15 Argent Grey

SOUTH ELEVATION (TO BRIDGE ST.)

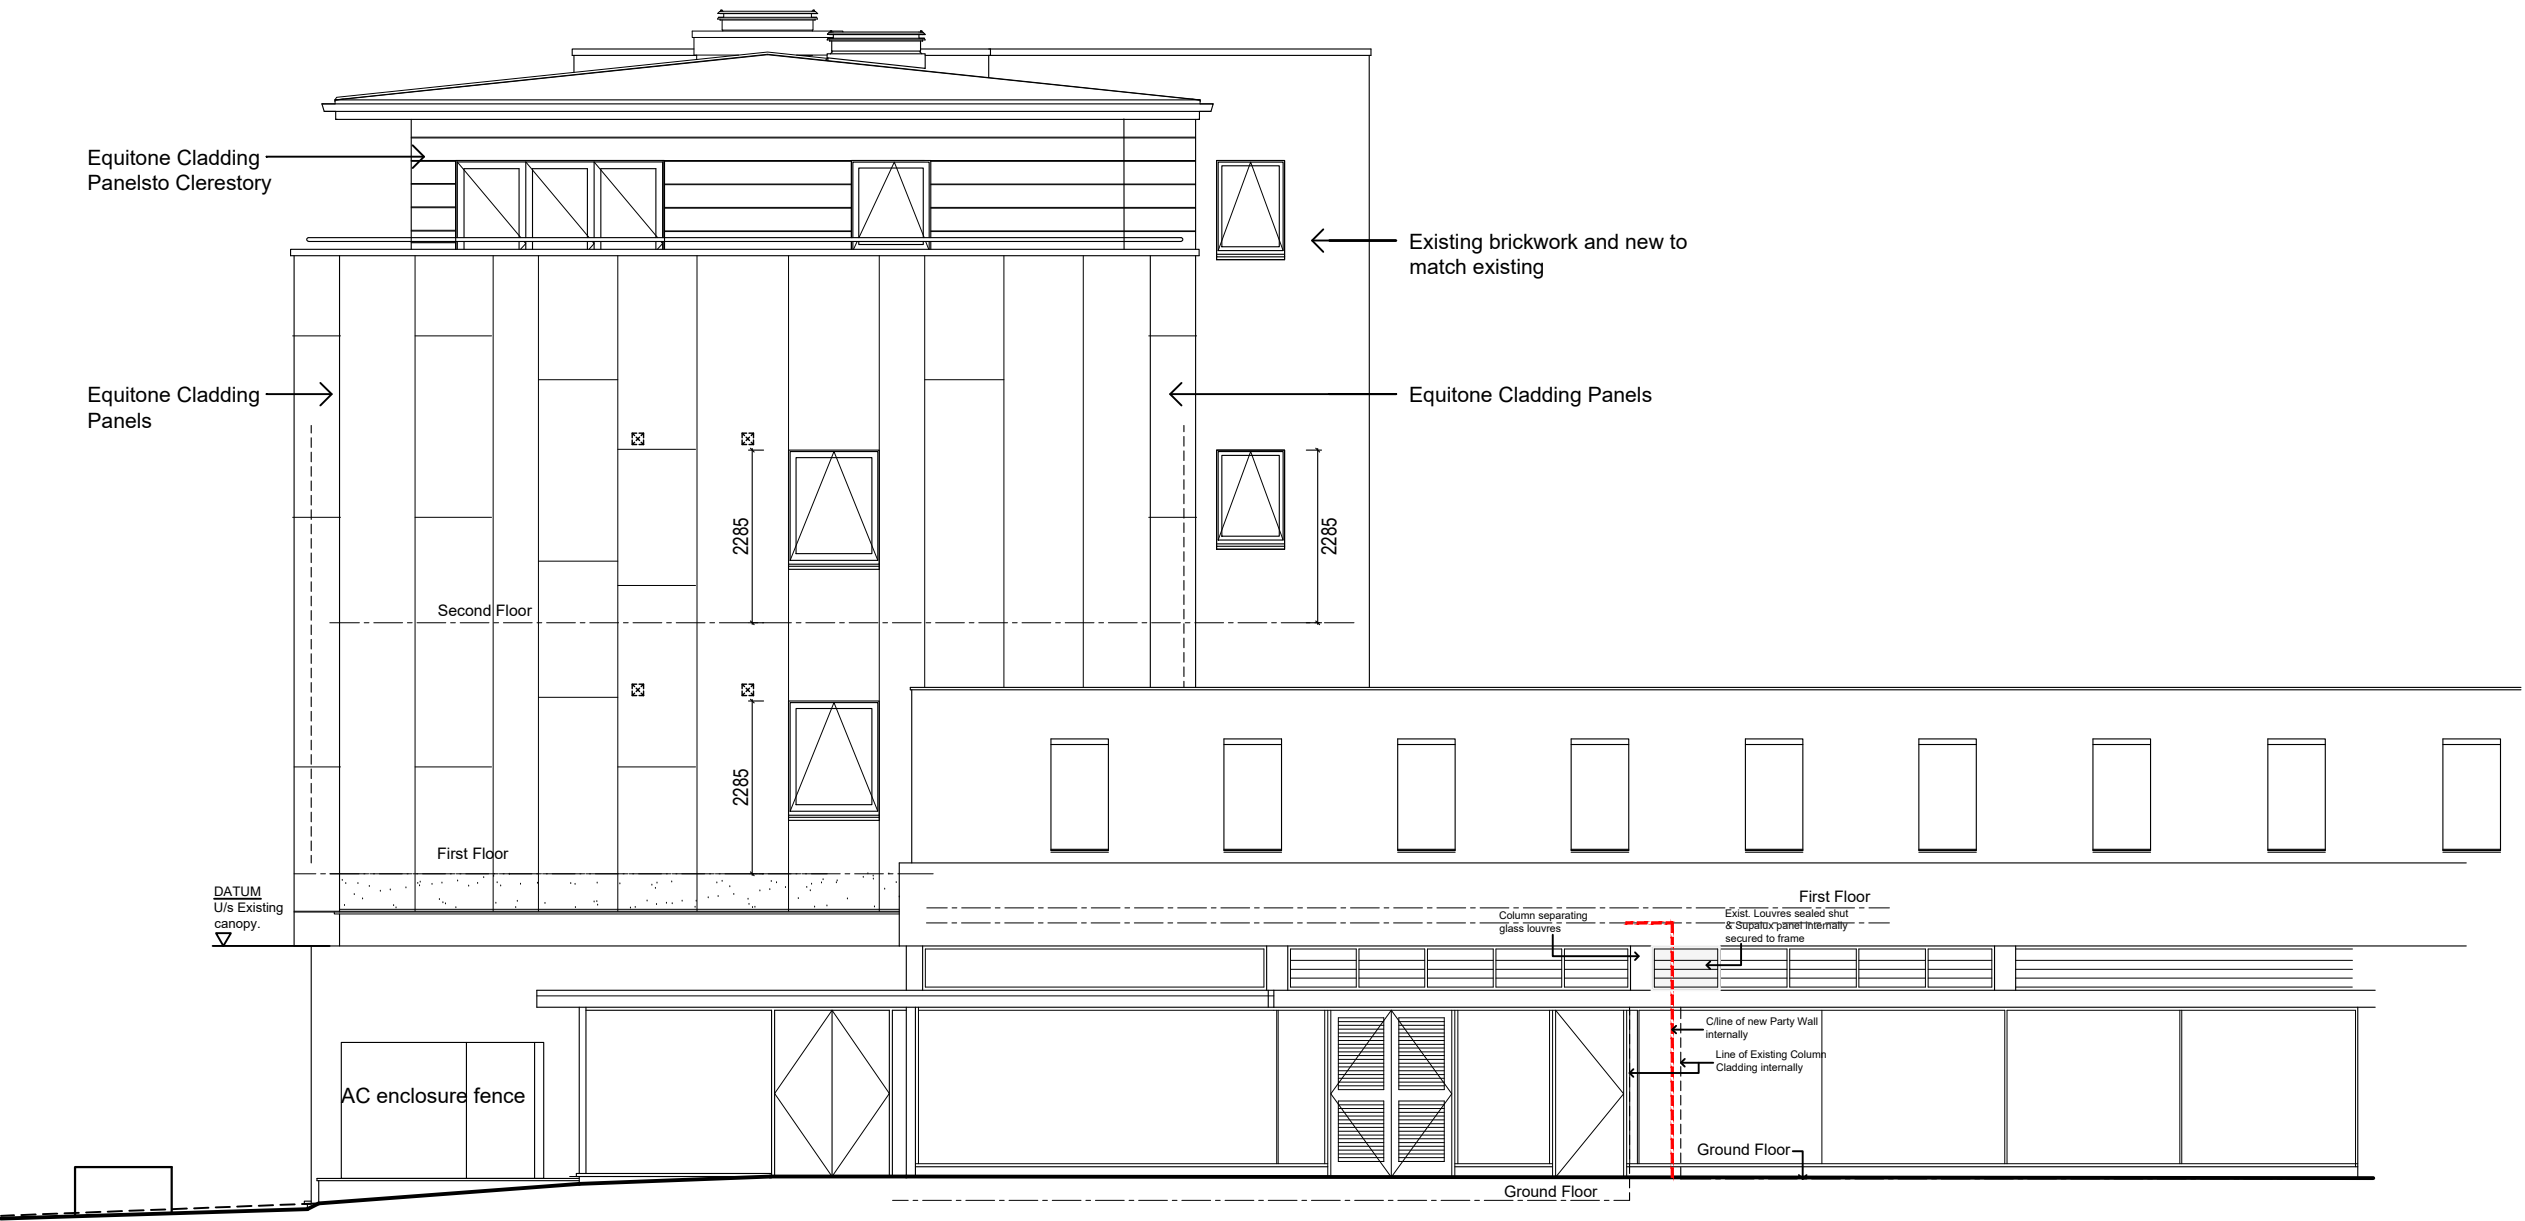

EAST ELEVATION (TO QUEEN ST.)

0 5 10 m

PLANNING

PENTANGLE

DESIGN GROUP

SUITE 1, 21 BANCROFT HITCHIN HERTS SG5 1JW

TEL(01462) 431133

E.PDG@PENTANGLEDESIGN.CO.UK

JOB TITLE

Proposed Mixed Use Development At
Austin House, Queen Street, Hitchin

DRAWING TITLE

Existing South and East Elevations

SCALE	DRAWING NUMBER	REVISION
1:100		
DATE	Aug '24	
Sheet	A2	
JOB NUMBER	3476	

ARCHITECTS & INTERIOR DESIGNERS