


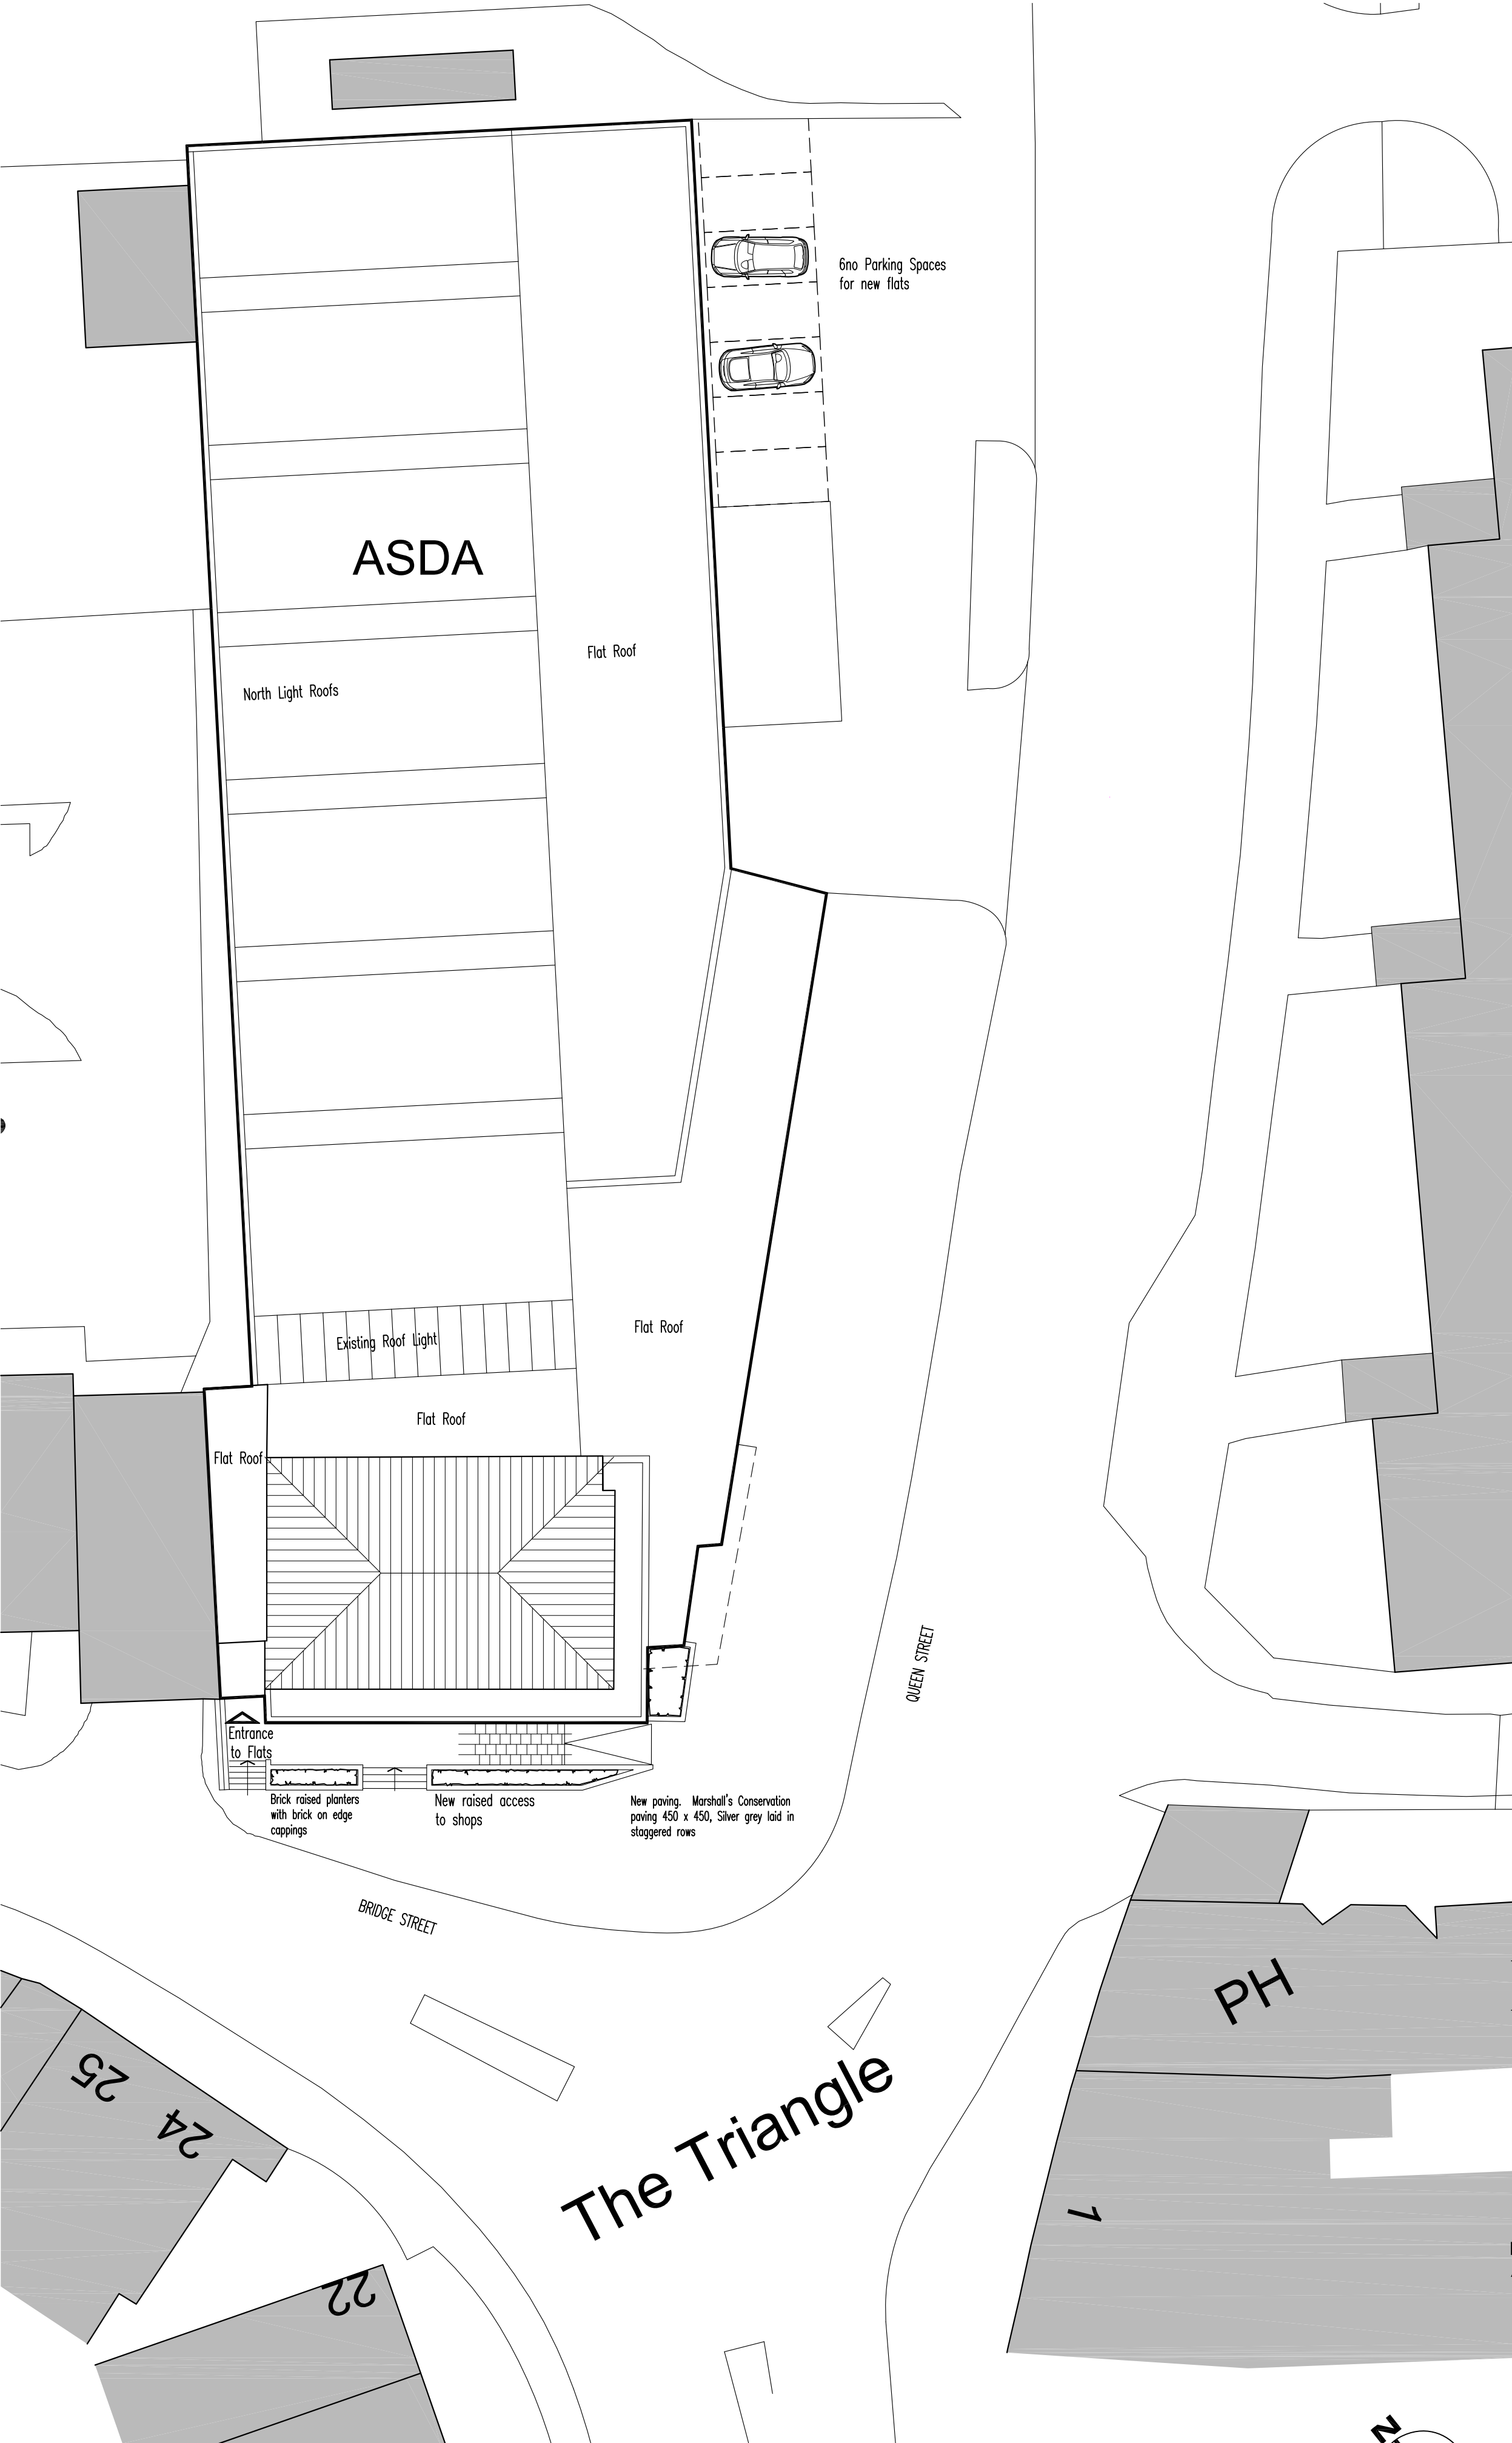

THIS DRAWING IS A PRINT AND MUST NOT BE SCALED.
ANY QUERIES REGARDING DIMENSIONS TO BE TAKEN UP WITH
PENTANGLE DESIGN GROUP.

ALL DIMENSIONS OF EXISTING BUILDINGS TO BE VERIFIED ON SITE.

THIS DRAWING IS THE COPYRIGHT OF PENTANGLE DESIGN GROUP
AND SHALL NOT BE IN ANY WAY USED OR REPRODUCED WITHOUT
THEIR PRIOR WRITTEN CONSENT.

NOTES

NOTE: Measurements based on drawings provided
by ASDA

PLANNING

PENTANGLE
DESIGN GROUP

SUITE 1, 21 BANCROFT HITCHIN HERTS SG5 1JW
TEL(01462) 431133 E:PDG@PENTANGLEDESIGN.CO.UK

JOB TITLE

Proposed Mixed Use Development
Austin House, Queen St, Hitchin

DRAWING TITLE

SITE PLAN
Existing and Proposed

SCALE	I:200	DRAWING NUMBER	REVISION
DATE	Aug '19	11	B
Sheet	A2		
JOB NUMBER	3476		
ARCHITECTS & INTERIOR DESIGNERS			

