
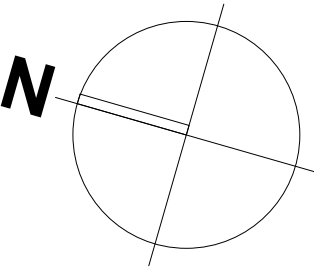


THIS DRAWING IS A PRINT AND MUST NOT BE SCALED.
ANY QUERIES REGARDING DIMENSIONS TO BE TAKEN UP WITH
PENTANGLE DESIGN GROUP.

ALL DIMENSIONS OF EXISTING BUILDINGS TO BE VERIFIED ON SITE.

THIS DRAWING IS THE COPYRIGHT OF PENTANGLE DESIGN GROUP
AND SHALL NOT BE IN ANY WAY USED OR REPRODUCED WITHOUT
THEIR PRIOR WRITTEN CONSENT.

NOTES

 

Existing Front Elevation

1 : 100




Existing North Elevation

1 : 100




Existing Rear Elevation

1 : 100

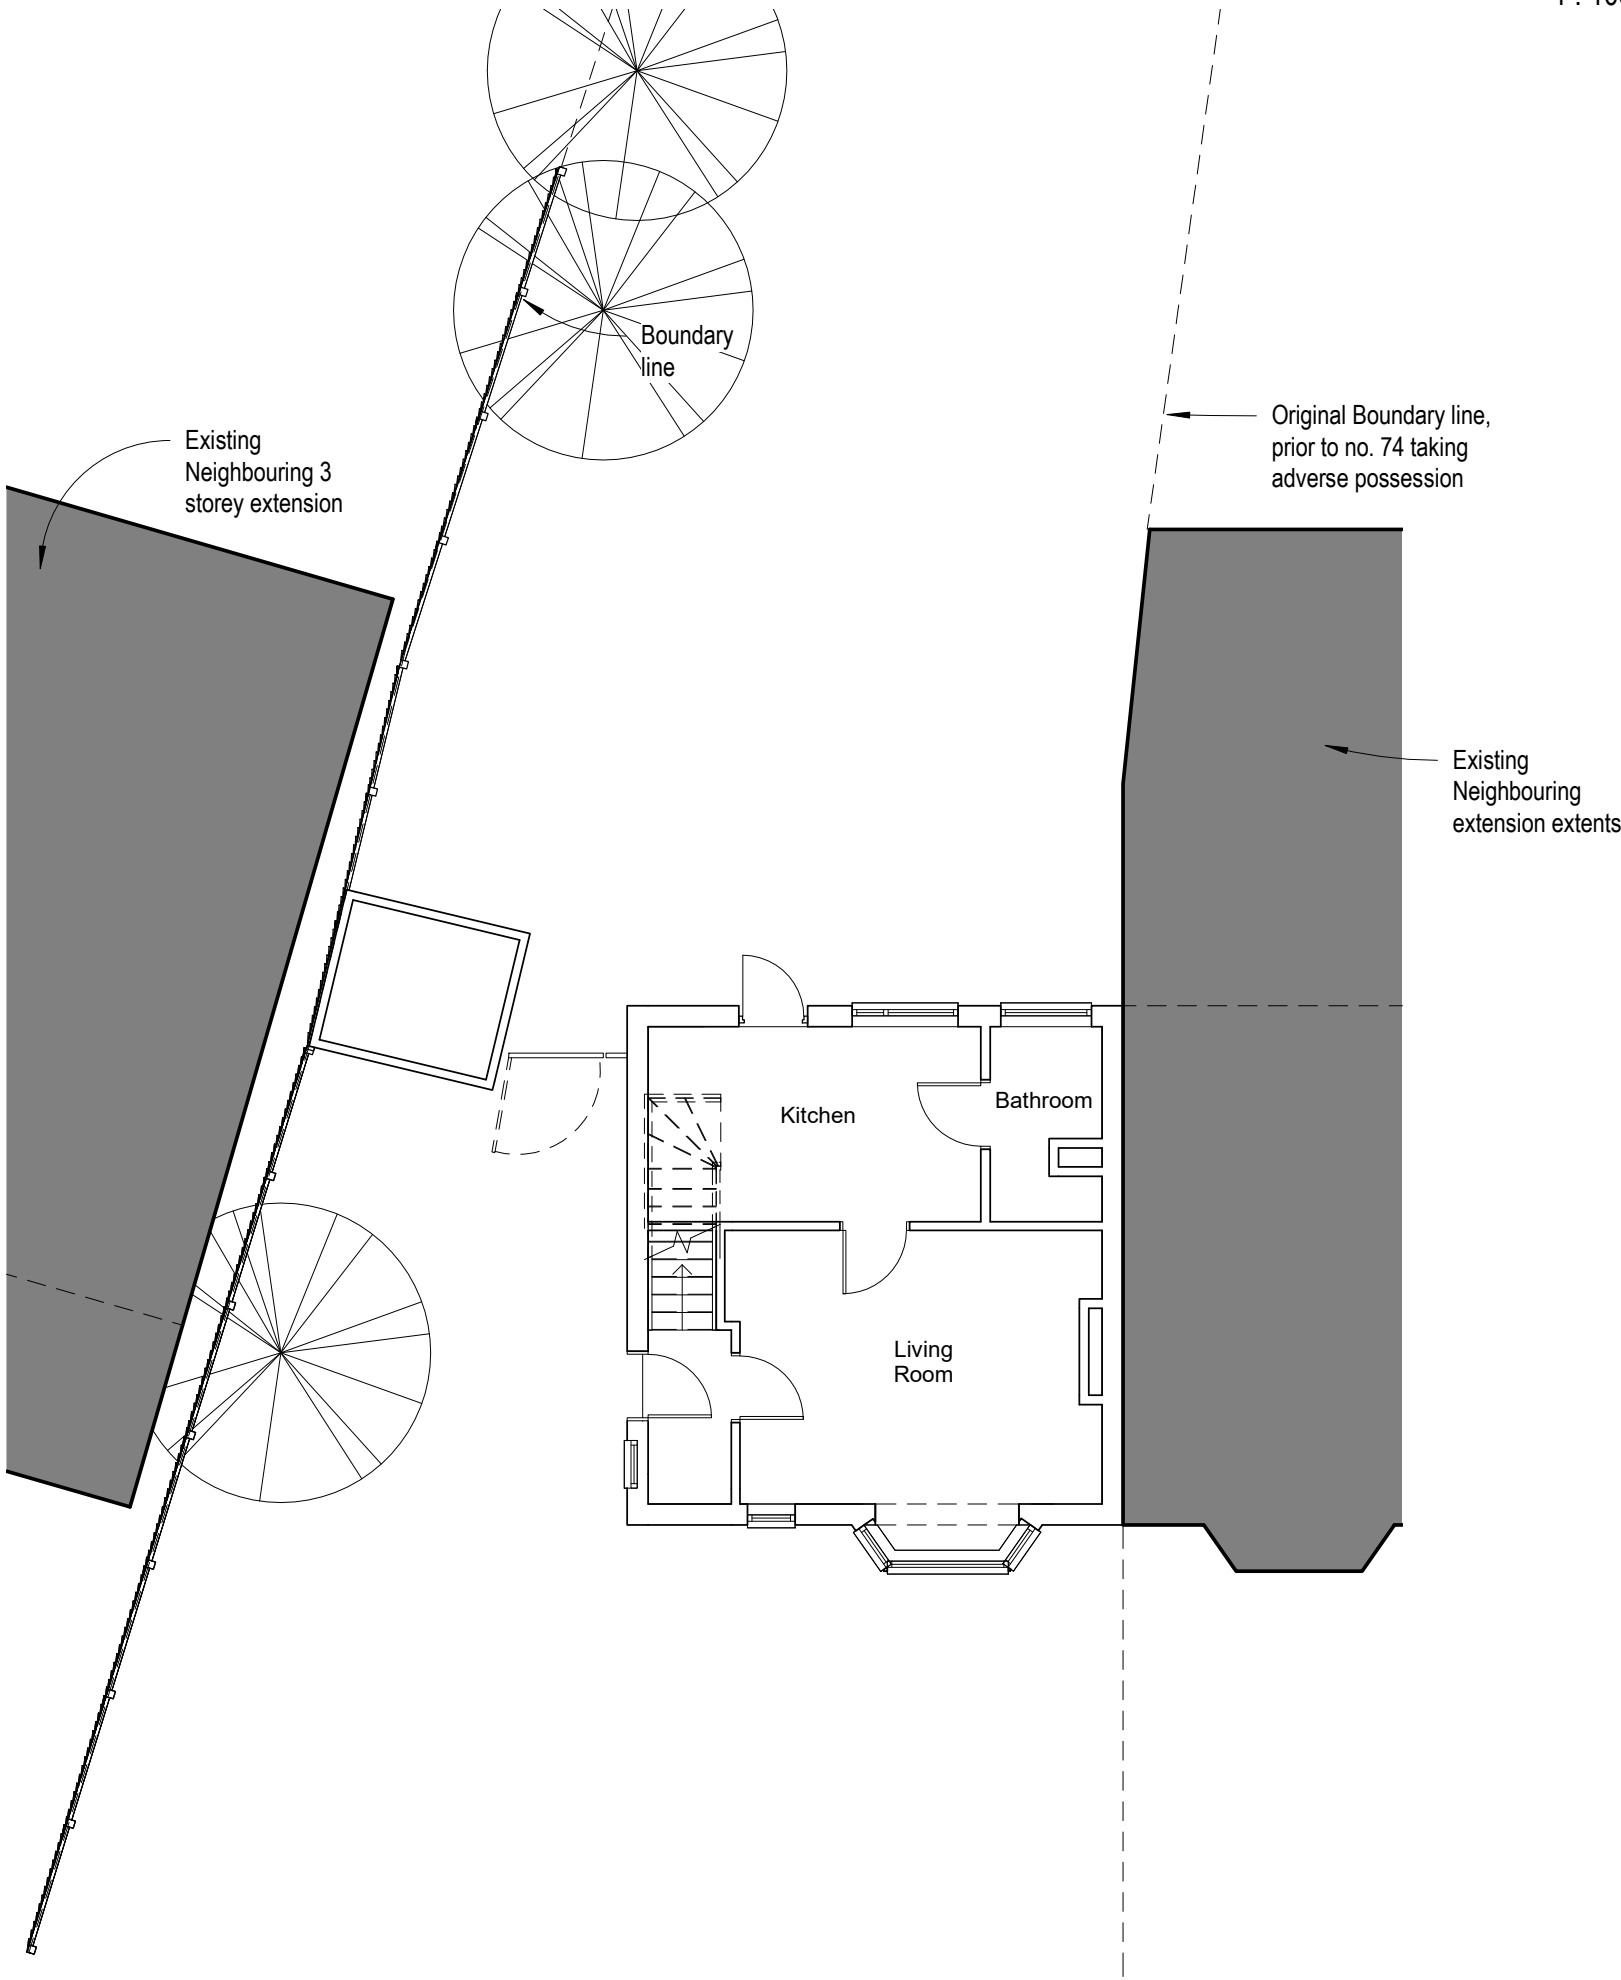


Existing Ground Floor Plan

1 : 100

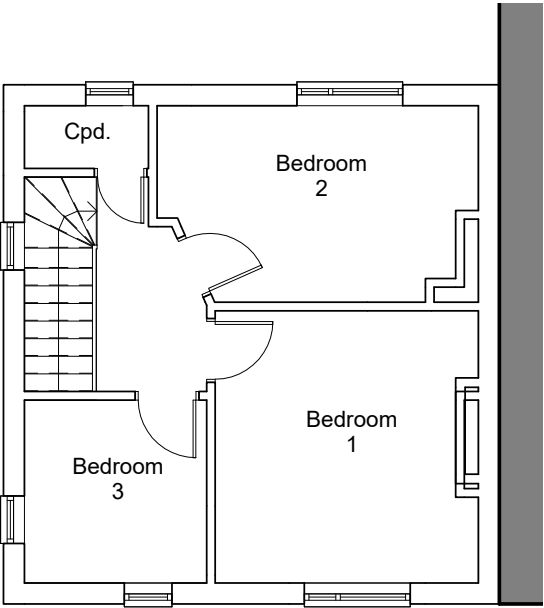

Existing First Floor Plan

1 : 100

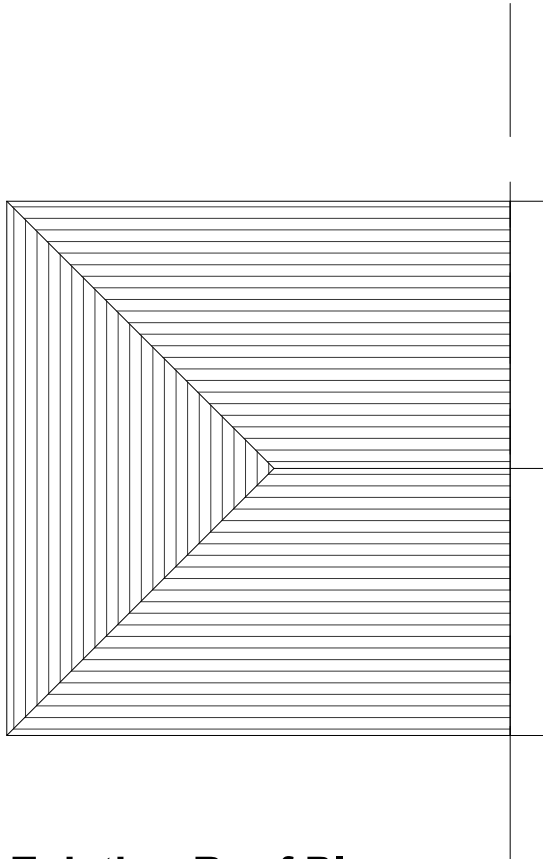

Existing Roof Plan

1 : 100

FOR PLANNING

PENTANGLE

D E S I G N G R O U P

SUITE 1, 21 BANCROFT HITCHIN HERTS SG5 1JW
T:01462 431133 E:pdg@pentangledesign.co.uk

JOB TITLE
Extension and Internal Alterations to
76 Sturgeons Way, Hitchin

for

DRAWING TITLE
Existing Drawings

SCALE	DRAWING NUMBER	REVISION
1 : 100	03	
DATE		
SHT SIZE		
JOB NUMBER		

ARCHITECTS AND INTERIOR DESIGNERS