



FRONT (NORTH EAST) ELEVATION




SIDE (NORTH WEST) ELEVATION

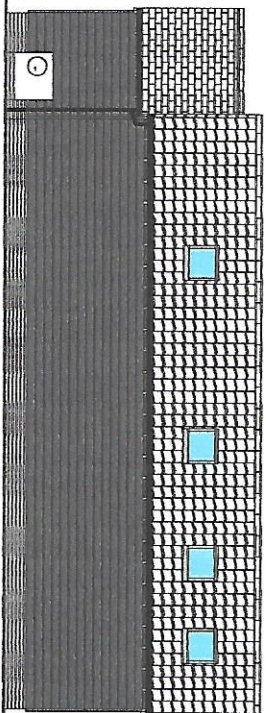

REAR (SOUTH WEST) ELEVATION

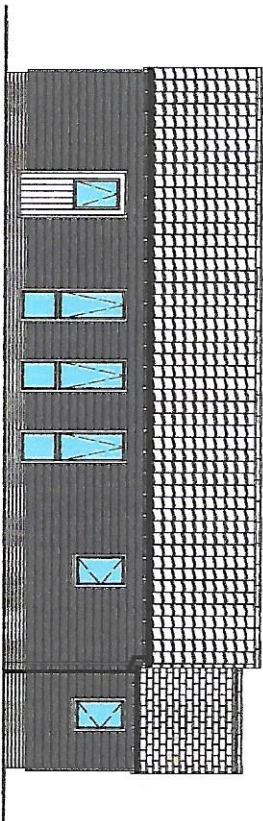

SIDE (SOUTH EAST) ELEVATION

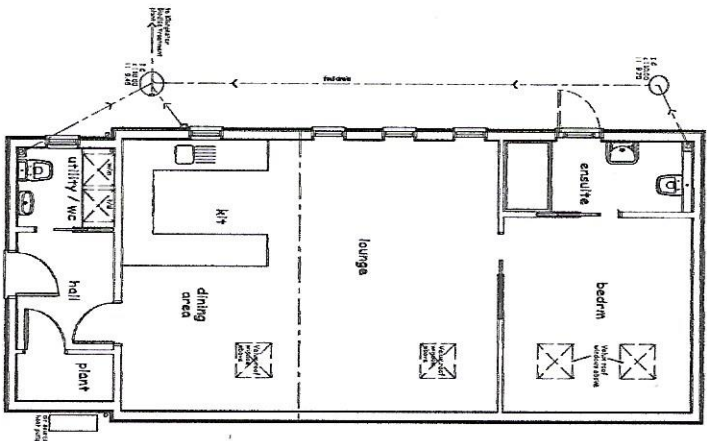

FLOOR PLAN

EXISTING AND PROPOSED PLANS
NO CHANGE

Project

PROPOSED CHANGE OF USE
OF EXISTING ANNEXE TO
SEPERATE DWELLING AT
SOUTHFIELDS FARM,
THROCKING, BLUNTINGFORD,
HERTS SG9 8RD

Client

MR & MRS MURCHIE

Drawing

PROPOSED PLAN

Scale 1:250 N Drawn C.S

Checked Date C.A.B

Drawing No.

MUR25/01

This drawing and design is copyright and must not
be reproduced in part or in whole without prior
written permission from the author. All
dimensions on this plan are approximate.