


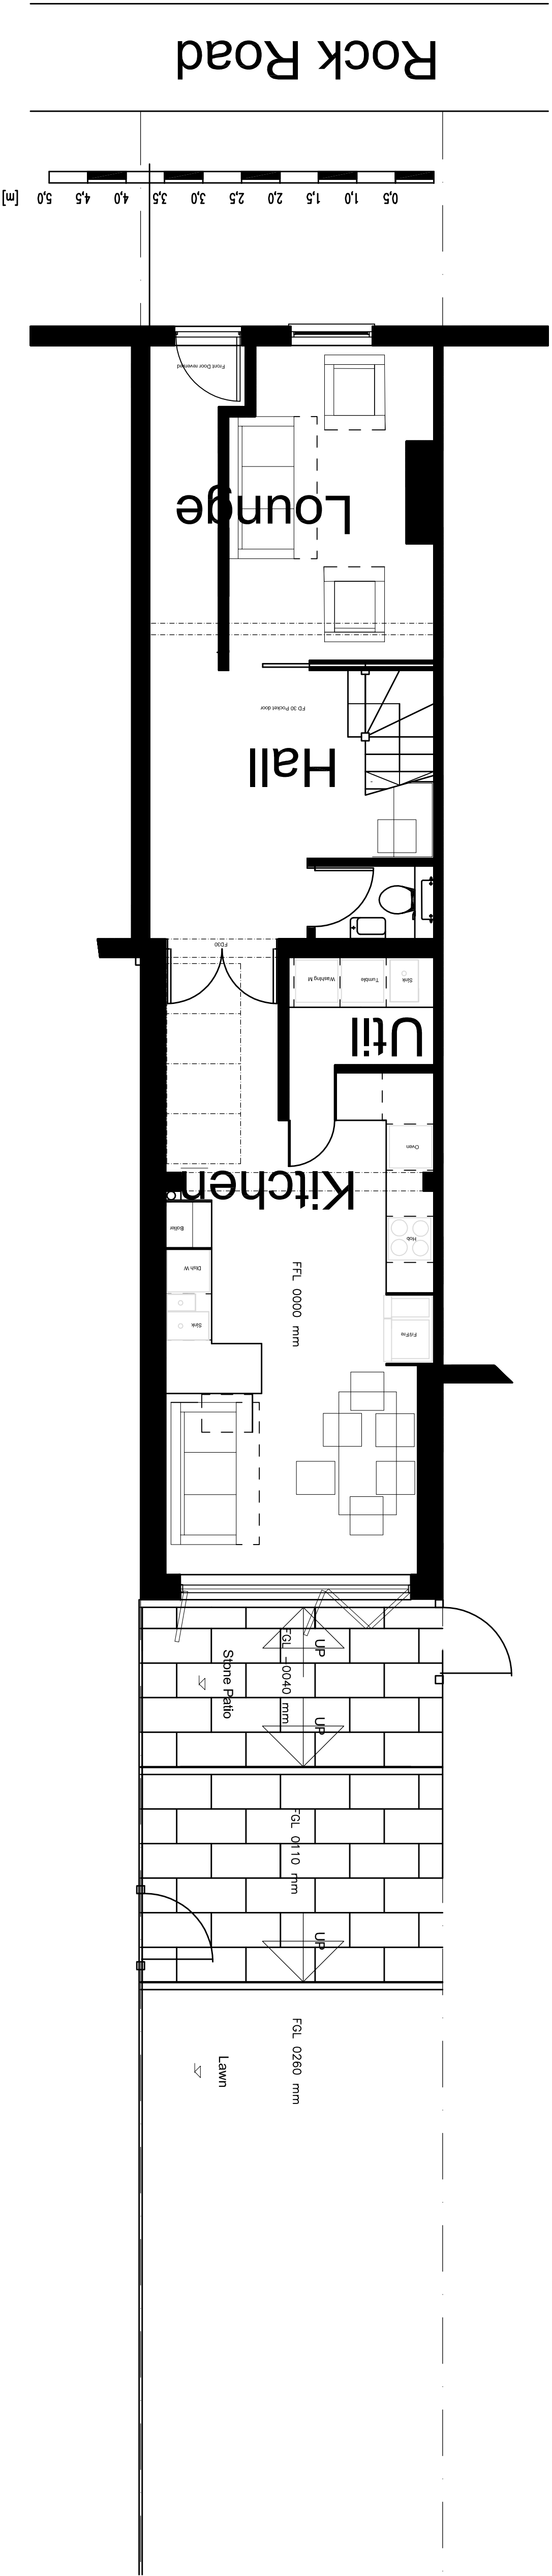

REV		DESCRIPTION	DATE	DRAWN	AUTH	REV	DESCRIPTION	DATE	DRAWN	AUTH	Do not scale from this drawing, work to figured dimensions only. All dimensions are to be checked on site, for the avoidance of any doubt, all dimensions are measured to wall structure and not finishes unless otherwise stated.		Client: 32 Rock Road, Royston, SG8 5EU				Internal Project No:
REV		DESCRIPTION	DATE	DRAWN	AUTH	REV	DESCRIPTION	DATE	DRAWN	AUTH			Project: Extensions to 32 Rock Road				Stability:
REV		DESCRIPTION	DATE	DRAWN	AUTH	REV	DESCRIPTION	DATE	DRAWN	AUTH			Title: Proposed Site Plan and Patio				
REV		DESCRIPTION	DATE	DRAWN	AUTH	REV	DESCRIPTION	DATE	DRAWN	AUTH			Series: (PA) PLANNING				Scale (A1): 1:100
REV		DESCRIPTION	DATE	DRAWN	AUTH	REV	DESCRIPTION	DATE	DRAWN	AUTH			Drawing No: 24/03 RB				Revised: P 04
REV		DESCRIPTION	DATE	DRAWN	AUTH	REV	DESCRIPTION	DATE	DRAWN	AUTH			Drawn: 24/03 RB				Status: PLANNING