



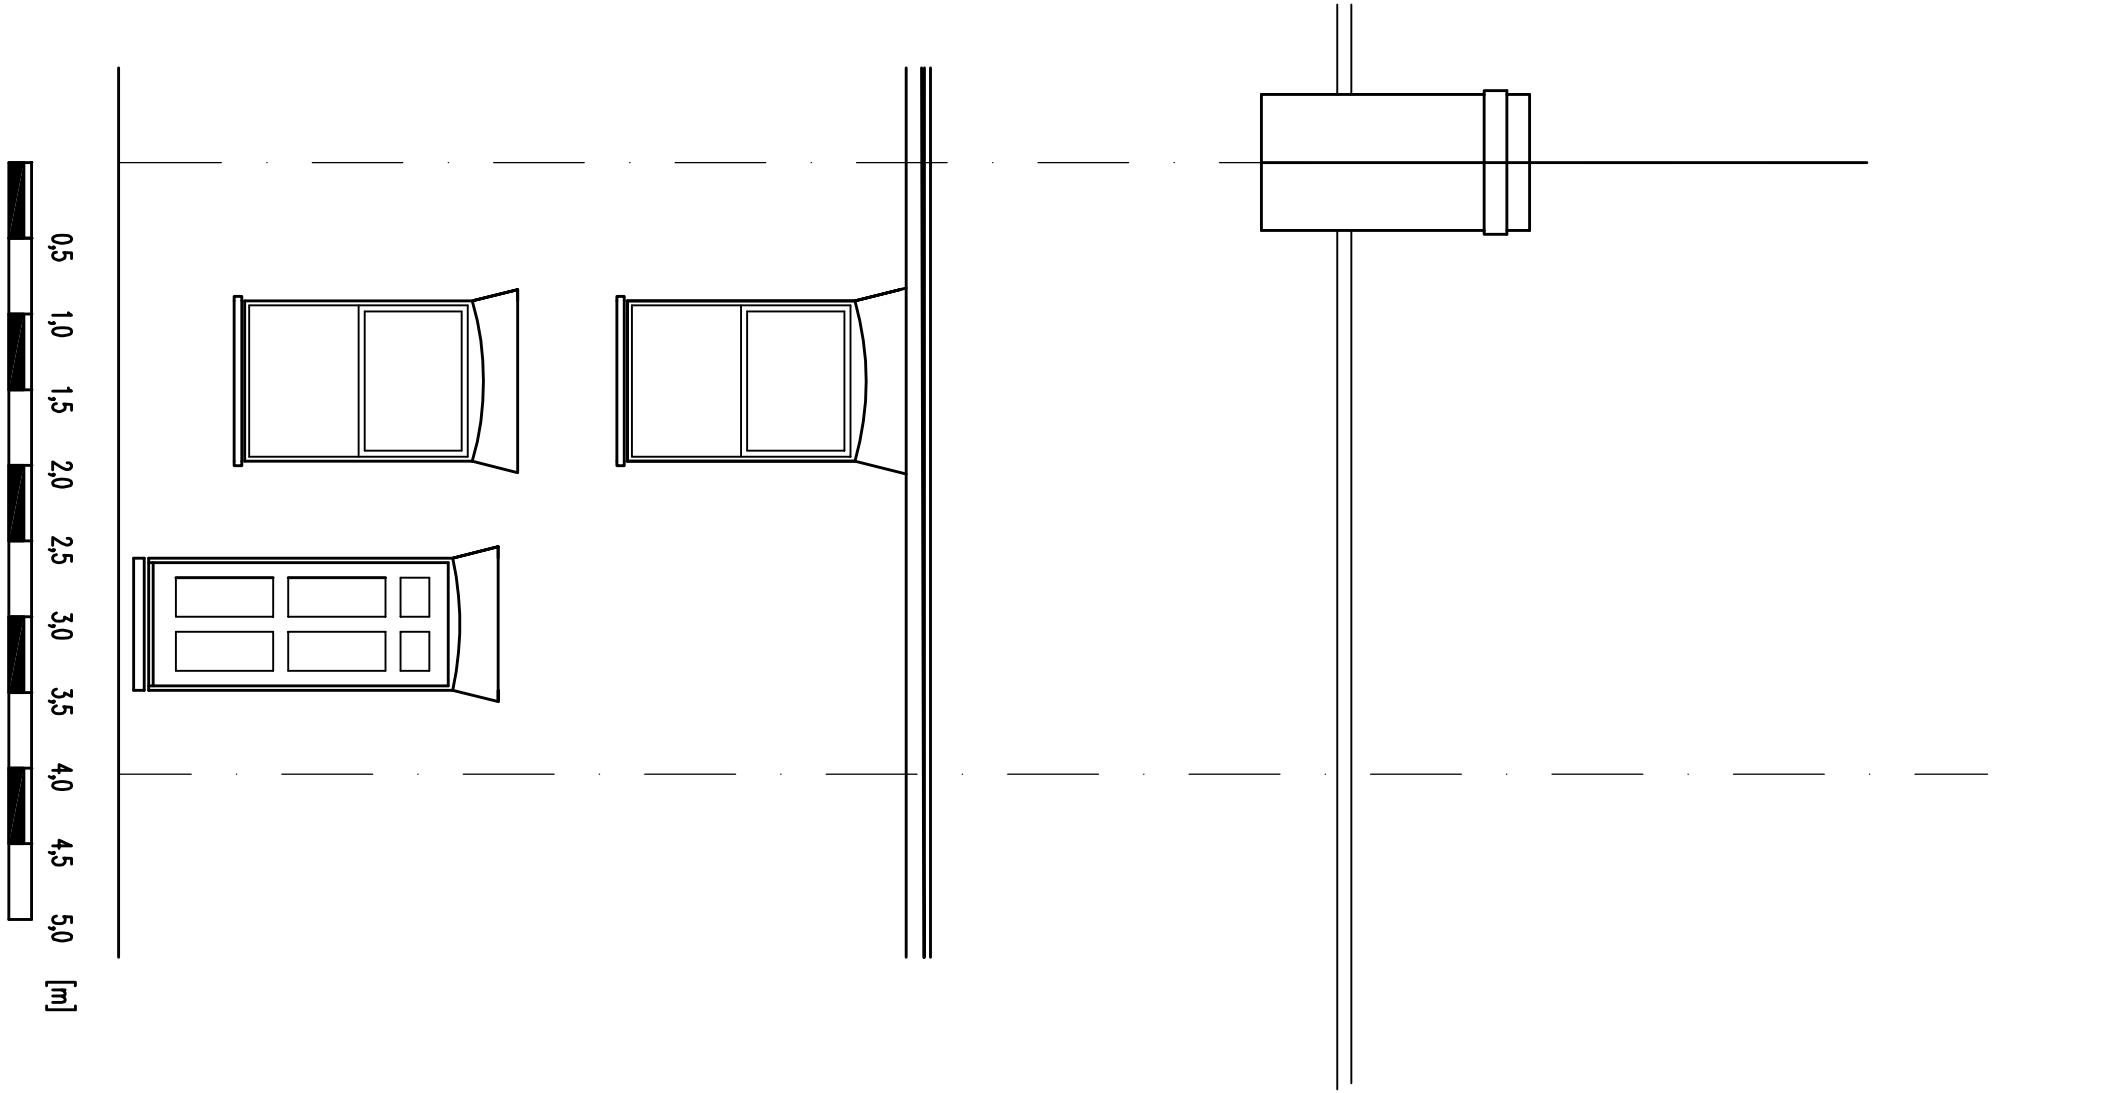

Front Elevation

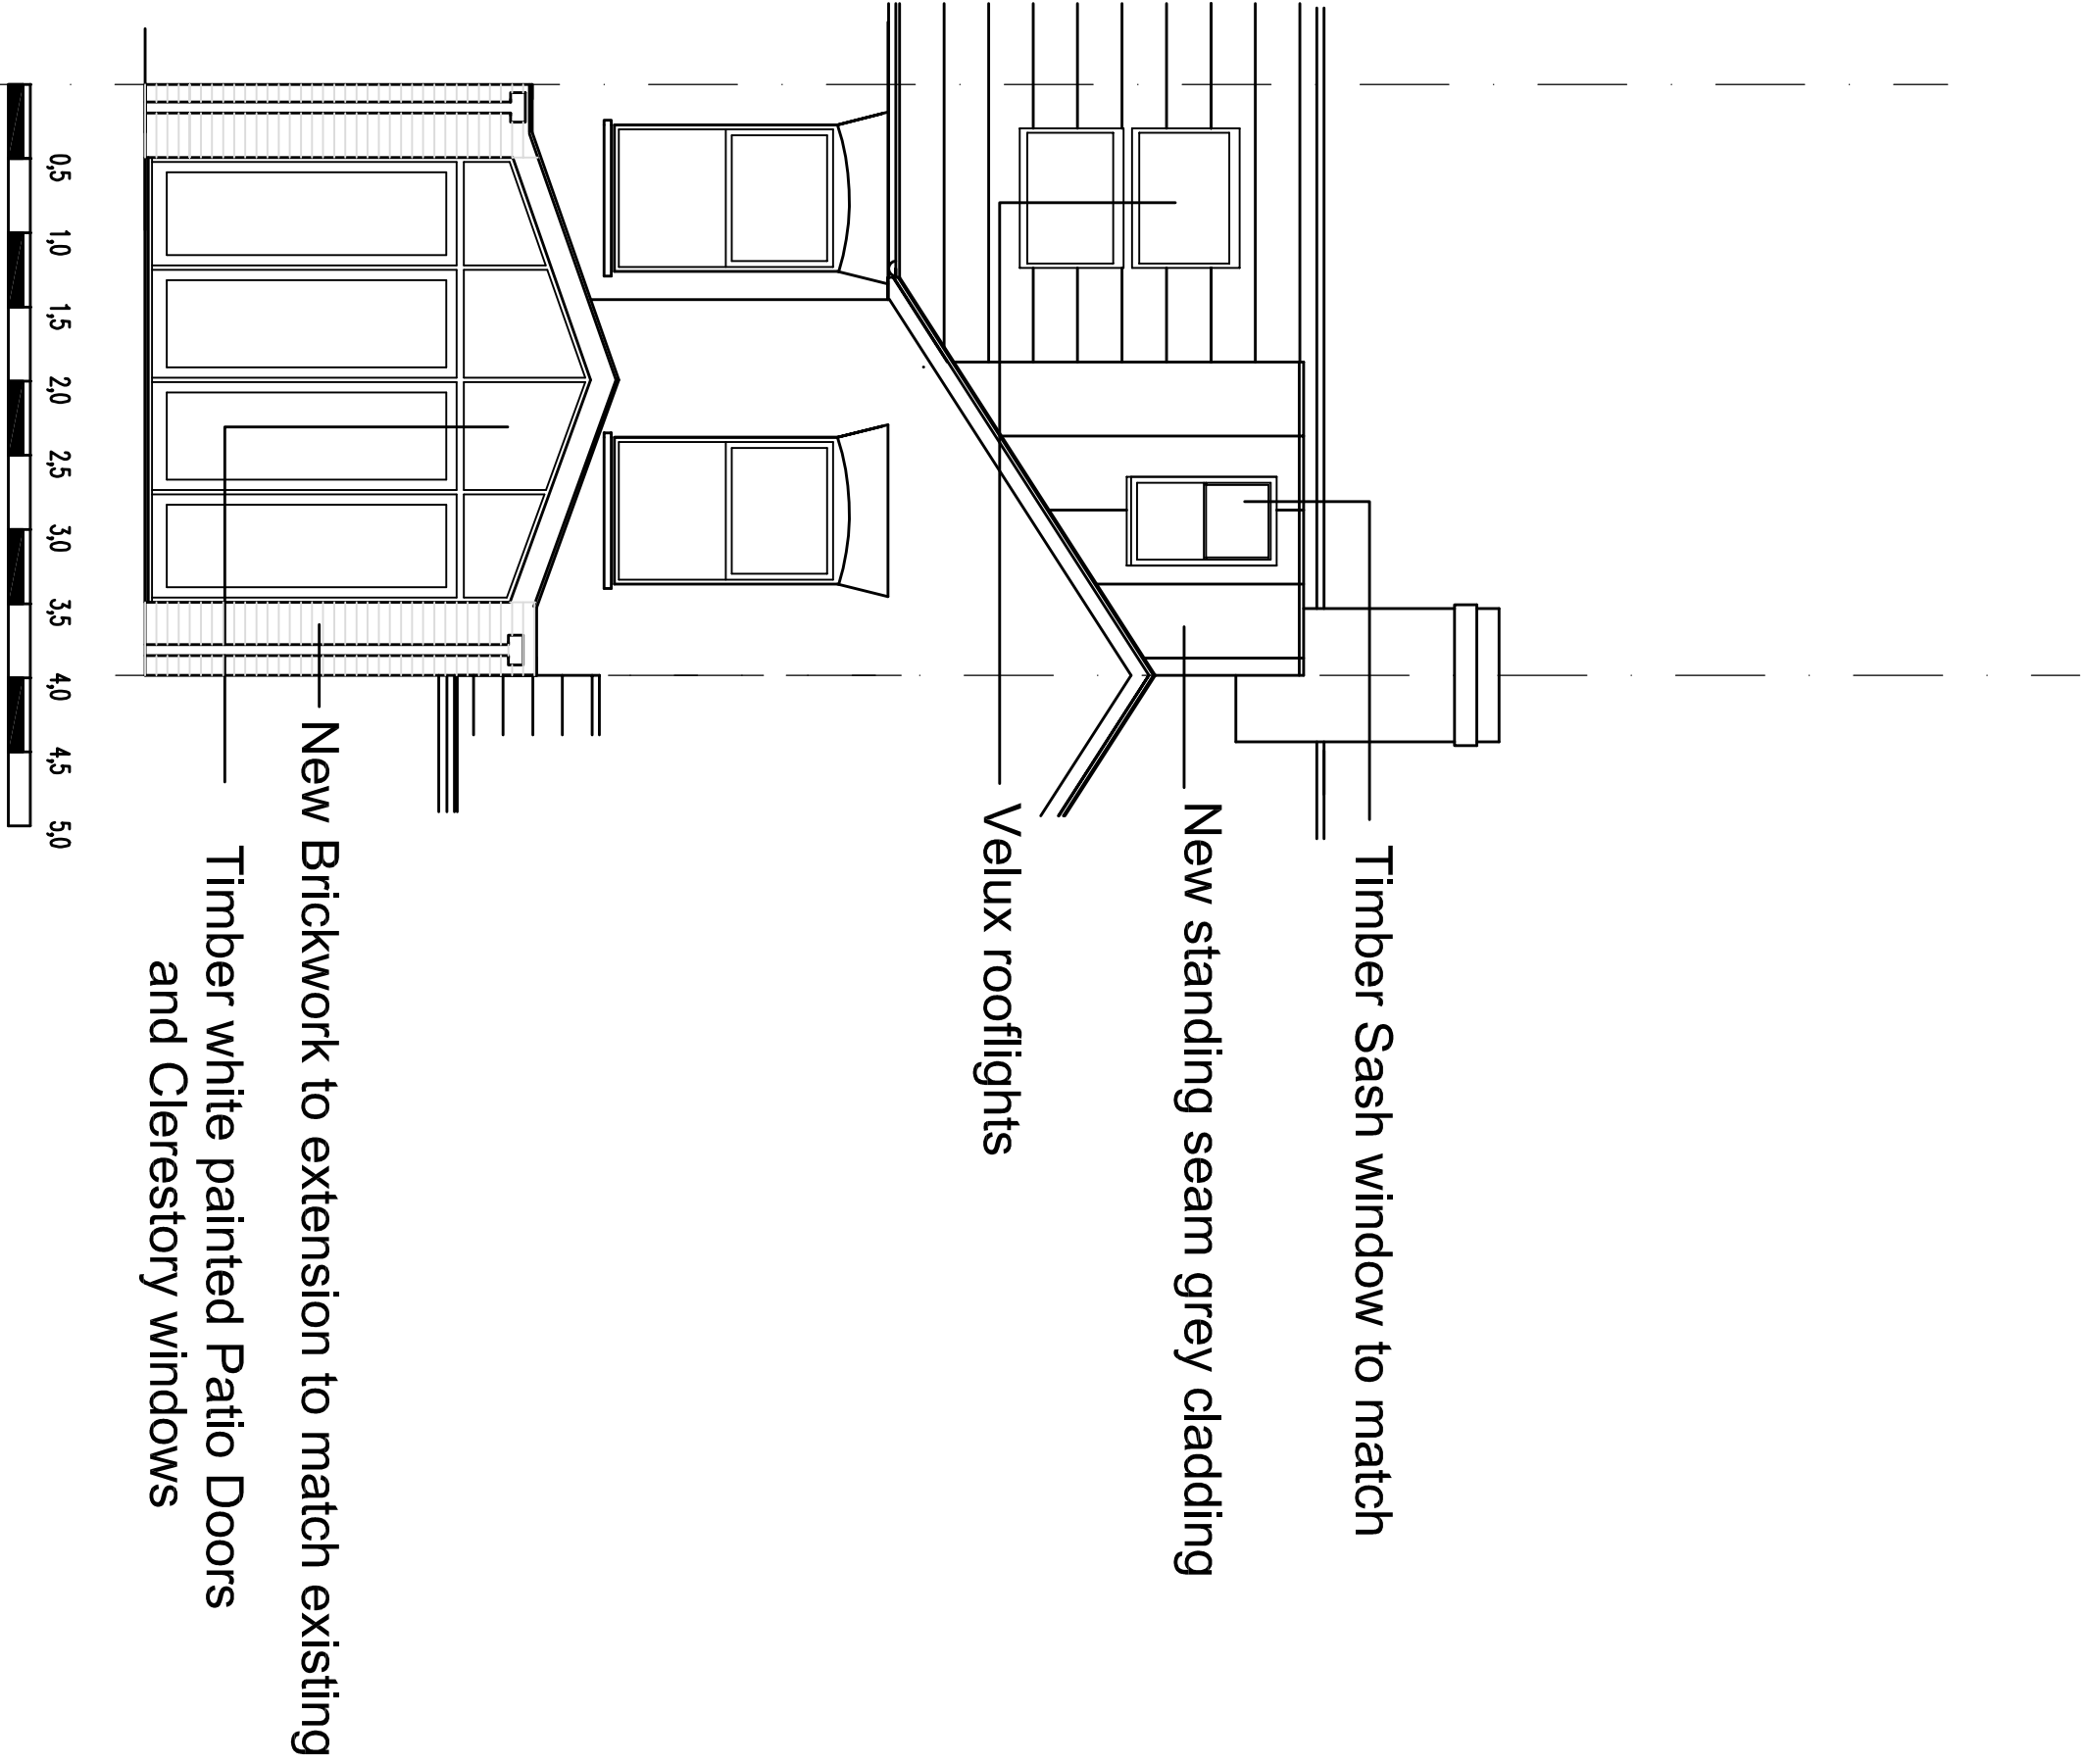

Rear Elevation

REV	DESCRIPTION	DATE	DRAWN	AUTH	REV	DESCRIPTION	DATE	DRAWN	AUTH	Do not scale from the drawing, work to figured dimensions only. All dimensions are to be checked on site. for the avoidance of any doubt, all dimensions are measured to wall structure and not finishes unless otherwise stated.							
P03	Submitted for Planning	01.02.2024	AWO	RB													
Title: Proposed Front Rear Elevations																	
Series: (PA) PLANNING																	
Job No:		Designer:		Zone:		Level:		Type:		Rate:		Number:		Date: 11/01/2025		Scale (A1): 1:50	
Drawing No:		24/03		RB		A		PL		A		103		Rev: P 03			
Drawn:		Reviewed:		Auth:										Status: PLANNING			