
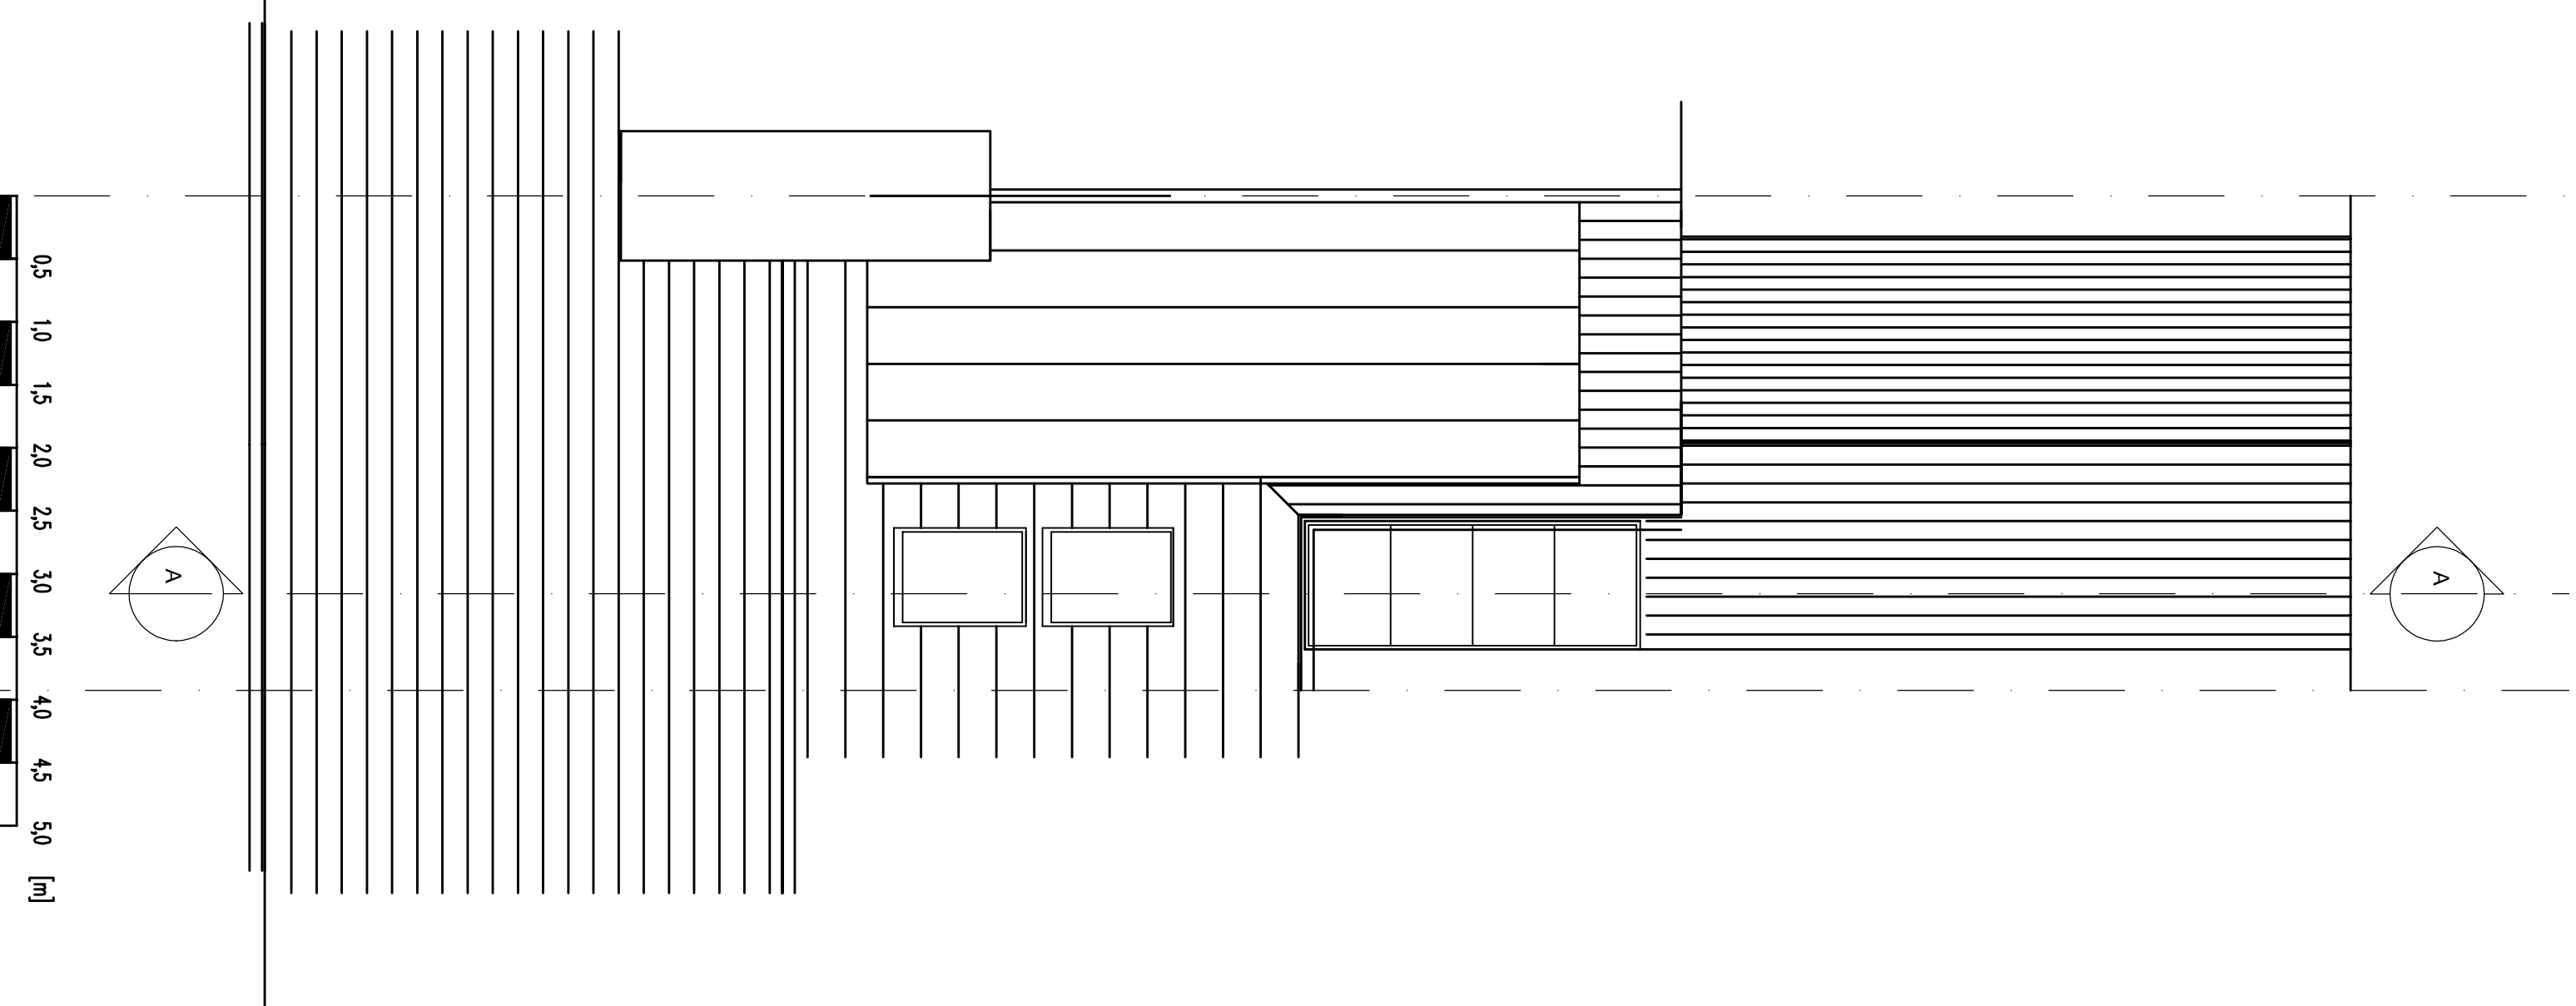
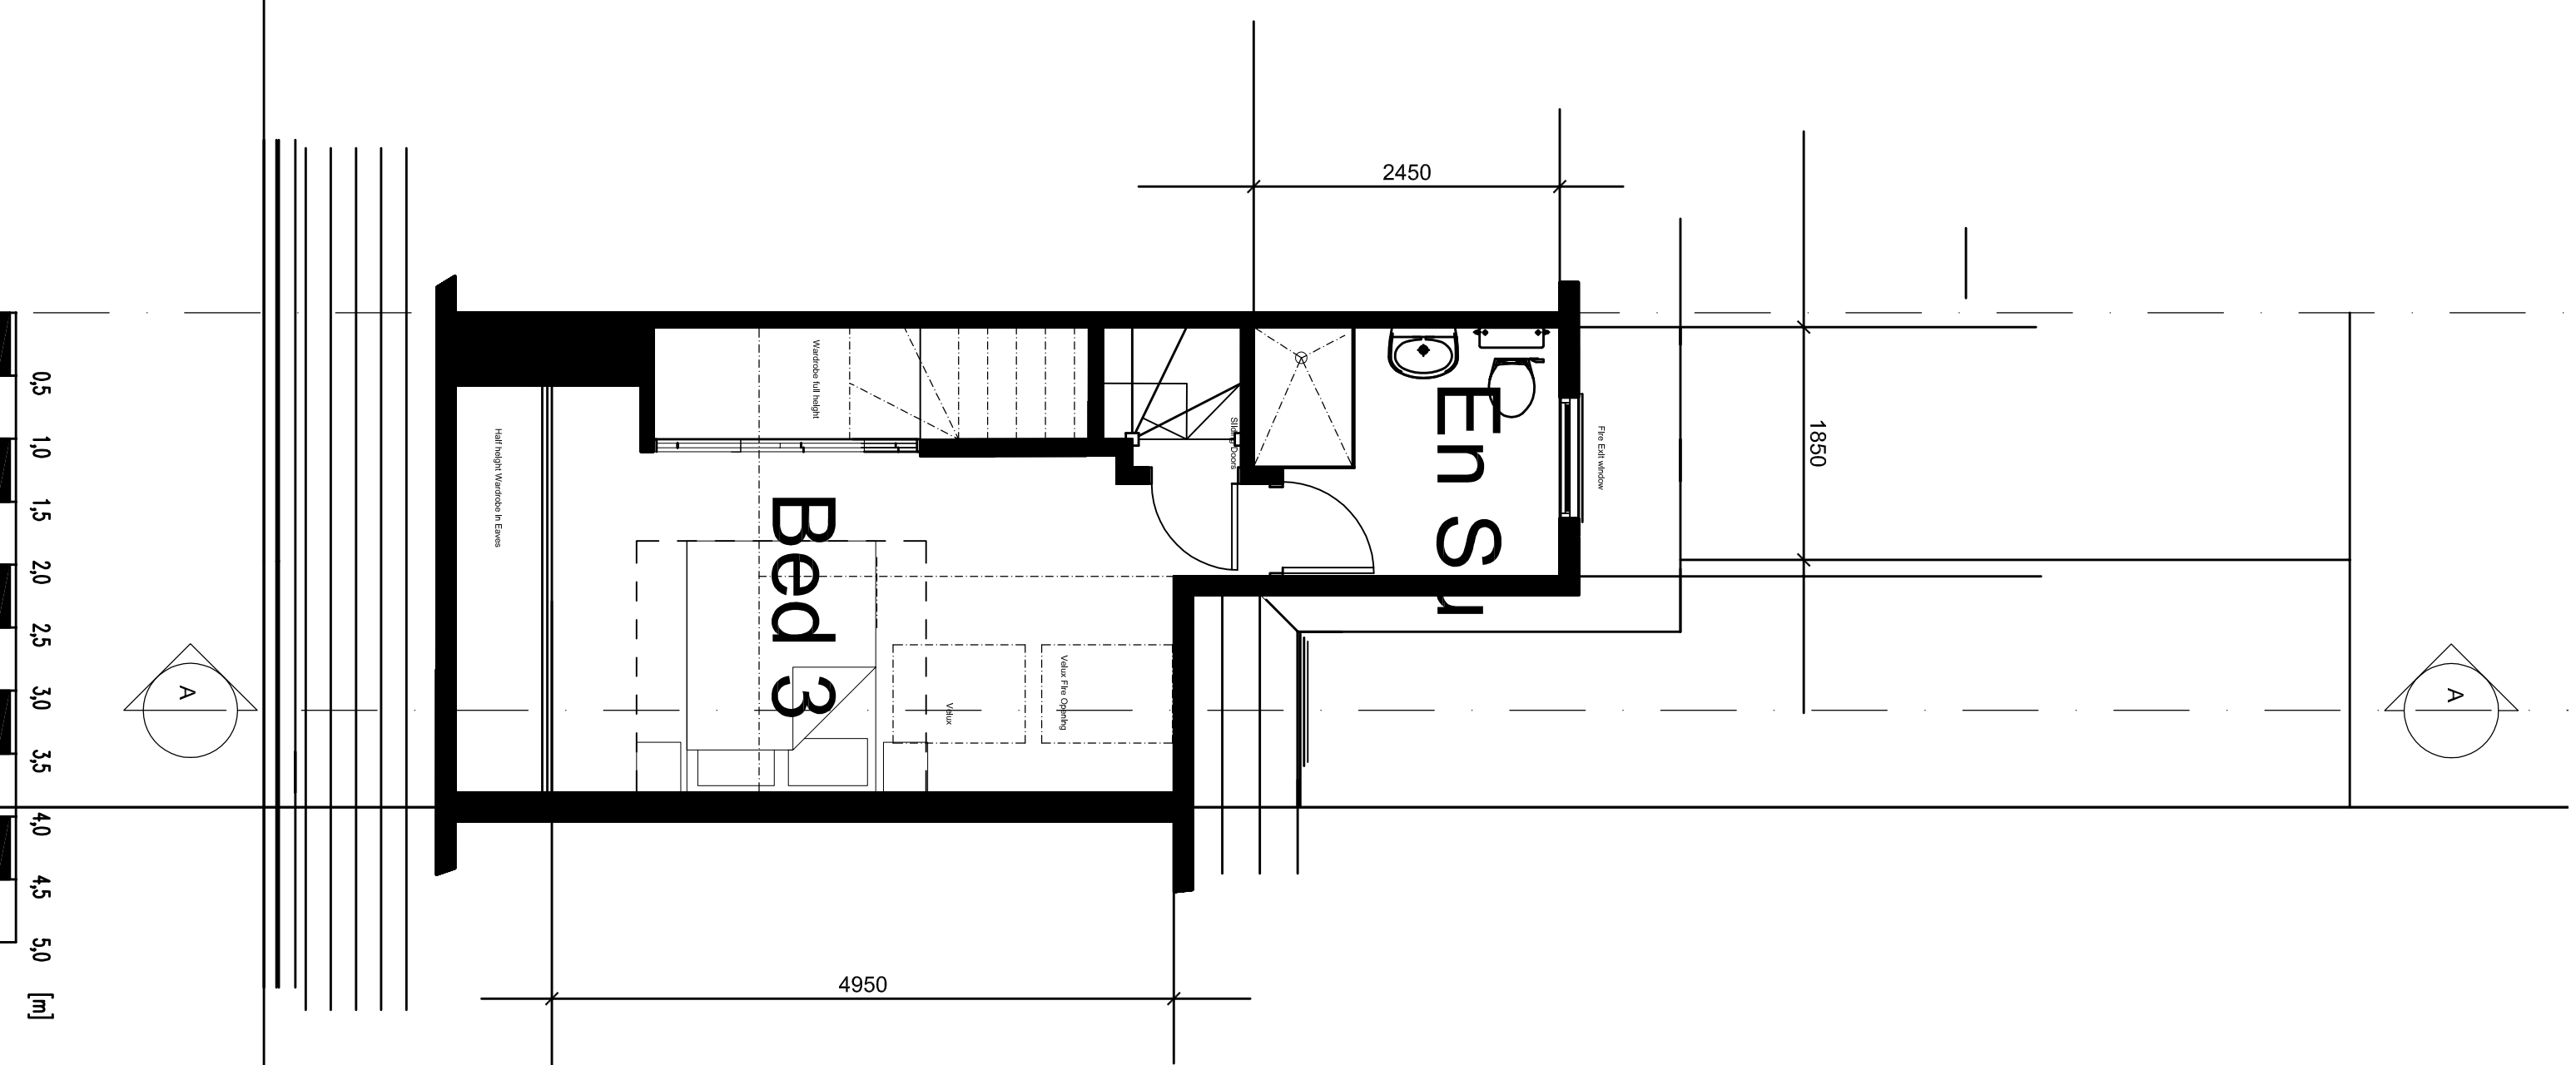
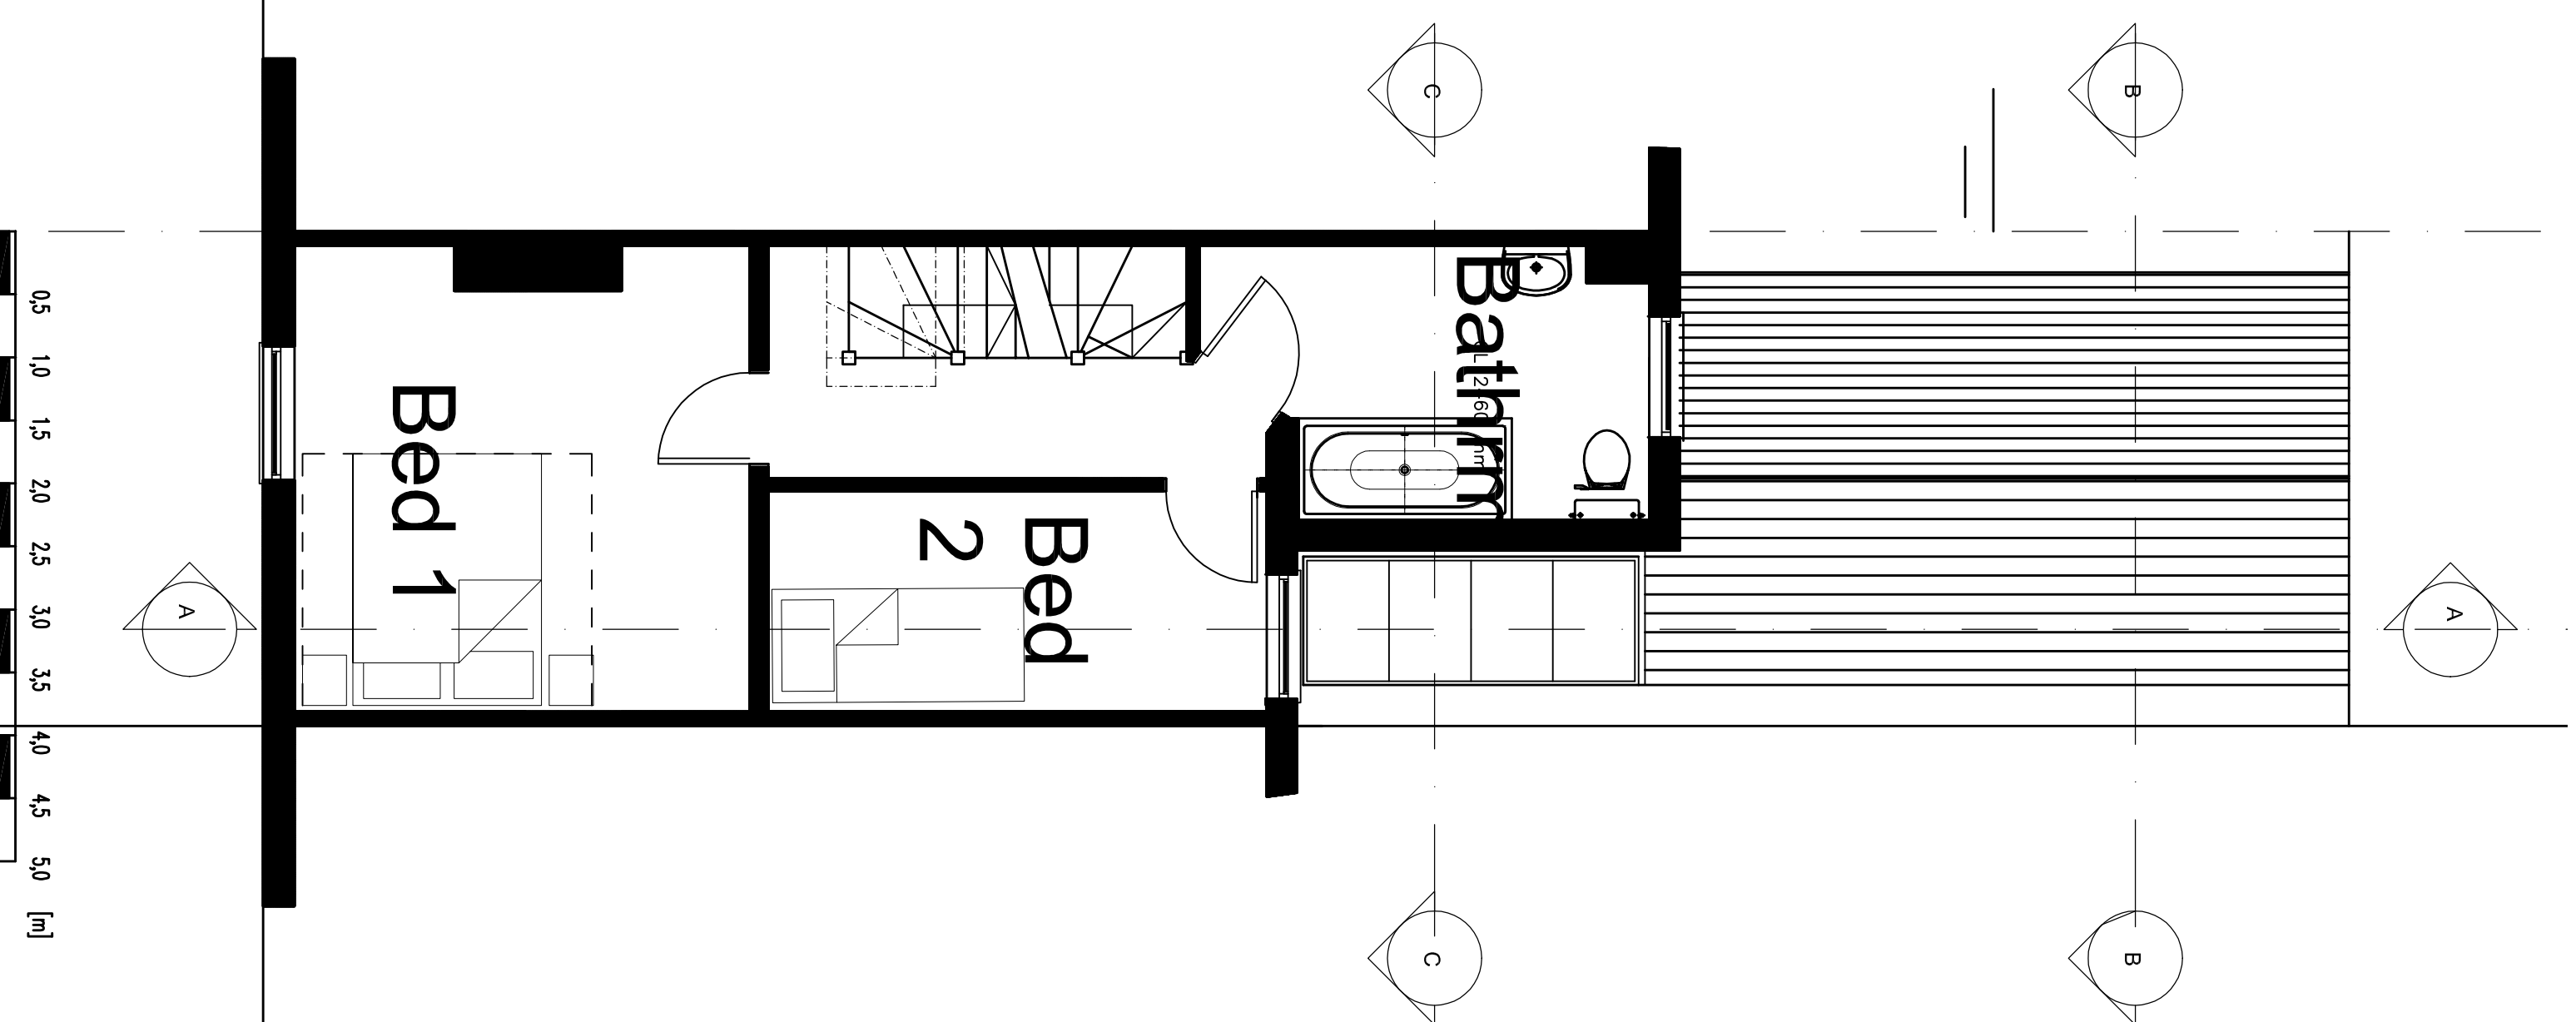


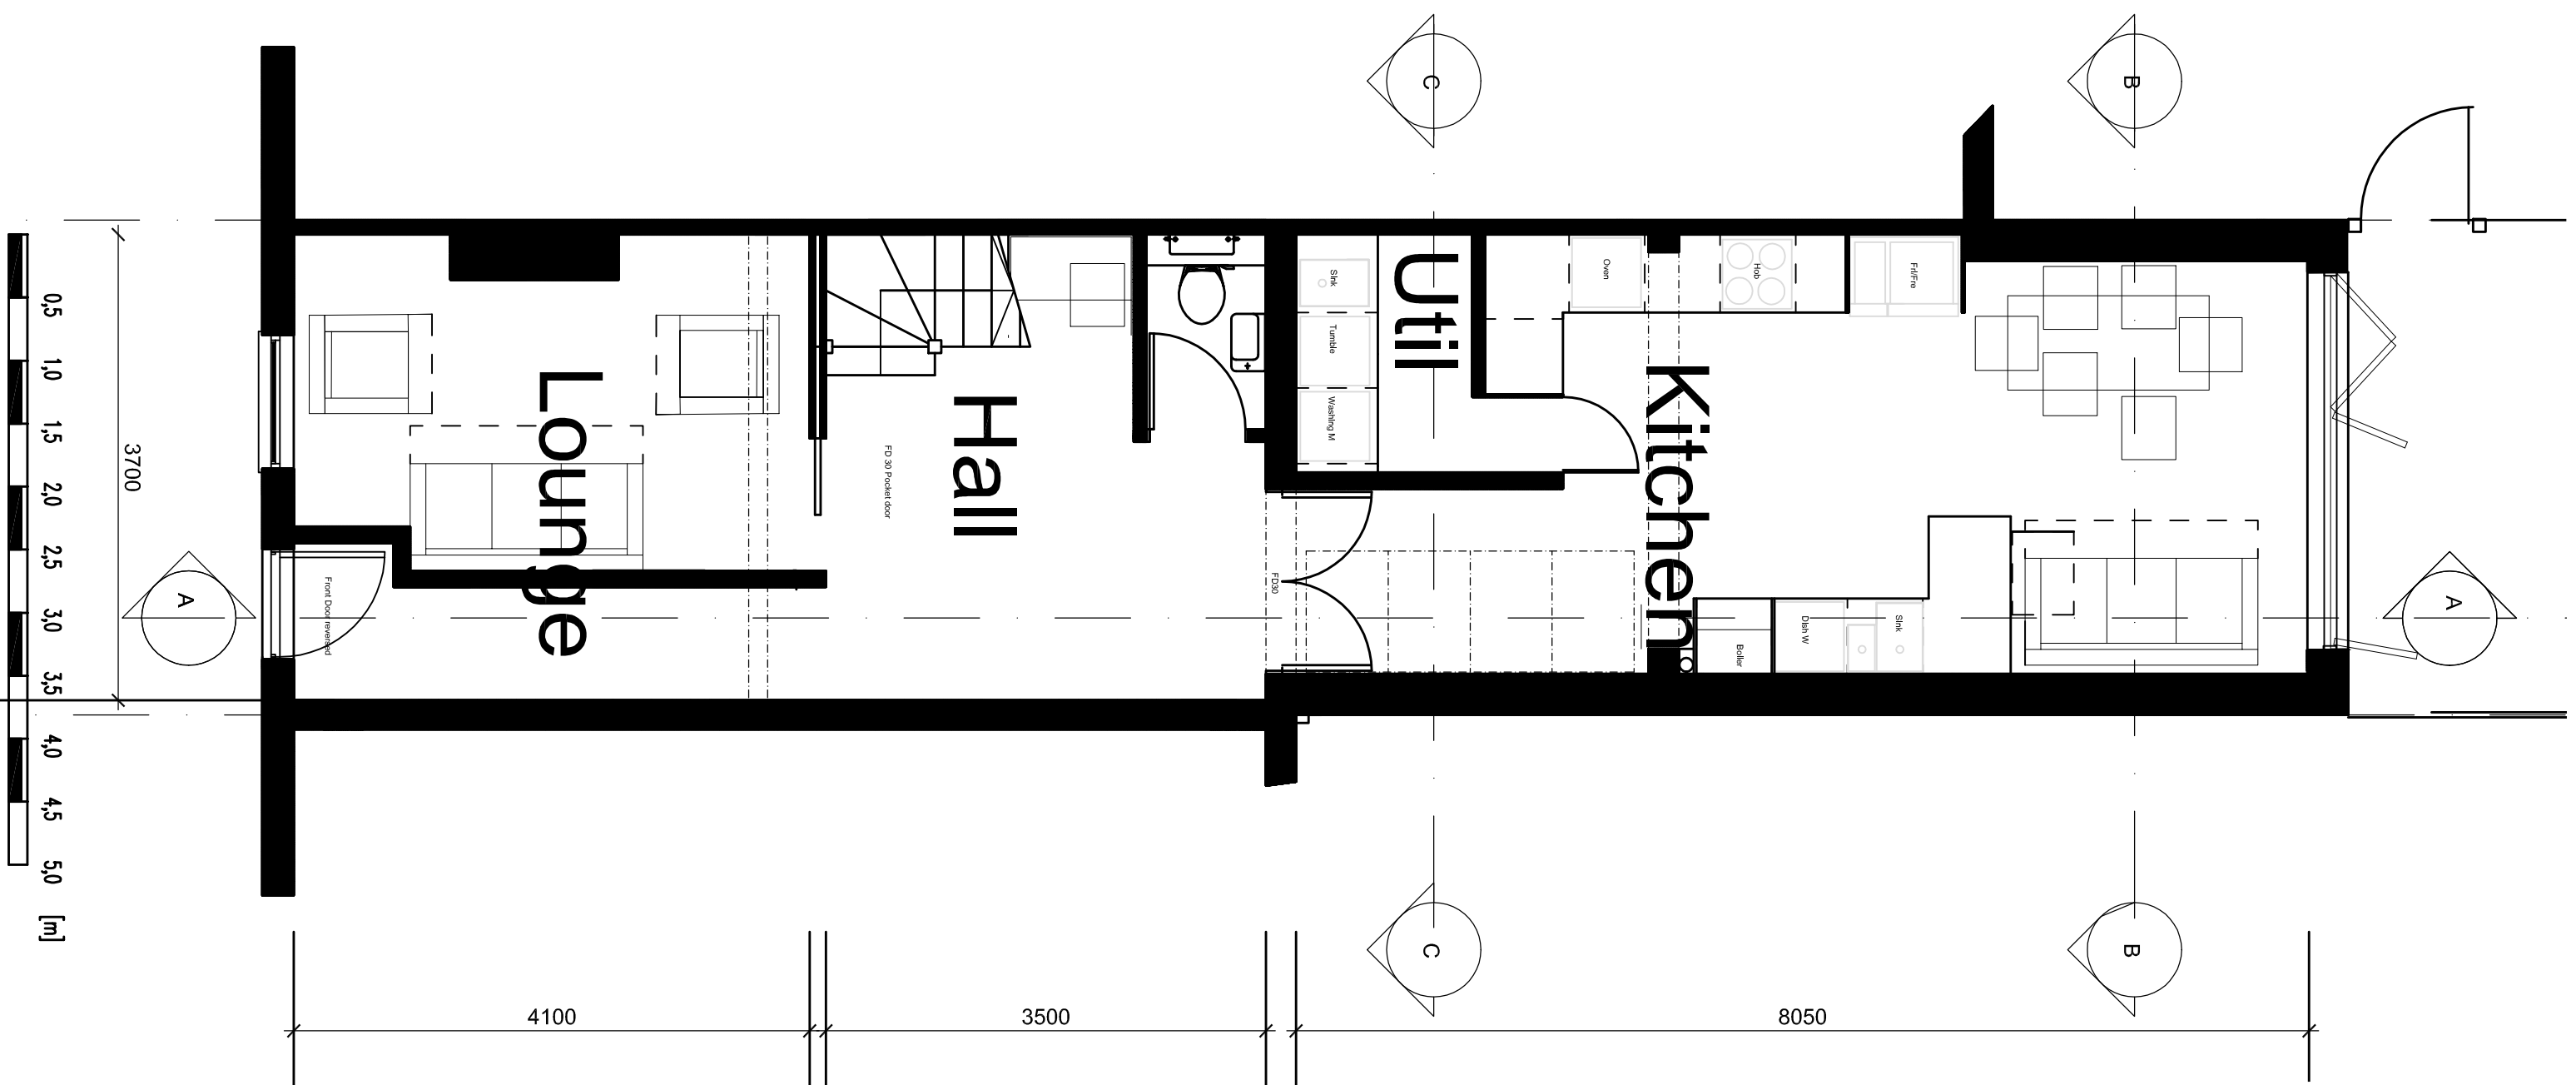

Client: 32 Rock Road, Royston, SG8 5EU										Interval: Project No:	
Project: Extensions to 32 Rock Road										Suitability:	
Title: Proposed Grid F/R Loft and Roof Plan											
Series: (PA) PLANNING				Date: 11/01/2025		Scale (A1): 1:50					
Job No:		Originator:		Zone:		Level:		Type:		Rate:	
Drawing No:		24/03		RB		00		PL		A	
										Rev: P 03	
Drawn:		Reviewed:								Status: PLANNING	