



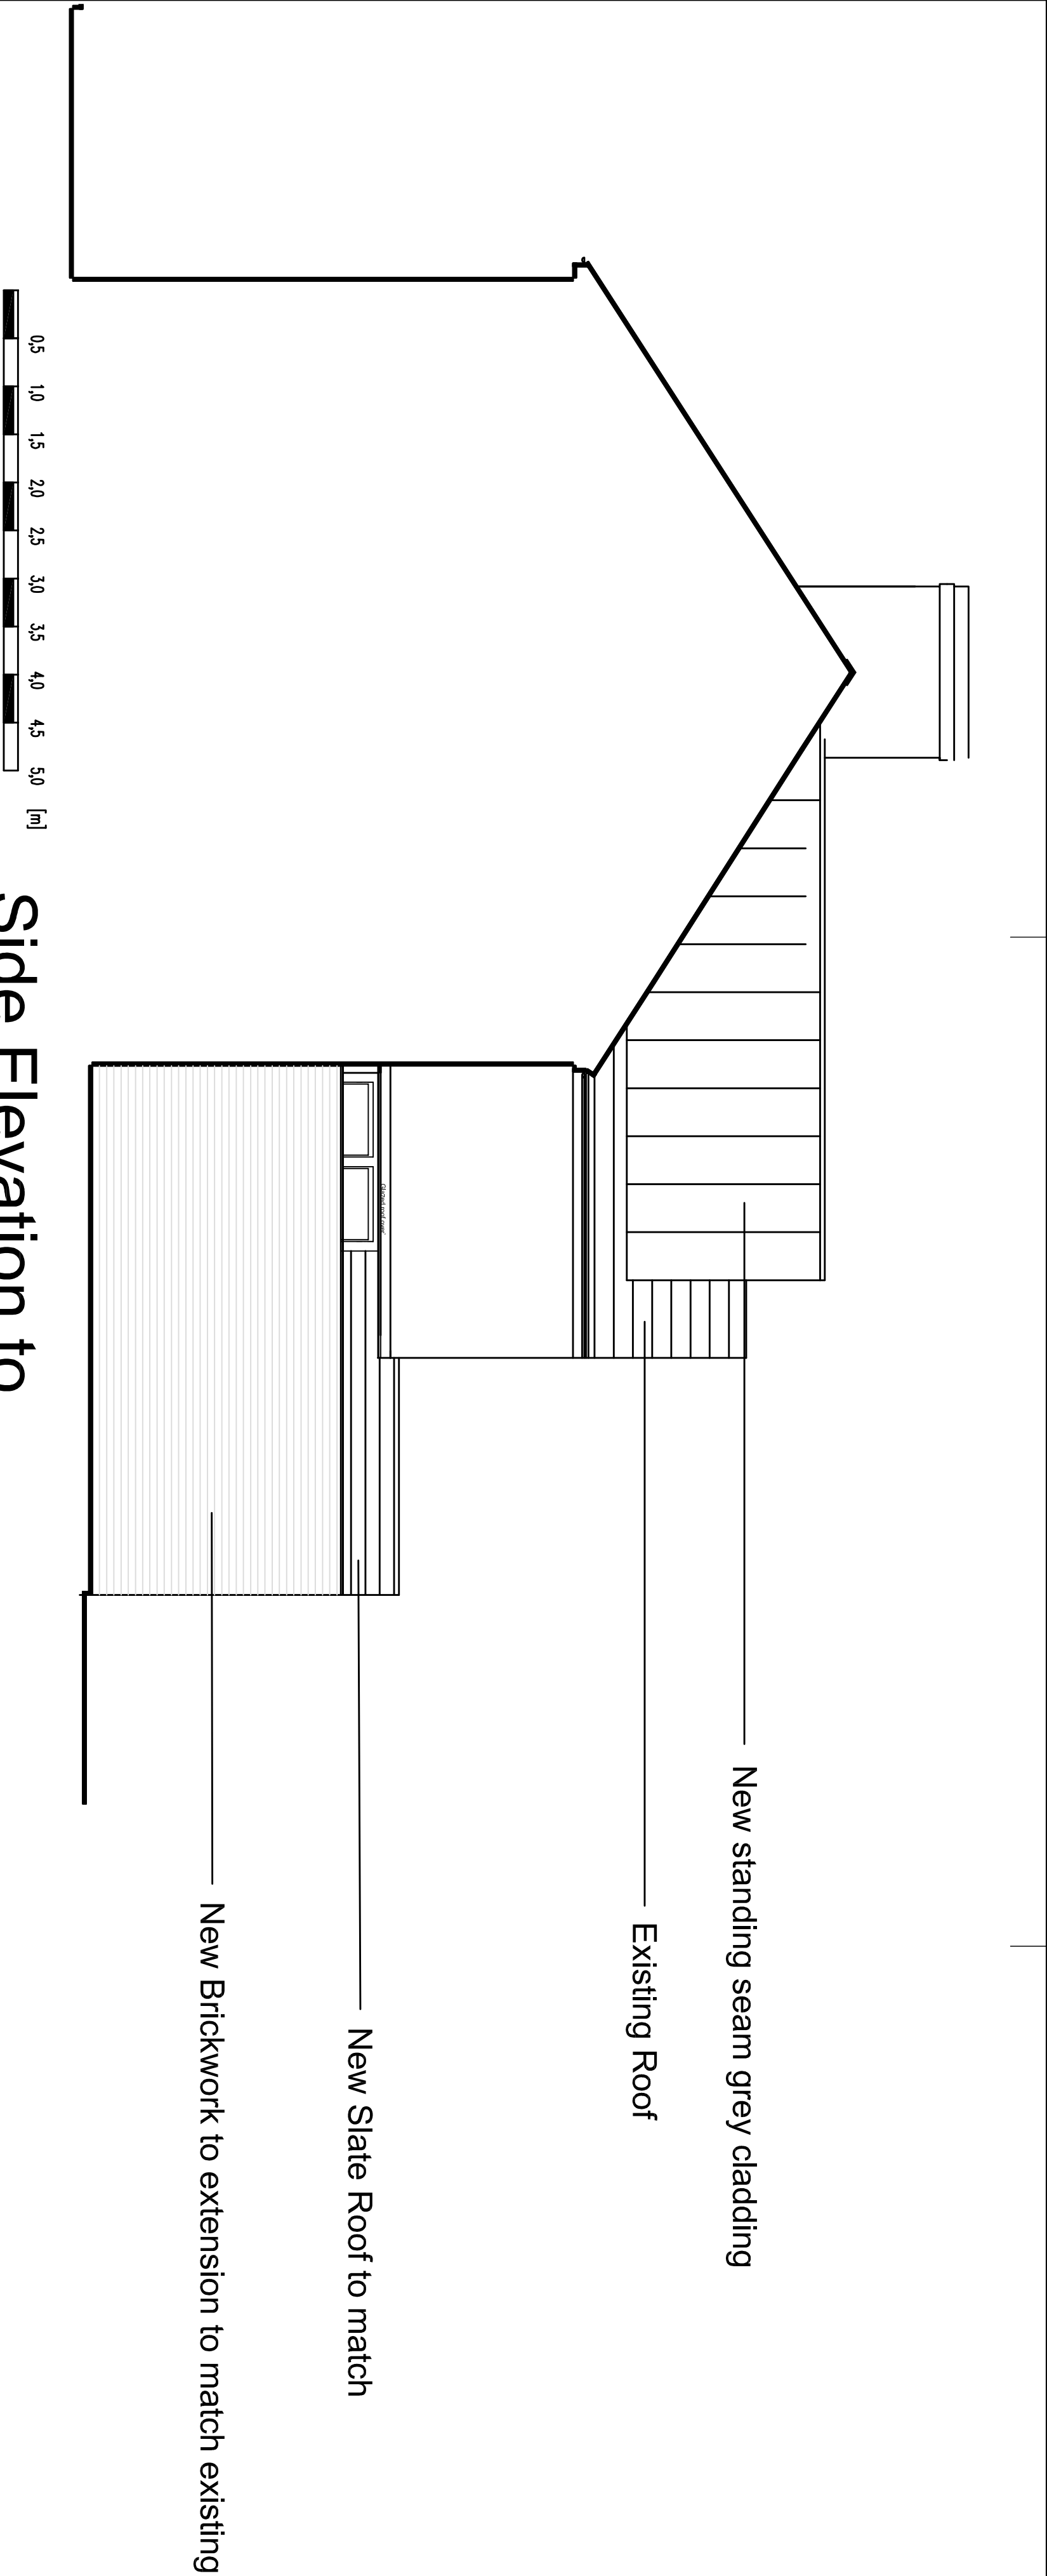

Side Elevation to
boundary to No 34

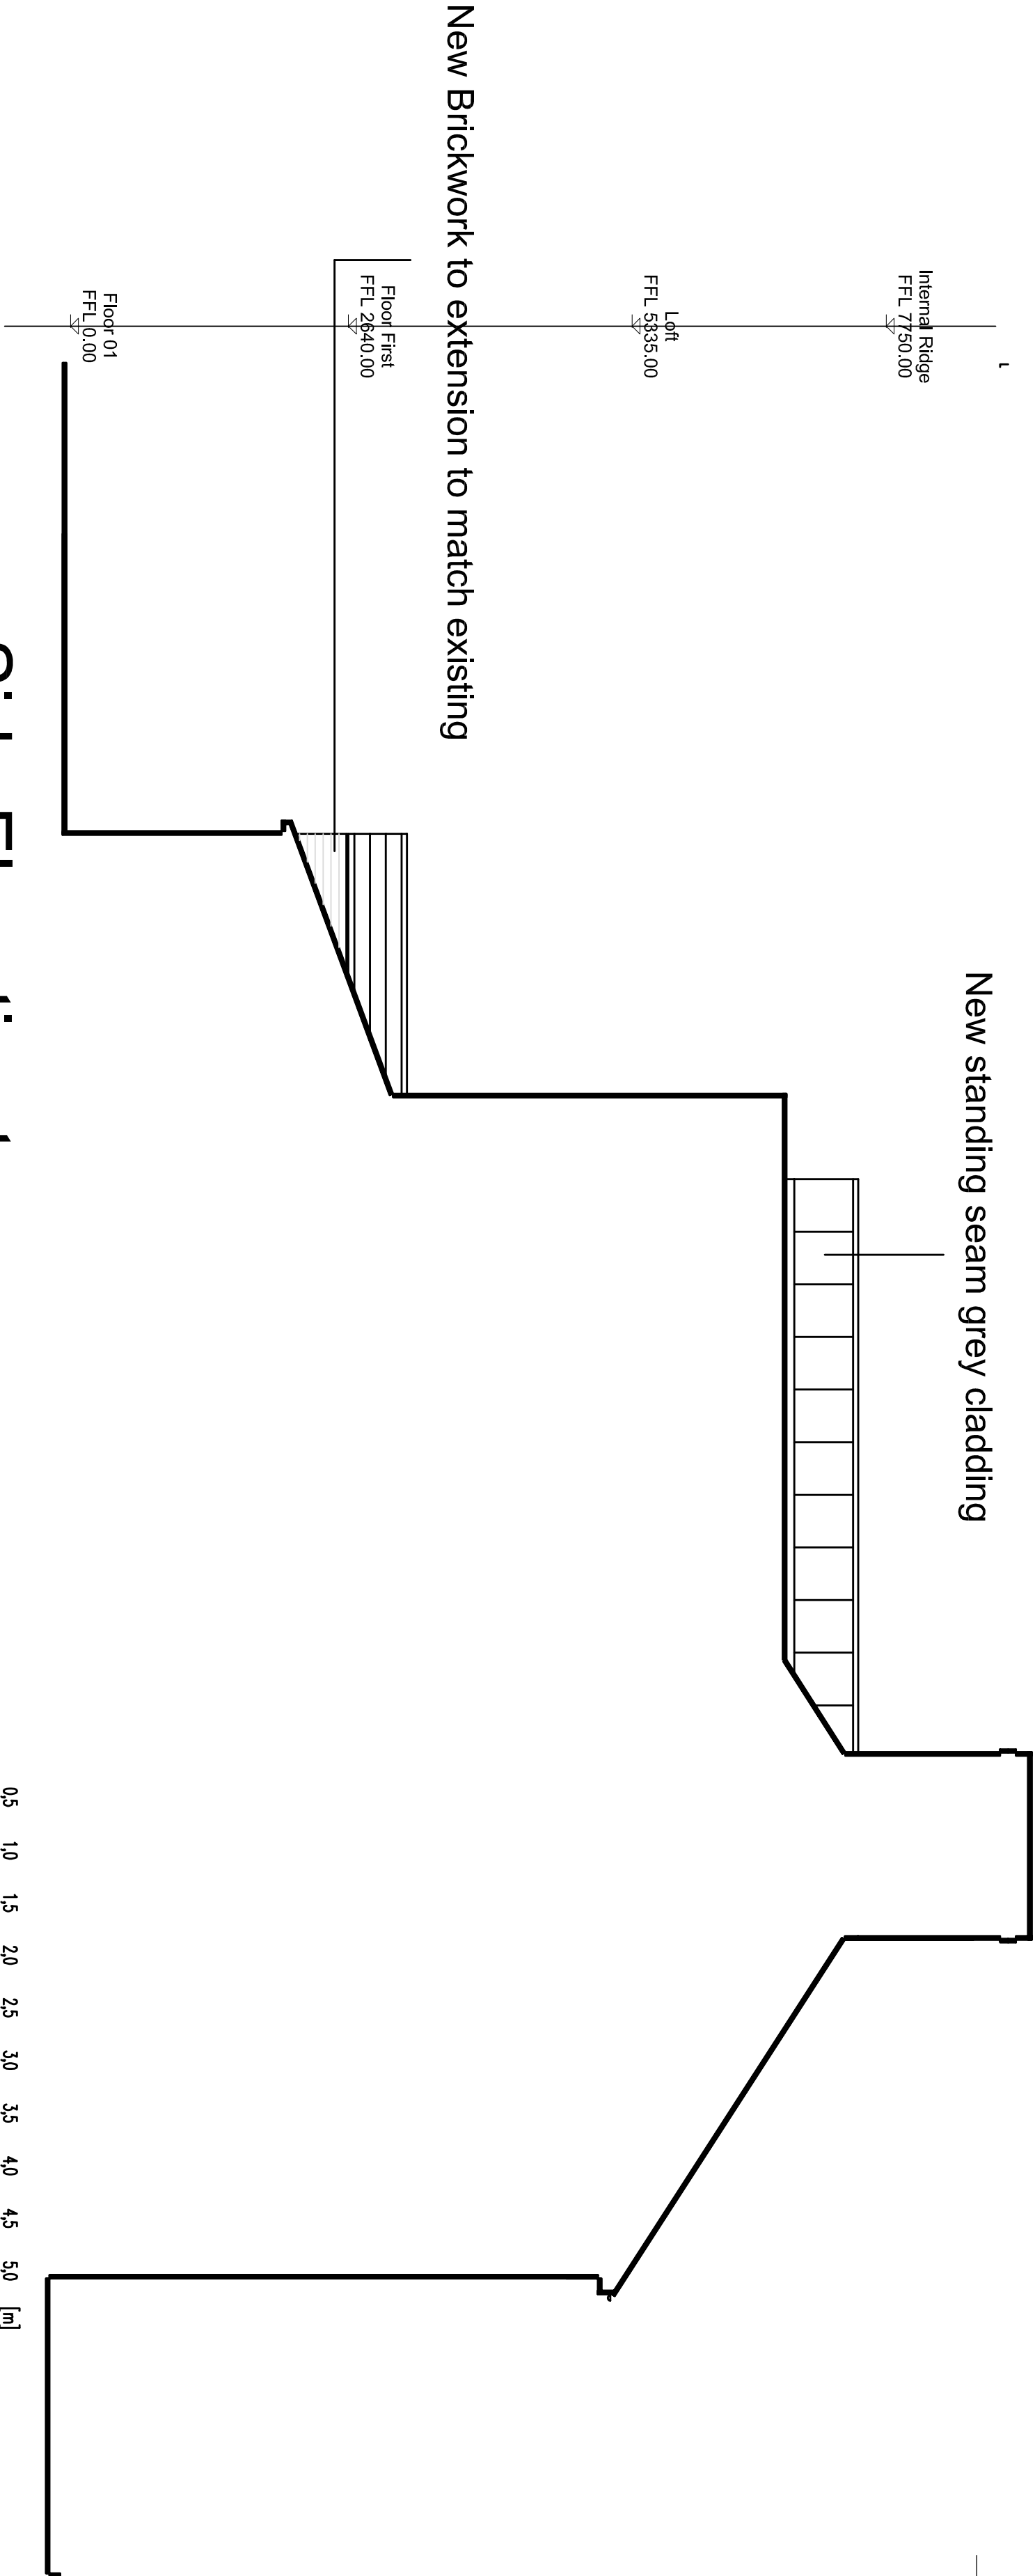

Side Elevation to
boundary to No 30

REV	DESCRIPTION	DATE	DRAWN	AUTH	REV	DESCRIPTION	DATE	DRAWN	AUTH	Do not scale from the drawing, work to figured dimensions only. All dimensions are to be checked on site. For the avoidance of any doubt, all dimensions are measured to wall structure and not finishes unless otherwise stated.					
P03	Submitted for Planning	01.02.2024	AMO	RB											
P04	Levels Added for Planning	13.02.2025	AMO	RB											
P05	Ground Extension reduce by 2550 in depth	01.05.2026	AMO	RB											
Client: 32 Rock Road, Royston, SG8 5EU										Internal Project No.:					
Project: Extensions to 32 Rock Road										Suitability:					
Title: Proposed Side Rear Elevations															
Series: (PA) PLANNING															
Job No: 24/03		Originator: RB		Zone: 00		Level Type: PL		Roof: A		Number: 104		Date: 11/01/2025		Scale (A1): 1:50	
Drawing No:															
Drawn:		Reviewed:		Auth:											
Status: PLANNING															