




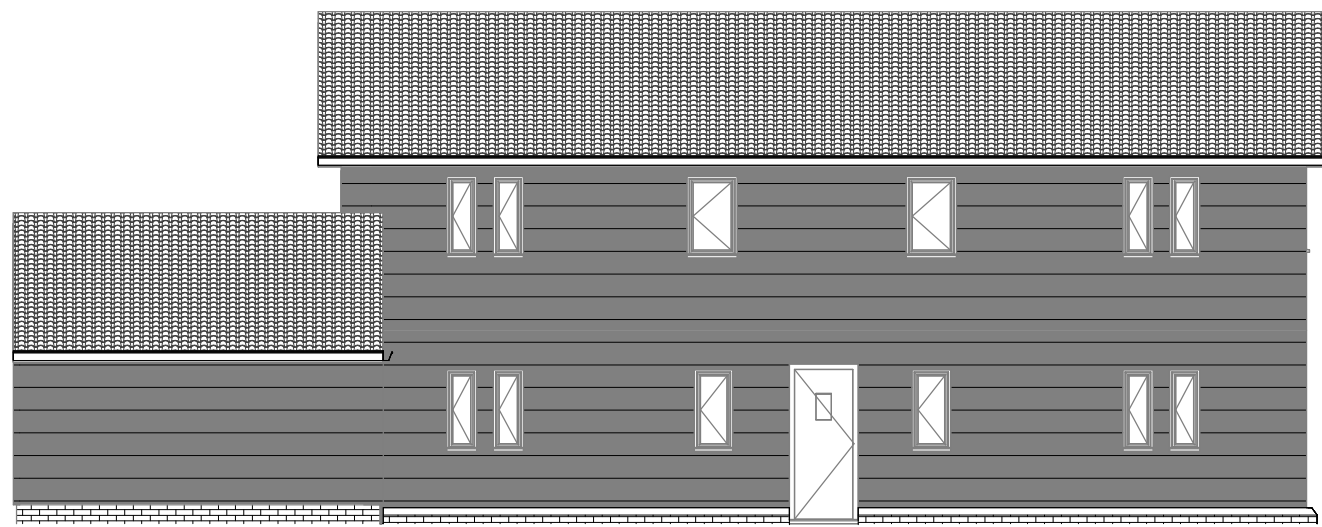


1 Existing front elevation E
1 : 100

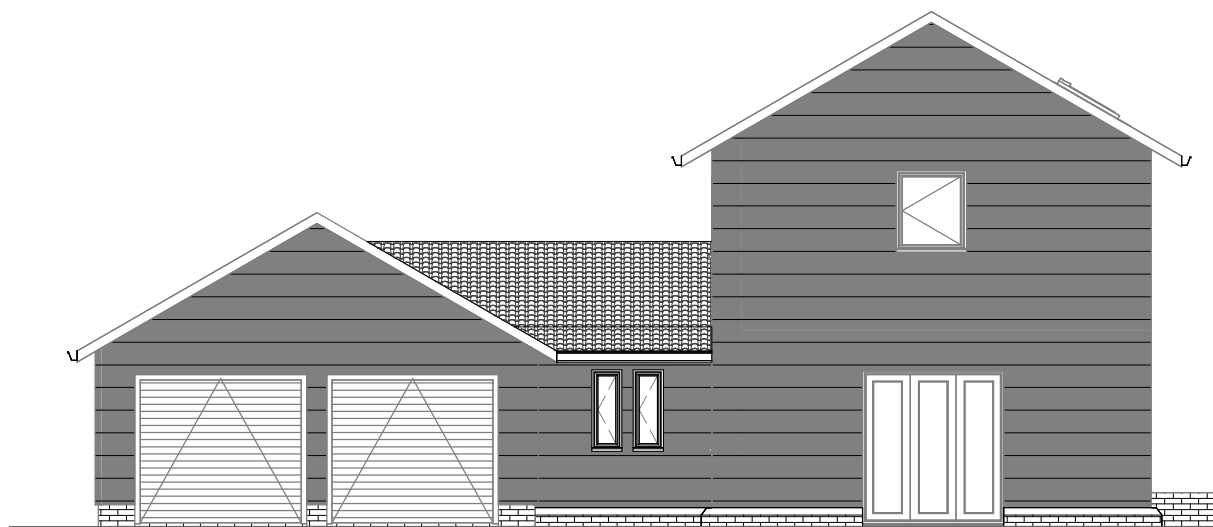


2 Existing elevation N
1 : 100

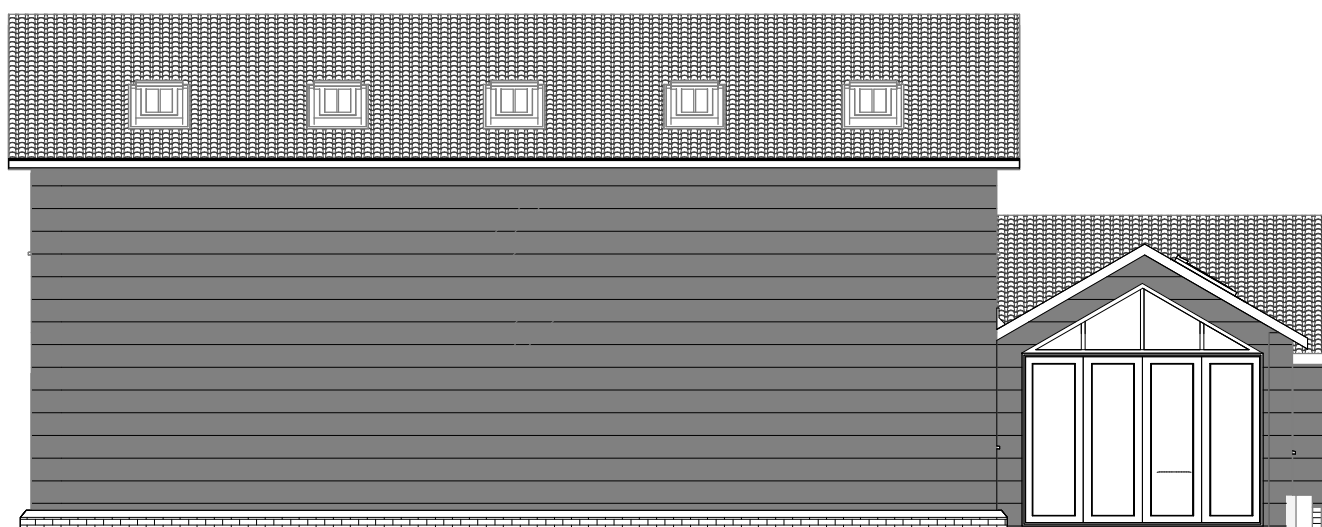



3 Existing rear elevation W
1 : 100

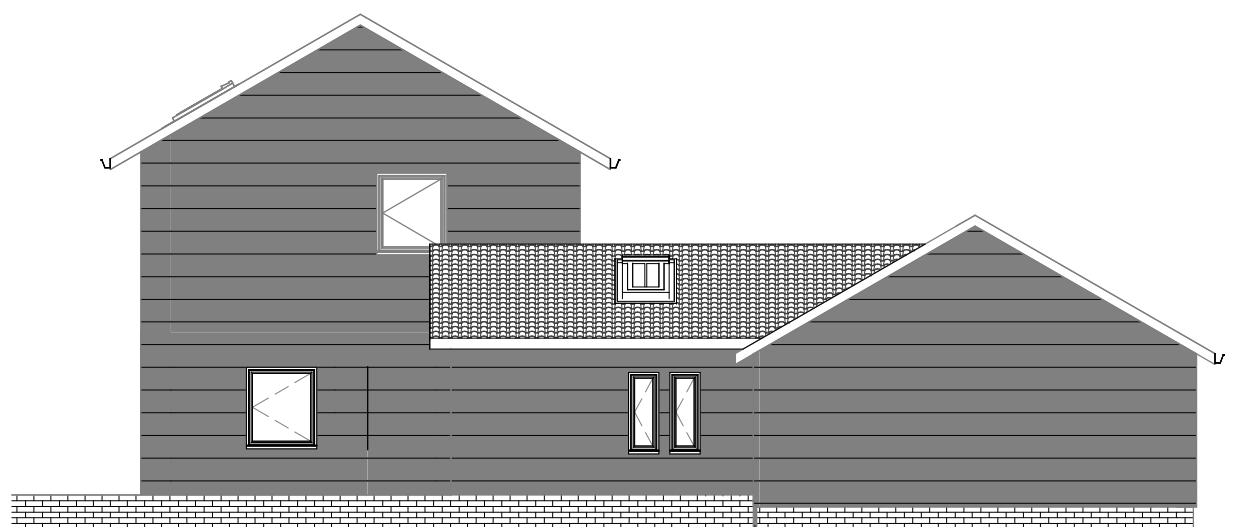


4 Existing side elevation S.
1 : 100

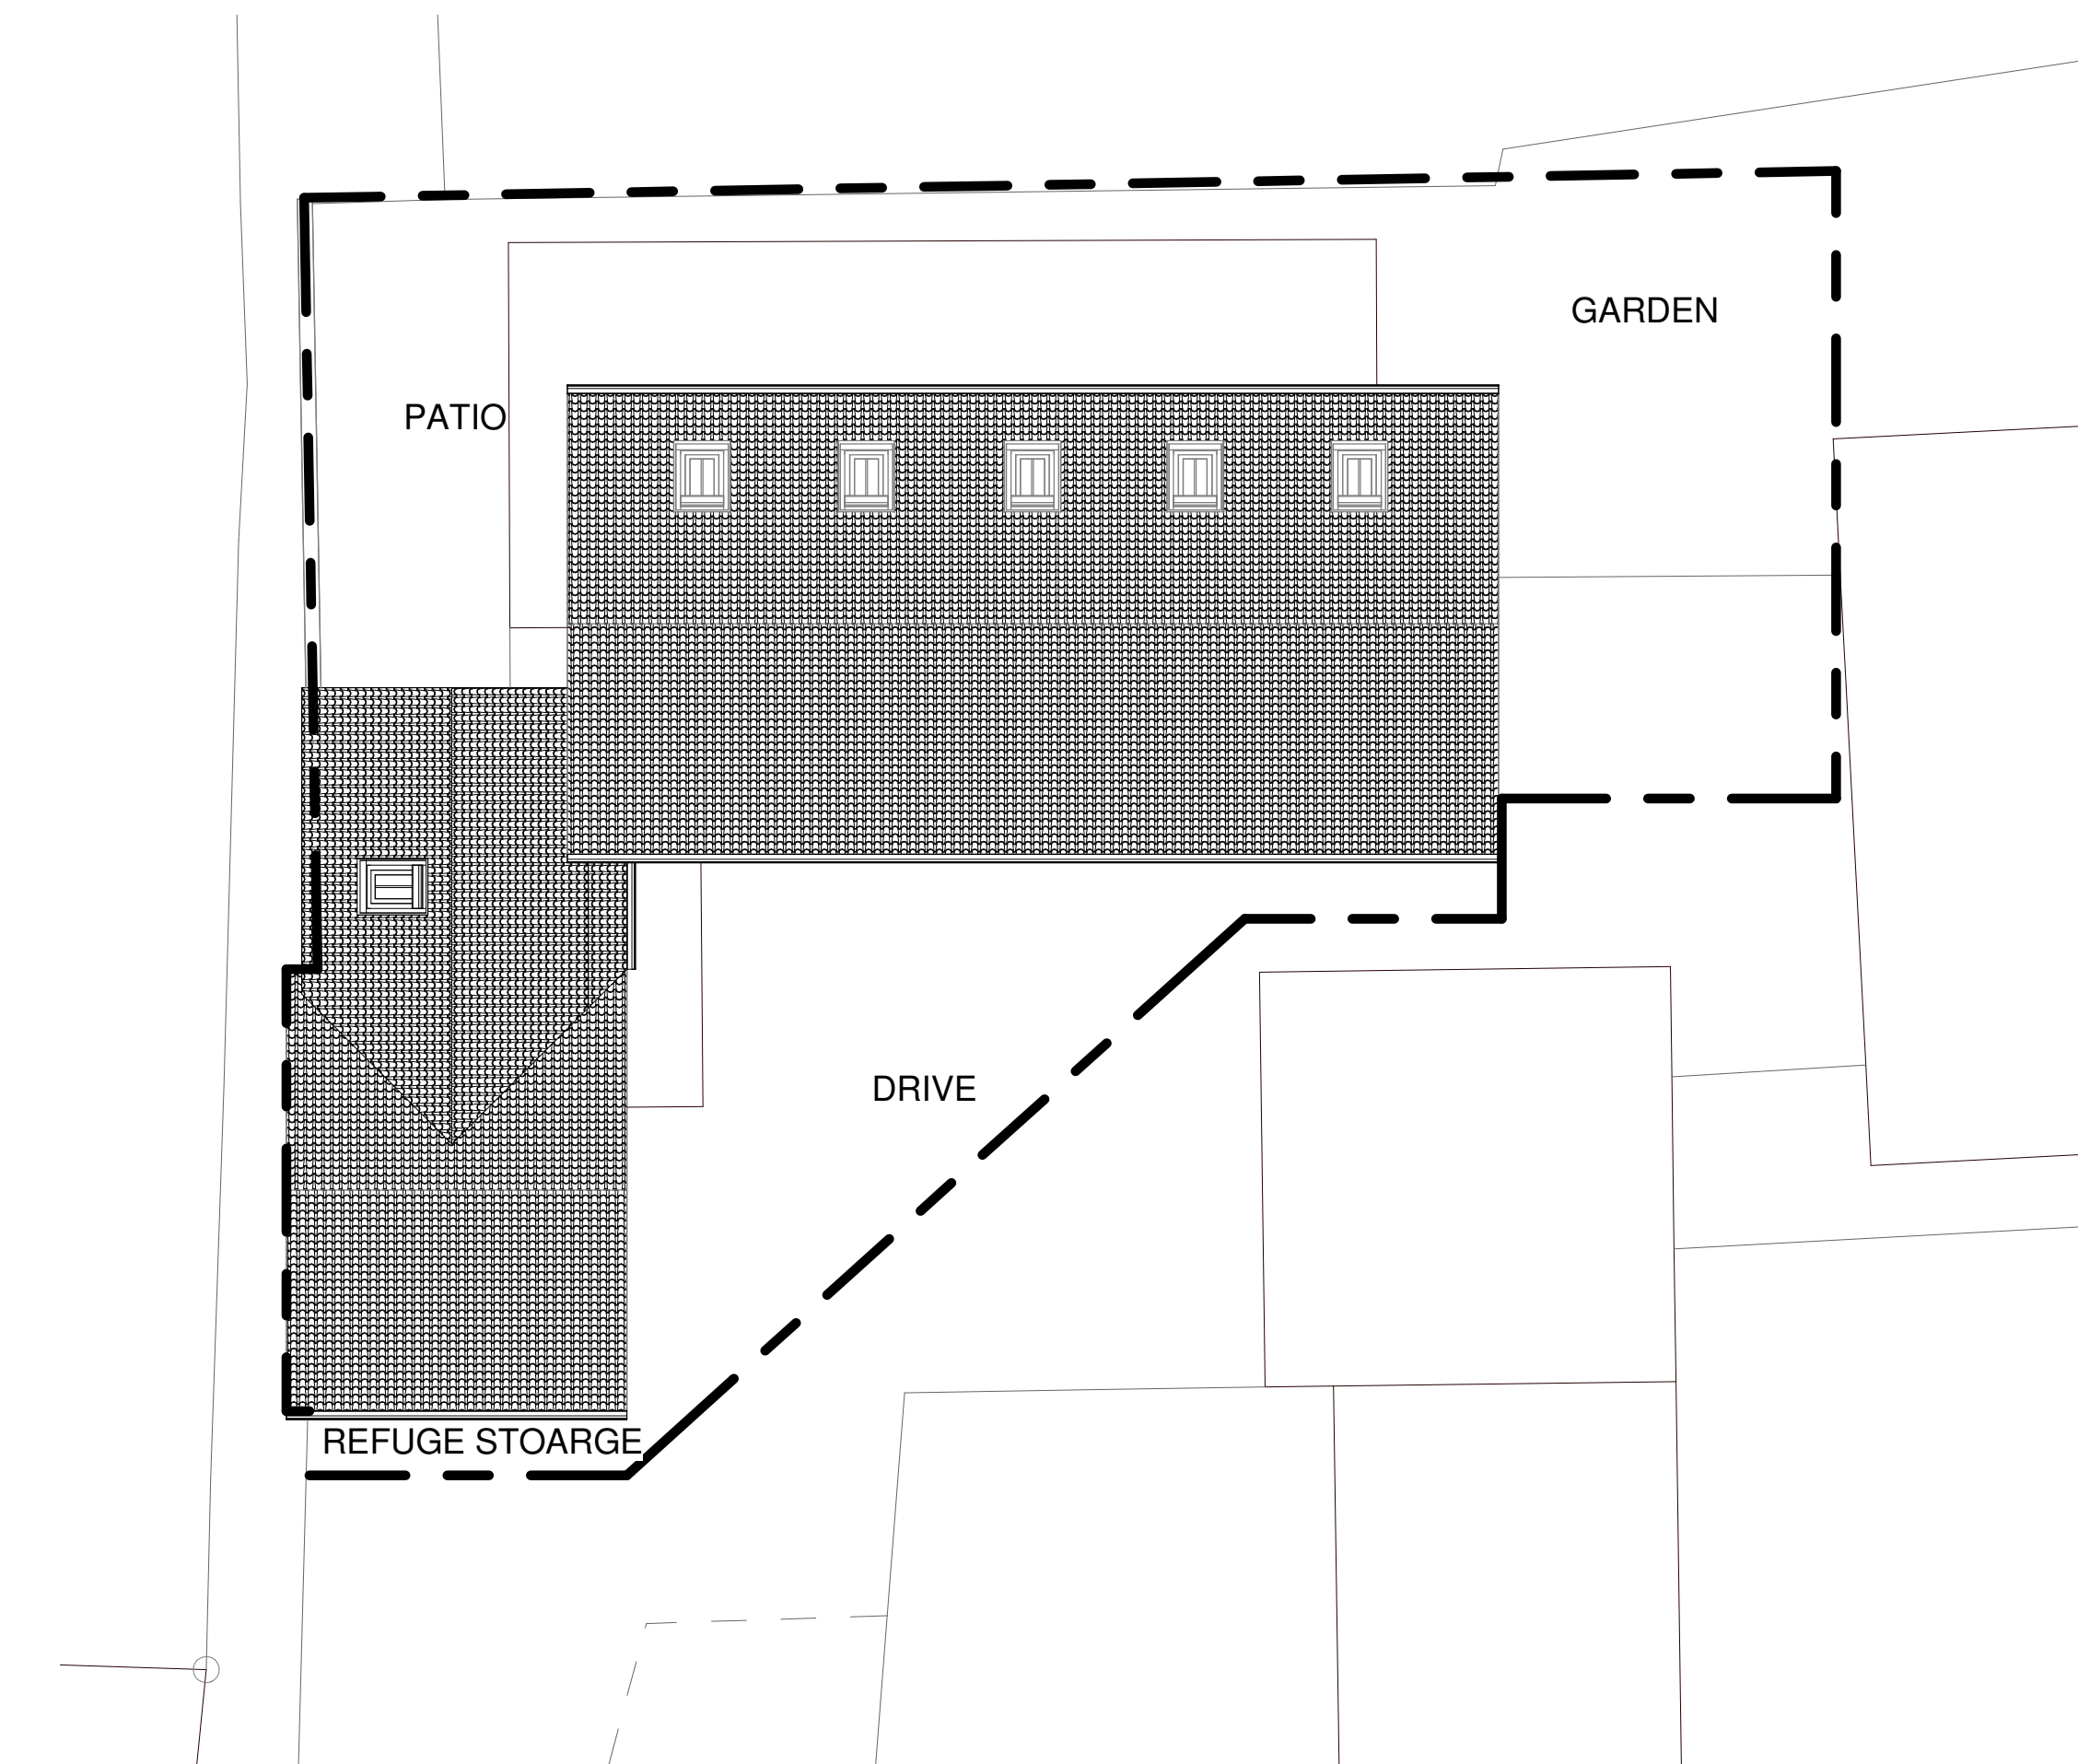


7 Existing block plan.
1 : 100

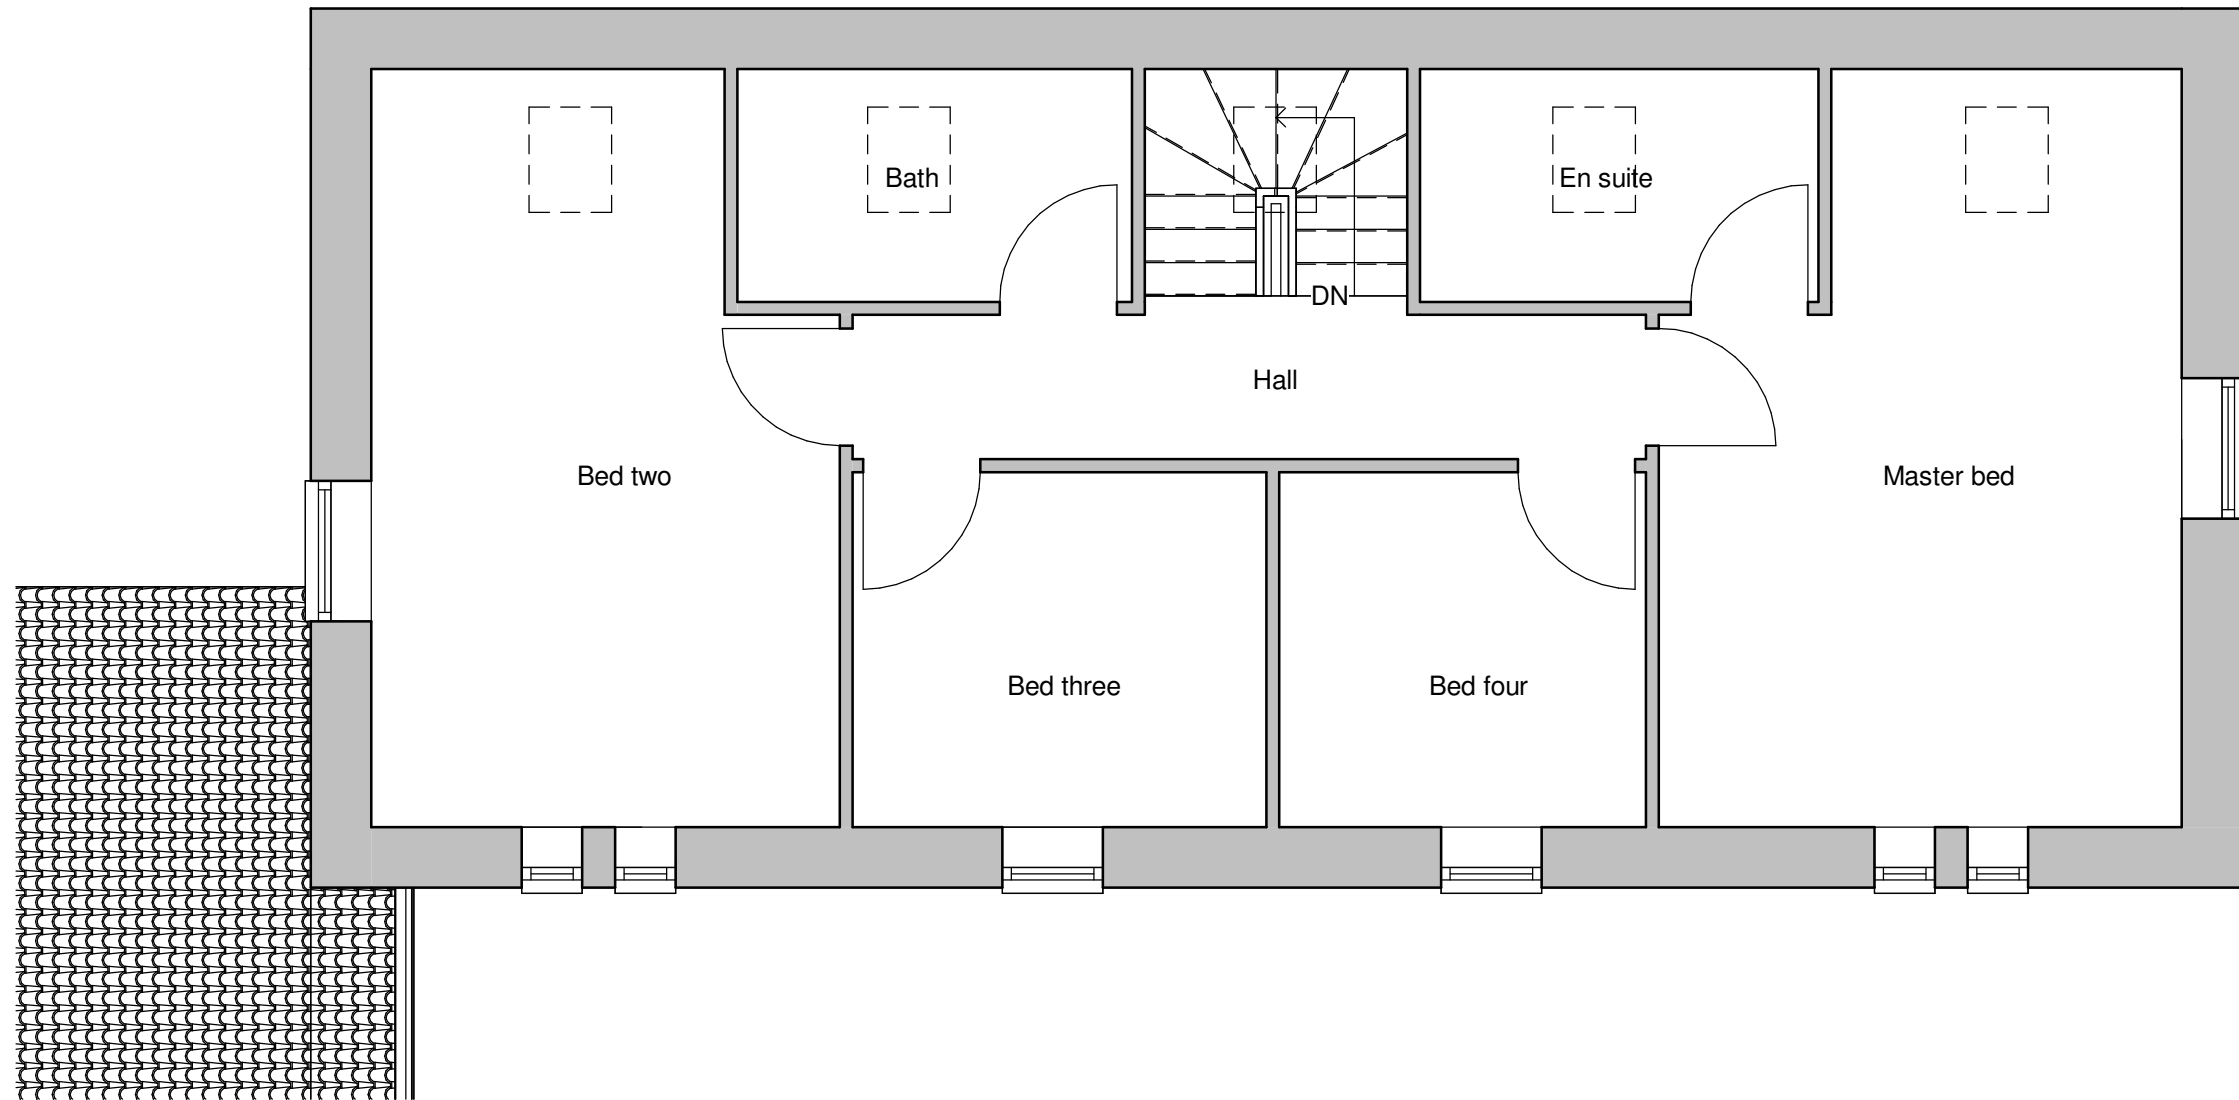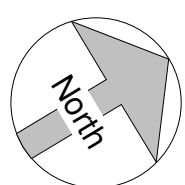


6 Existing first floor.
1 : 50

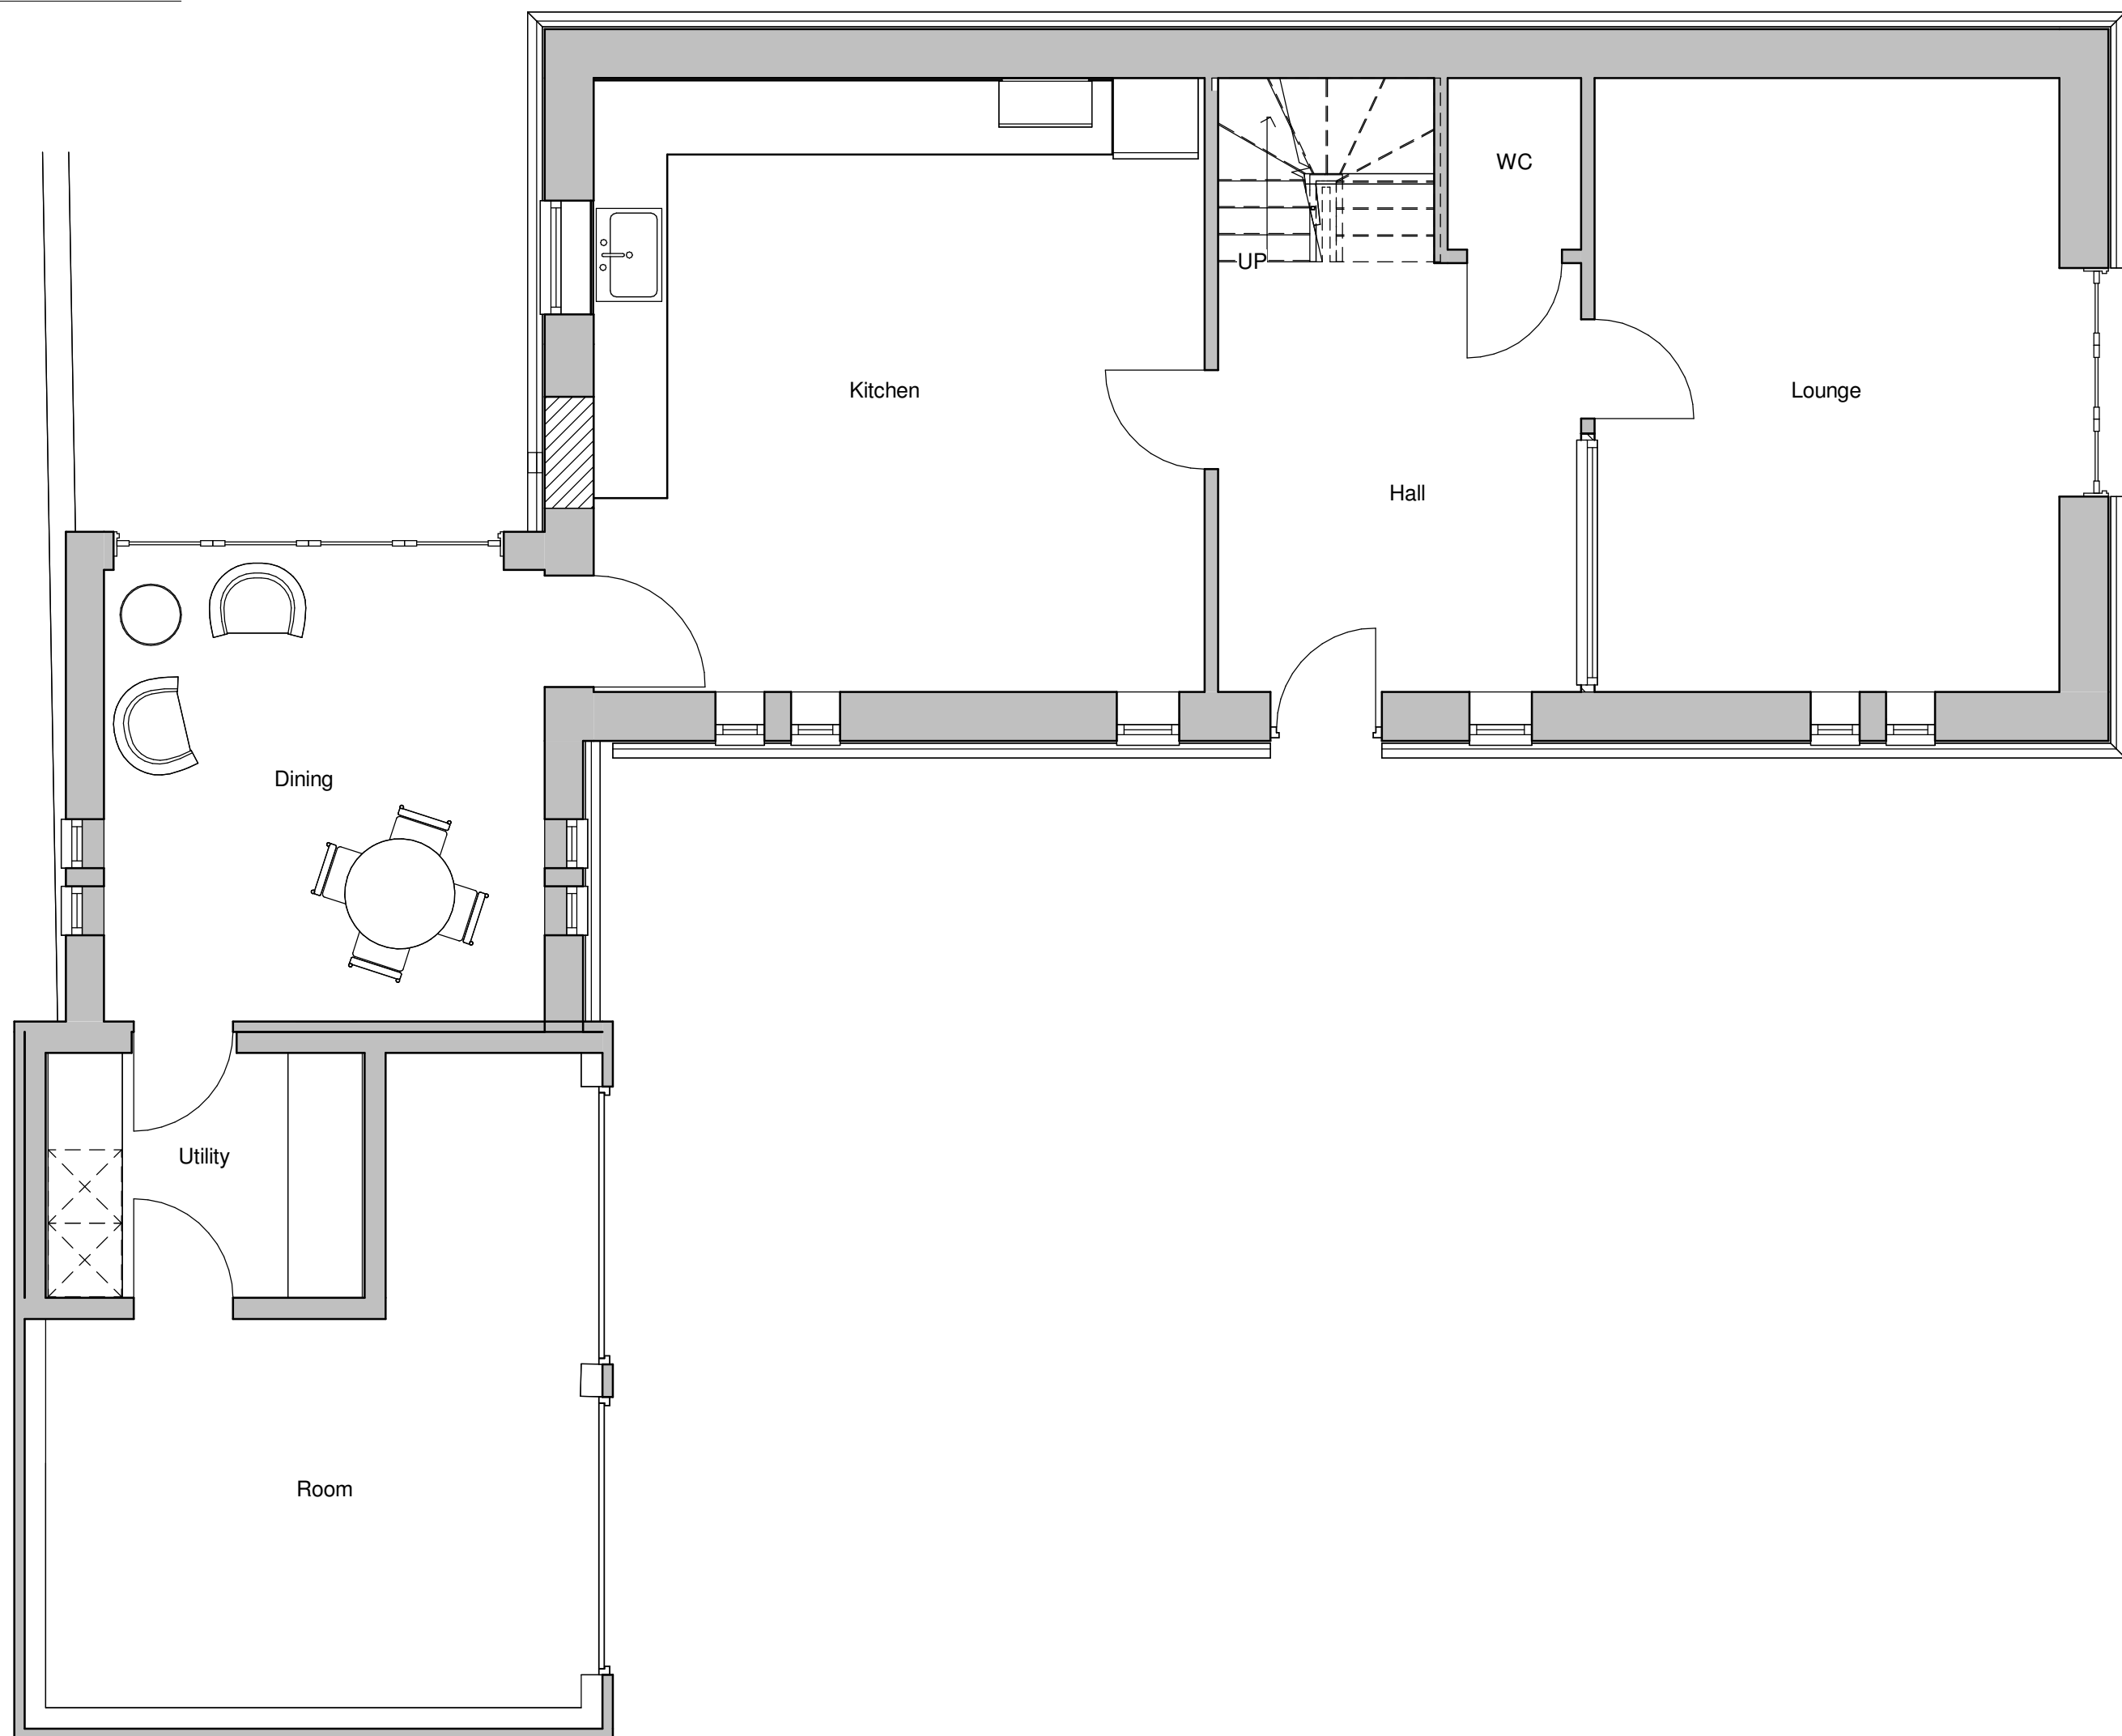

5 Existing ground floor.
1 : 50

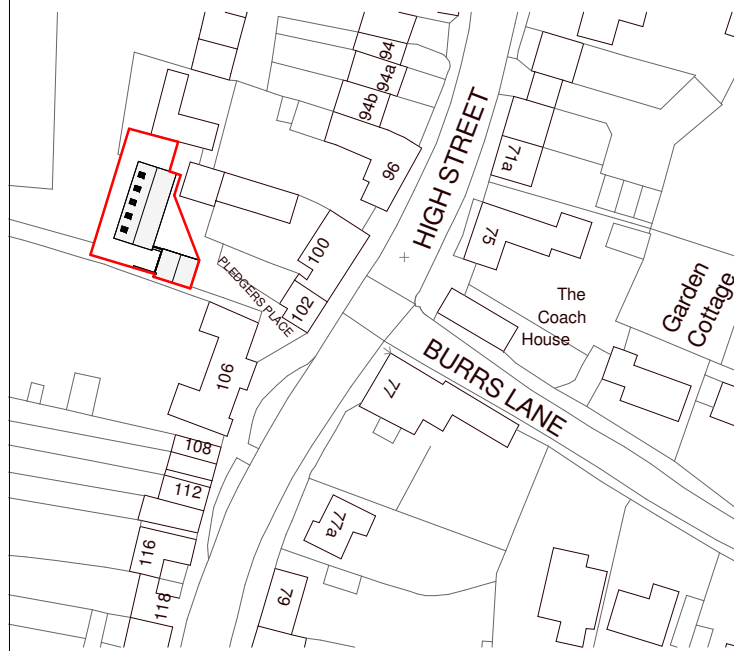

8 Location Plan.
1 : 1250

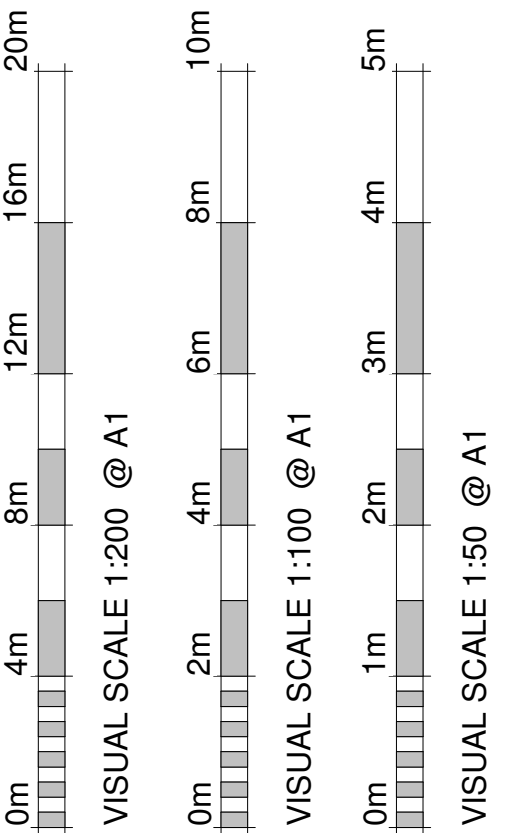

Revision Number	Revision Description	Revision Date	Issued by
	Revision		

Planning

Status:
Dimensions, areas and levels where given are only approximate and subject to site survey.
All dimensions are to be checked on site. Figured dimensions only are to be taken from this drawing.
This drawing is to be read in conjunction with all relevant consultants and/or specialists drawings/documents and any discrepancies or variations are to be notified to the architect before the affected work commences. This drawing is copyright and remains the property of the Architects.

CROE ARCHITECTS
REGISTERED QUALIFIED ARCHITECTS / HERTFORDSHIRE

telephone:01438 553065
email:info@croearchitects.co.uk
web: www.croearchitects.co.uk

Project:
1 Pledger place,
High st, Royston
SG8 8DP

Client:
Mr & Mrs Baker

Drawing name:
As Existing

Scale: As indicated	Drawing number	Revision
Date: 07-24	24058 - 001	
Drawn by: NC		