



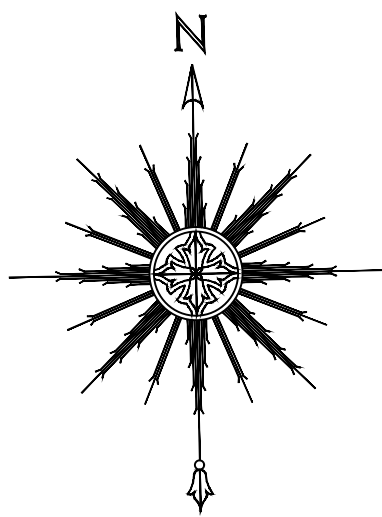


THIS DRAWING IS COPYRIGHT. ALL DIMENSIONS TO BE CHECKED ON SITE
ELECTRONIC DATA IS NOT TO BE AMENDED/DELETED WITHOUT APC DESIGN PERMISSION
ALL FIXINGS, TO BE DESIGNED BY APPROPRIATE SPECIALIST SUB-CONTRACTOR

Rev.	Description	Date	By
01	Description updated	06.11.24	APC
02	Updated	08.11.24	APC

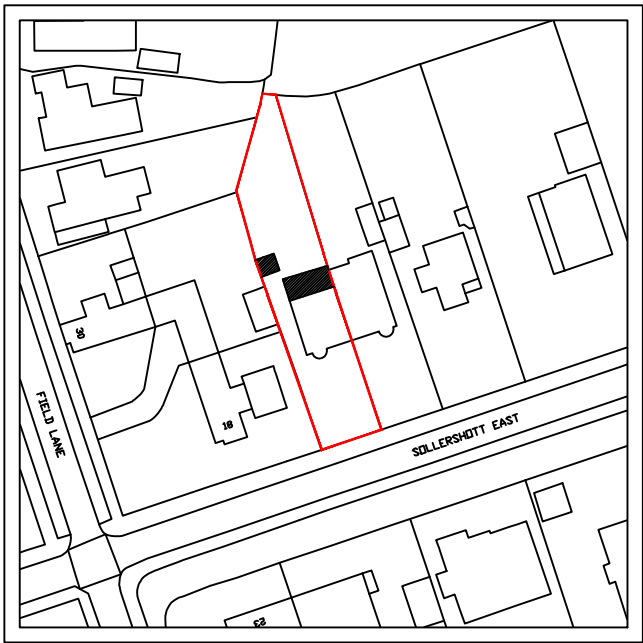


SITE PLAN @1:1250 @A1

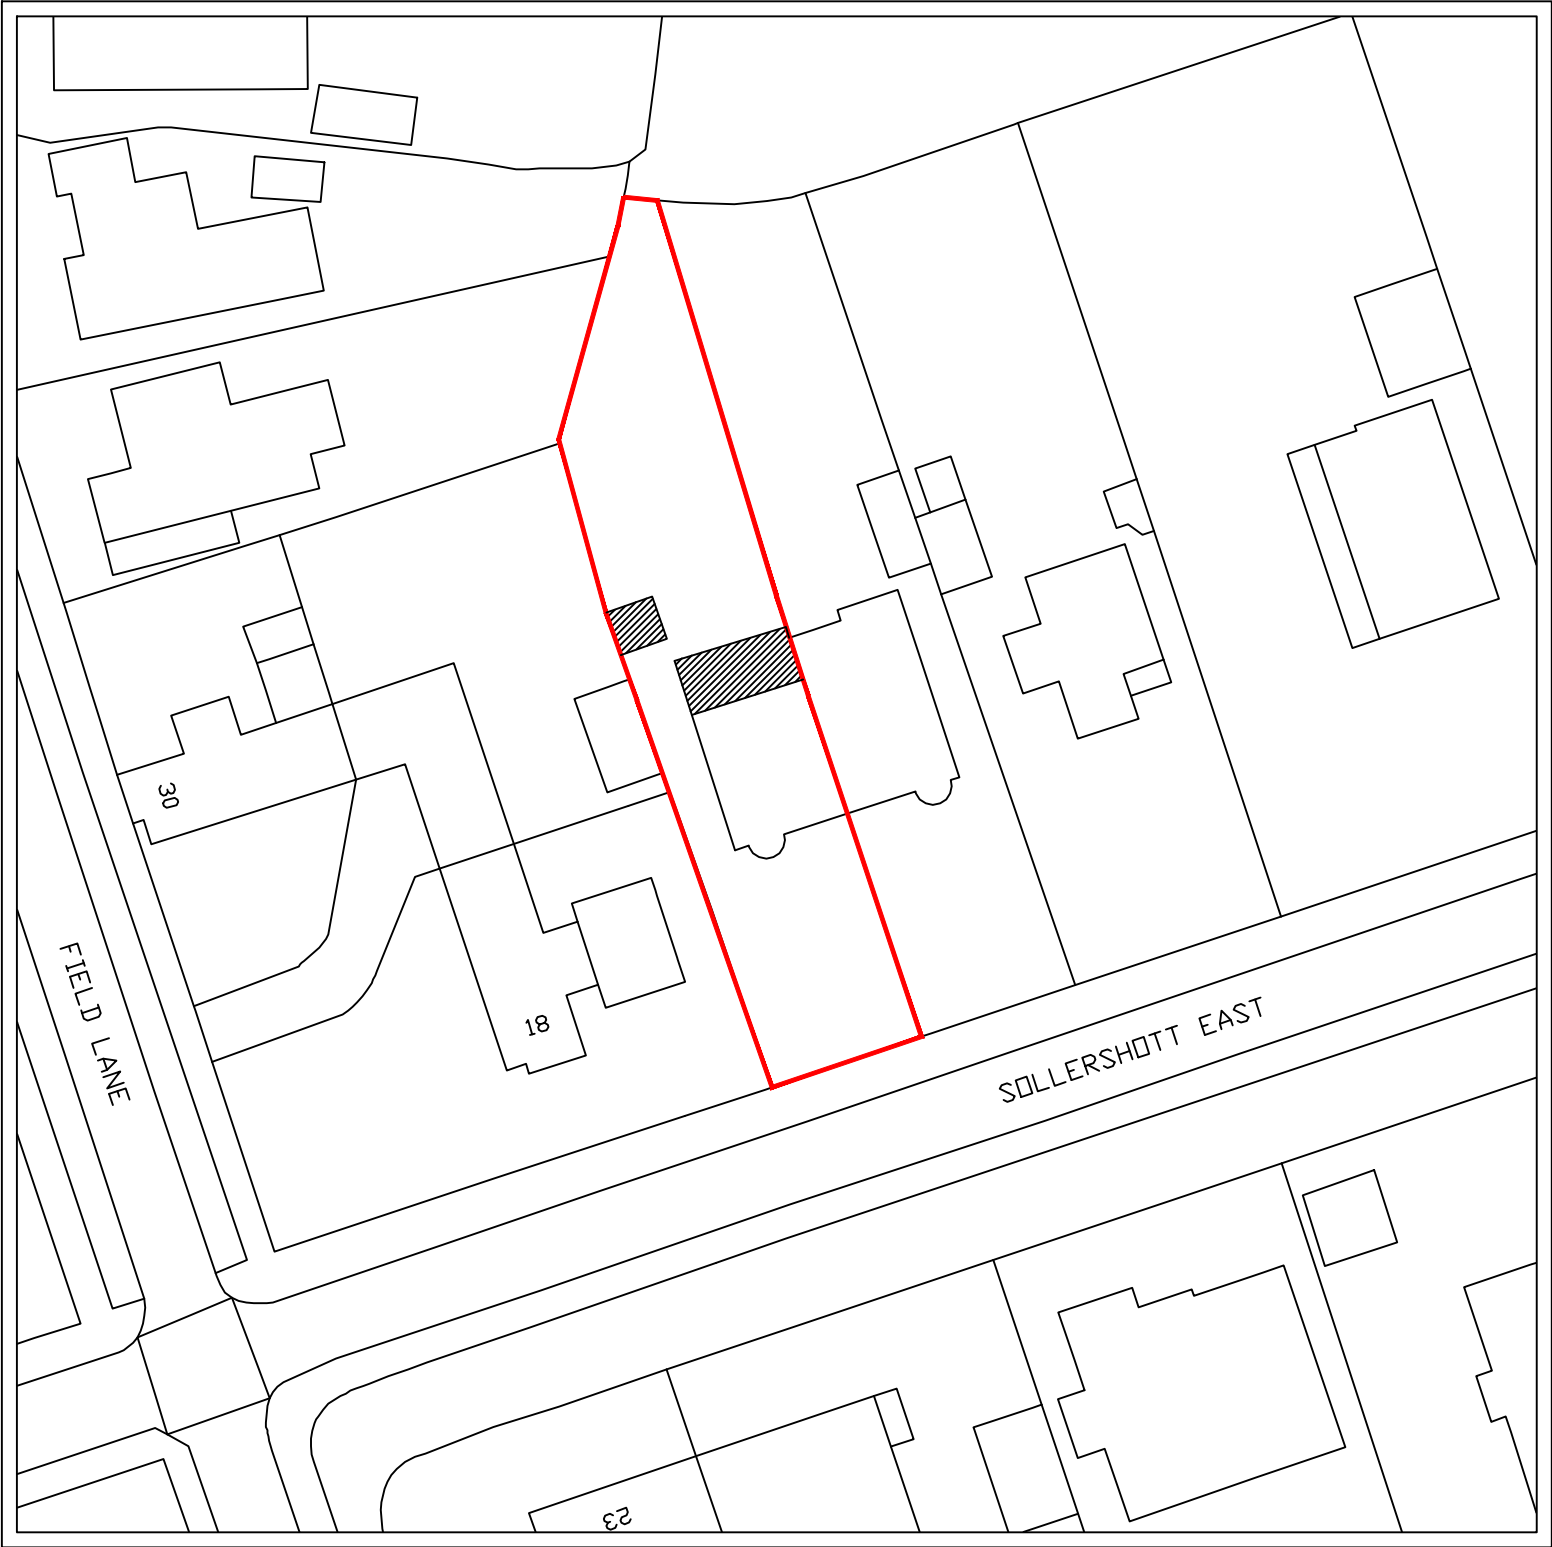

BLOCK PLAN @1:500 @A1

SCALE BAR @1:500 @A1

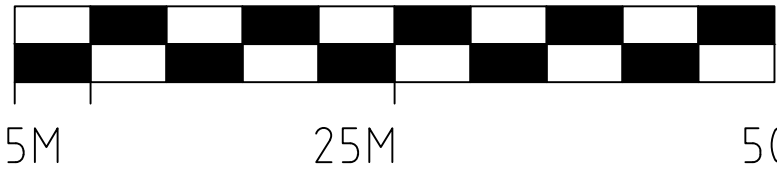

APC DESIGN & PLANNING			
apcdesignltd@btinternet.com T. 01234 782 332 M. 07766 656 363			
PROJECT Luke Dodd 20 Sollershott East Letchworth PROPOSED SITE LOCATION PLAN	SCALE VARIES	DRAWN APC	CHECKED APC
	DATE Oct 24	STATUS BUILDING REGS	
	DRAWING No. 23130-EX102	REVISION 02	