



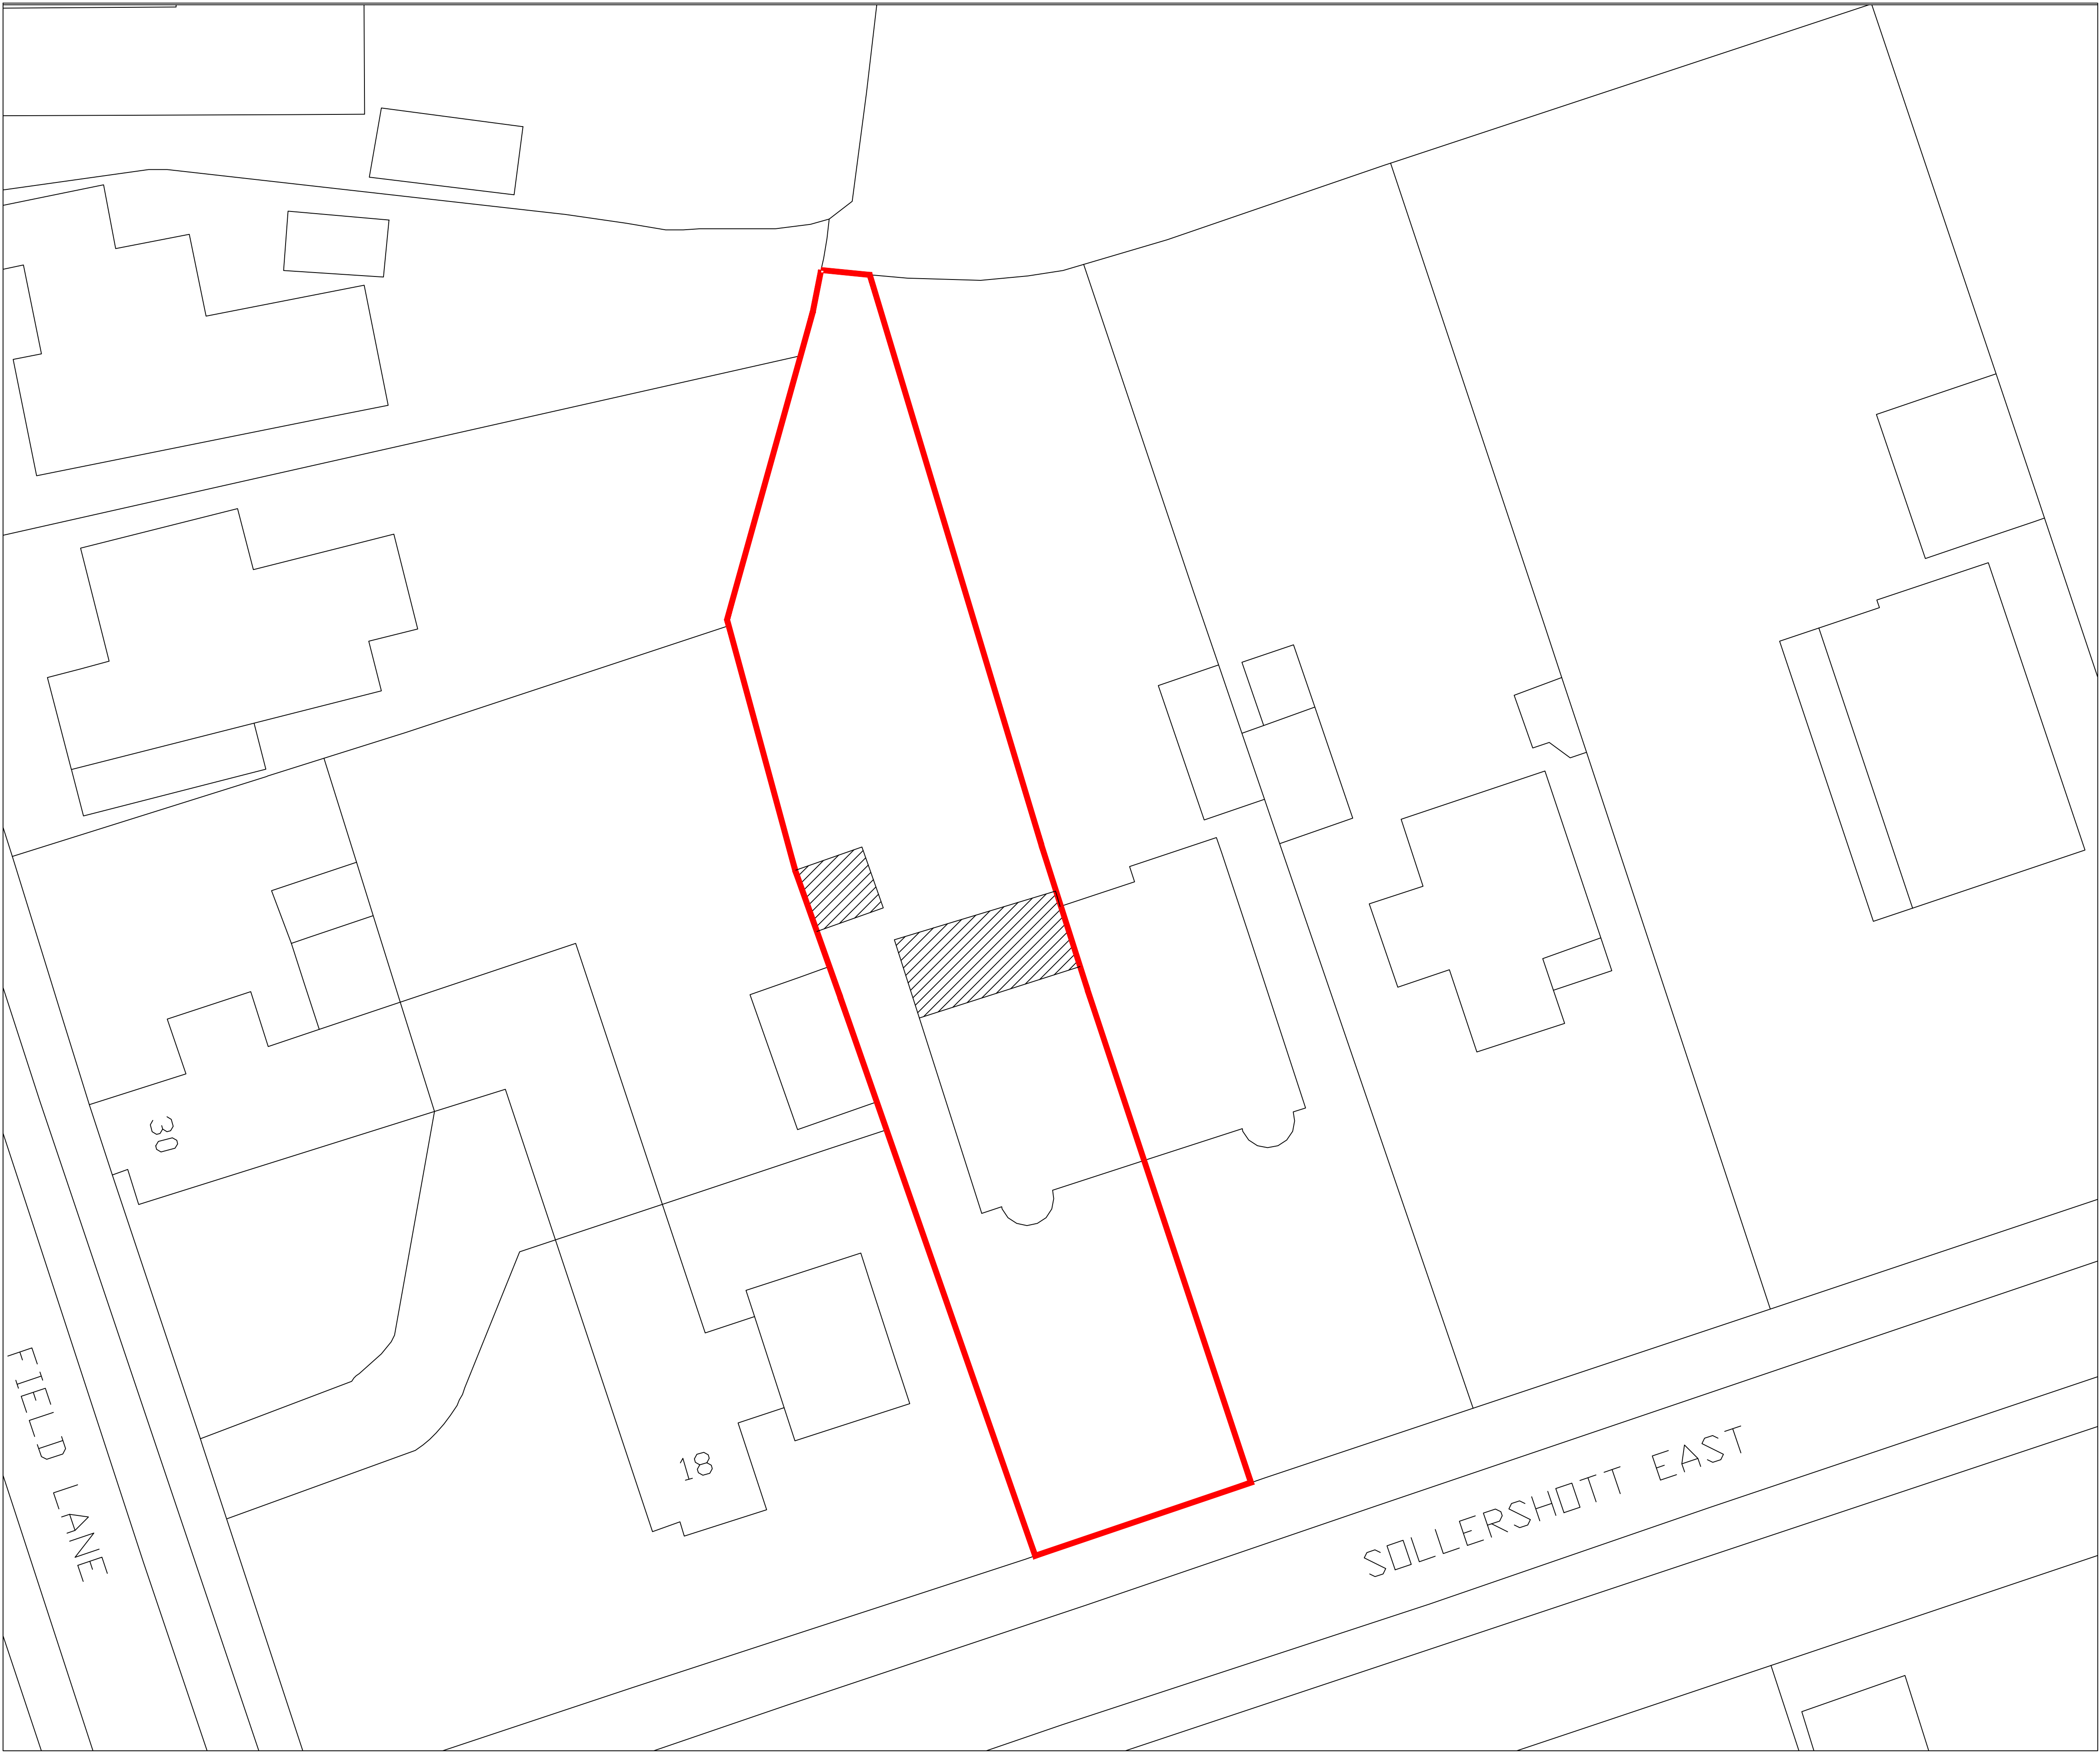

THIS DRAWING IS COPYRIGHT. ALL DIMENSIONS TO BE CHECKED ON SITE
ELECTRONIC DATA IS NOT TO BE AMENDED/DELETED WITHOUT APC DESIGN PERMISSION
ALL FIXINGS, TO BE DESIGNED BY APPROPRIATE SPECIALIST SUB-CONTRACTOR

Rev.	Description	Date	By
01	Updated	08.11.24	APC

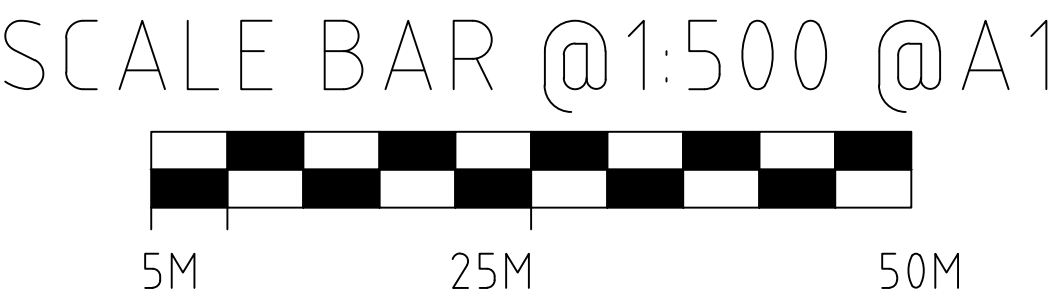

APC DESIGN & PLANNING			
apcdesignltd@btinternet.com T. 01234 782 332 M. 07766 656 363			
PROJECT Luke Dodd 20 Sollershott East Letchworth PROPOSED SITE PLAN	SCALE 1:150 @ A1	DRAWN APC	CHECKED APC
	DATE Oct 24	STATUS BUILDING REGS	
	DRAWING No. 23130-EX103	REVISION 01	