




RIGHT ELEVATION

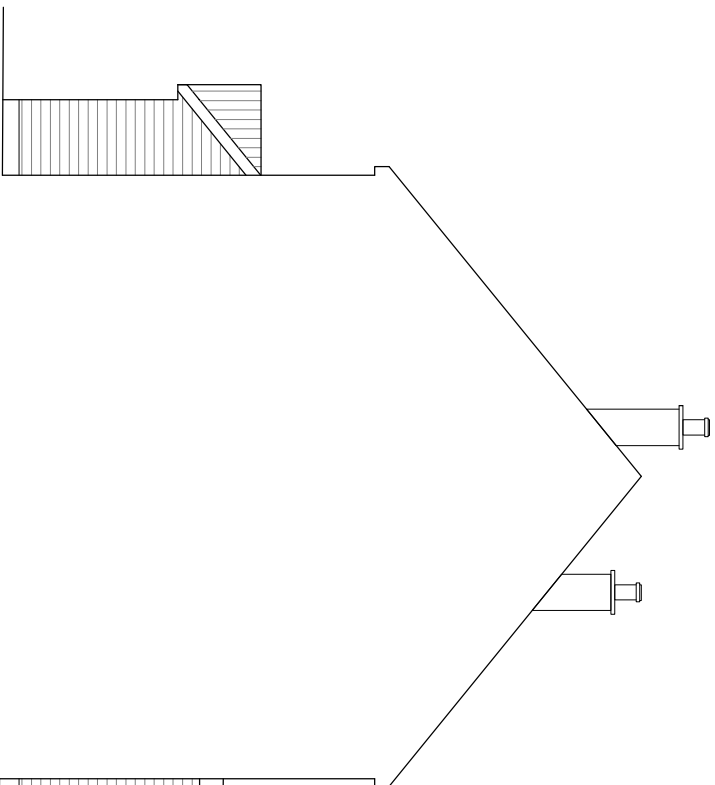


LEFT ELEVATION

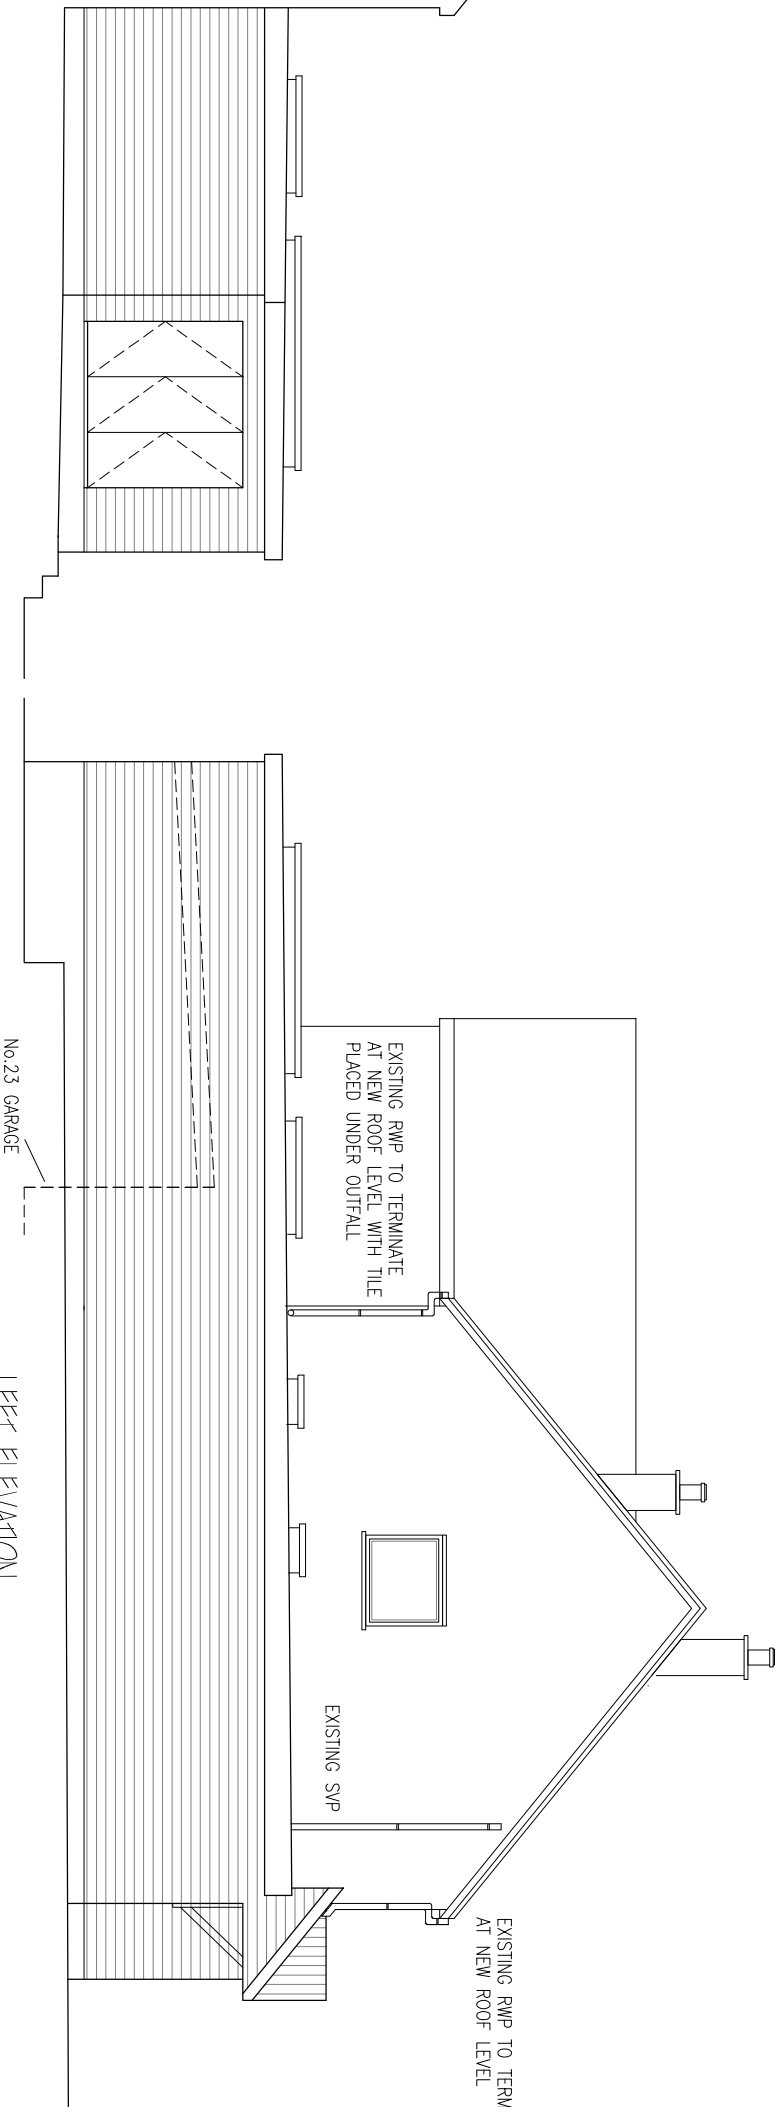

FRONT ELEVATION

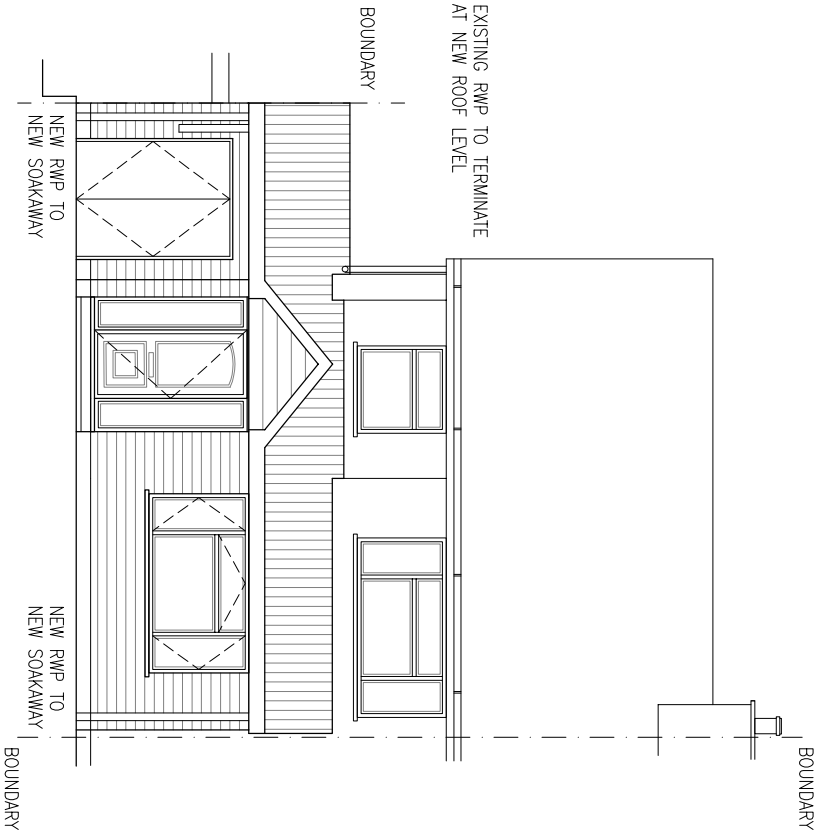

REAR ELEVATION

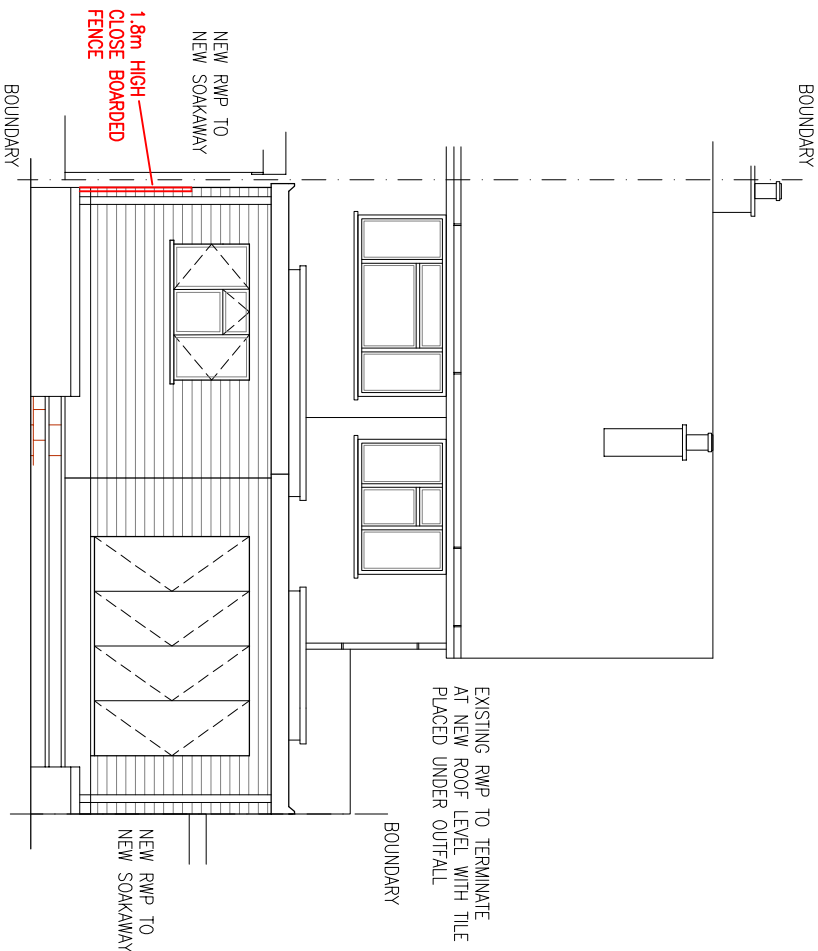

Scale Bar

IMPROVE.IT DESIGN LTD
9 BROADSTONE, DARTMOUTH, DEVON. TQ6 9NR.
Tel: 07850 243045
Email: improveitdesignltd@gmail.com

A CLOSE BOARDED FENCE ADDED 06/NOV/24
CLIENT: MR L. PERRICONE,
25 HARKNESS WAY,
HITCHIN, HERTS. SG4 0QJ.

PROPOSED
SINGLE STOREY FRONT SIDE &
REAR EXTENSIONS (PROPOSED)

SCALE: 1:100 (A3) DRG No. 12324/05 **A**