


NOTES

- 1. BRICKWORK TO MATCH EXISTING
- 2. TILES TO MATCH EXISTING AND NEW FLAT ROOF
- 3. WINDOWS AND DOORS TO MATCH EXISTING
- 4. FOR MATERIALS AND NOTES SEE SEPERATE SPECIFICATION SHEETS
- 5. ALL DIMENSIONS TO BE CHECKED ON SITE PRIOR TO CONSTRUCTION

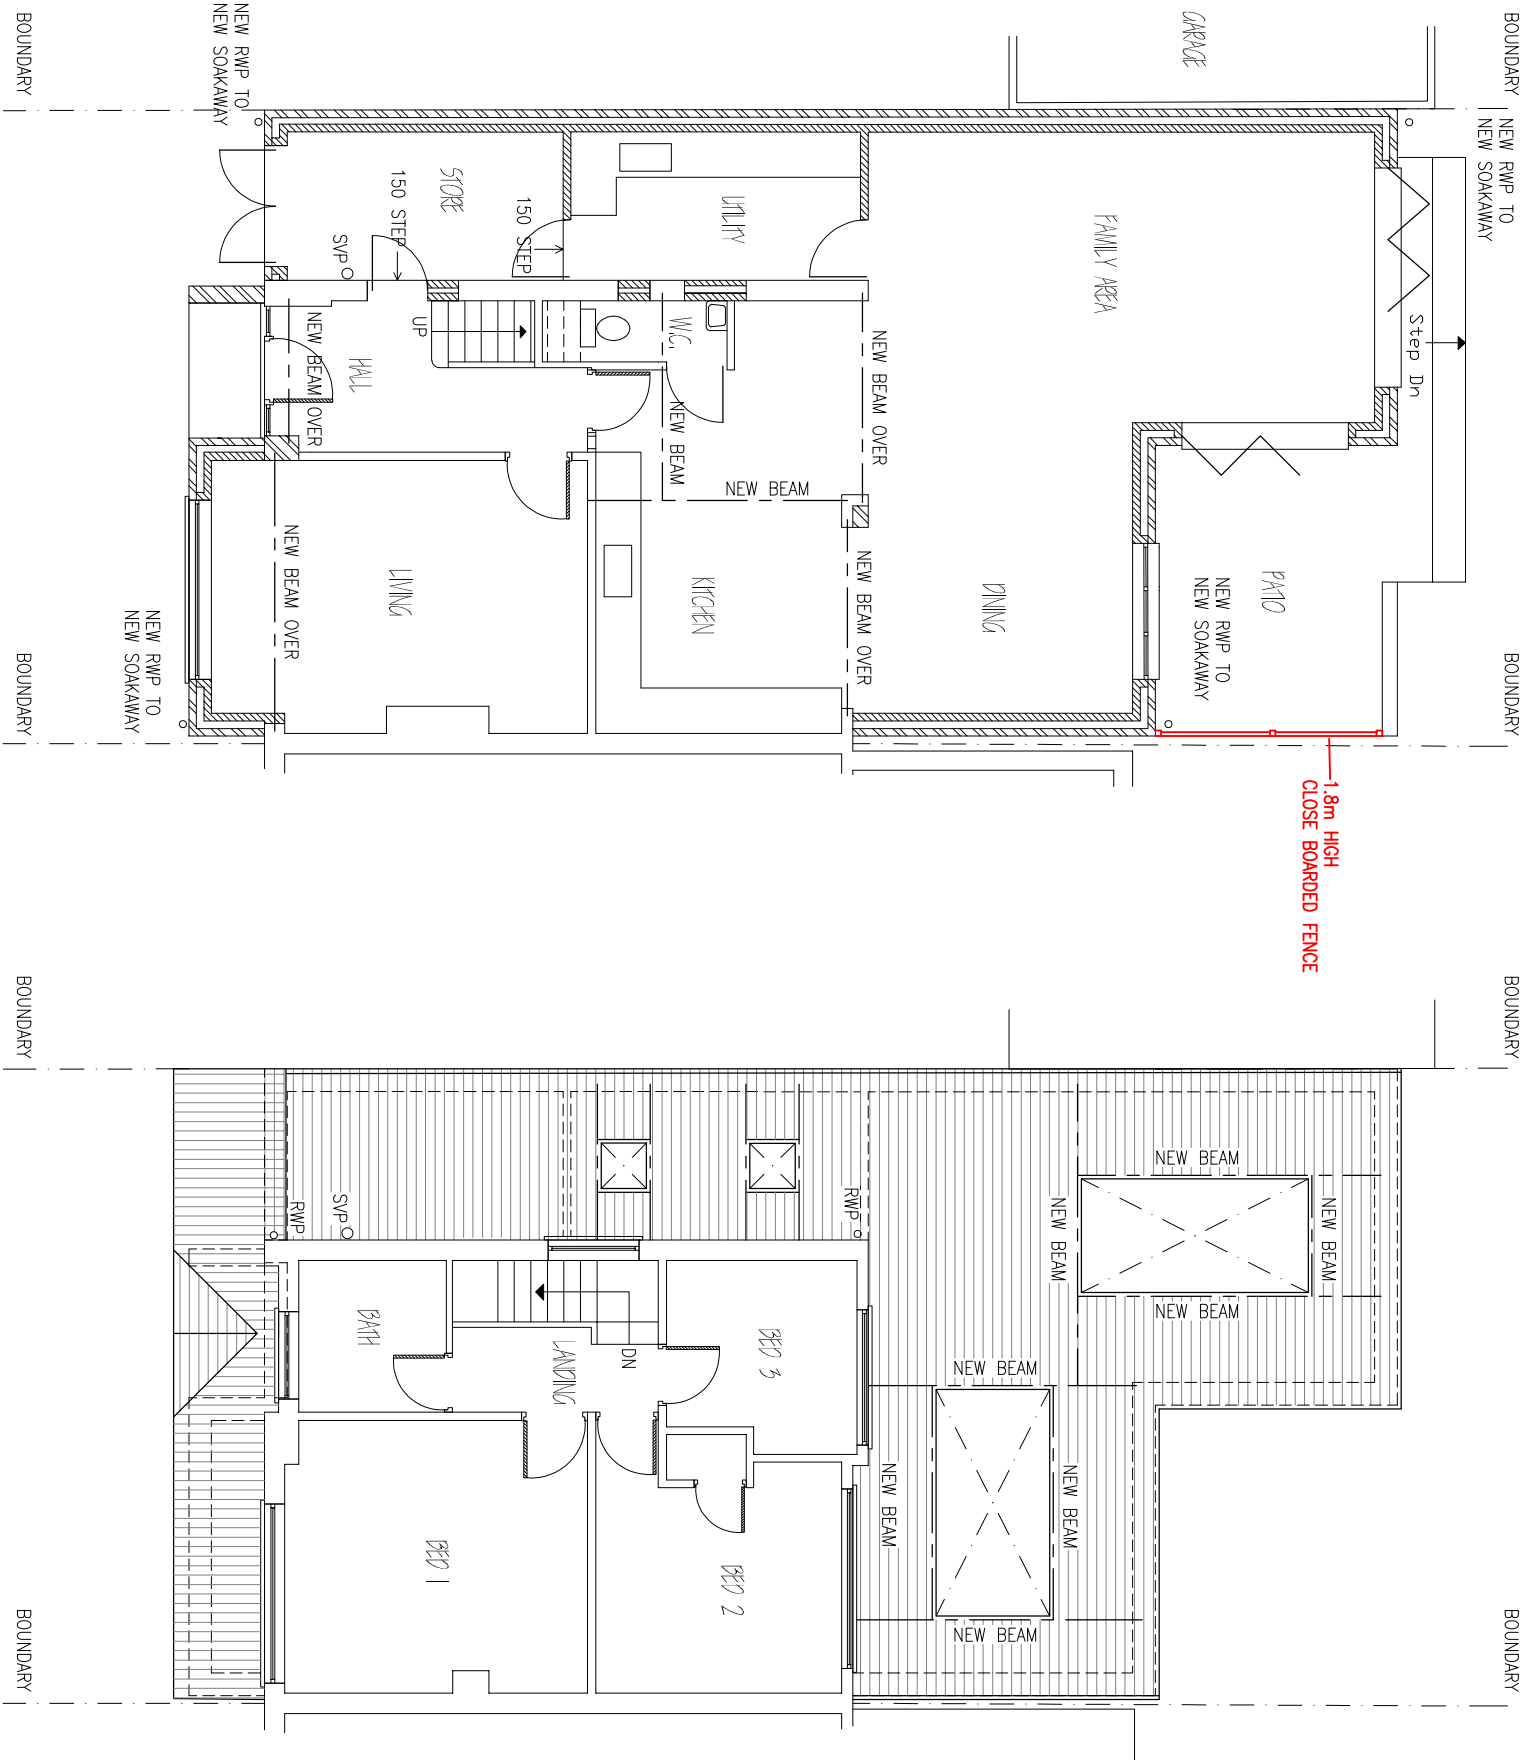

GROUND FLOOR PLAN

FIRST FLOOR PLAN

NEW FOUL DRAINS TO BE CONNECTED TO EXISTING DRAINAGE POSITIONS AND INVERTS TO BE DETERMINED ON SITE PRIOR TO STARTING WORK



Scale Bar

IMPROVE.IT DESIGN LTD

9 BROADSTONE, DARTMOUTH, DEVON. TQ6 9NR.

Tel: 07850 243045

Email: improvedesignltd@gmail.com

CLIENT: MR L. PERRICONE,
25 HARKNESS WAY,
HITCHIN, HERTS. SG4 0QJ.

PROPOSED
SINGLE STOREY FRONT SIDE &
REAR EXTENSIONS (PROPOSED)

SCALE: 1:100 (A3)

DWG No. 12324/03

A

CLOSE BOARDED FENCE ADDED

06/NOV/24

A