



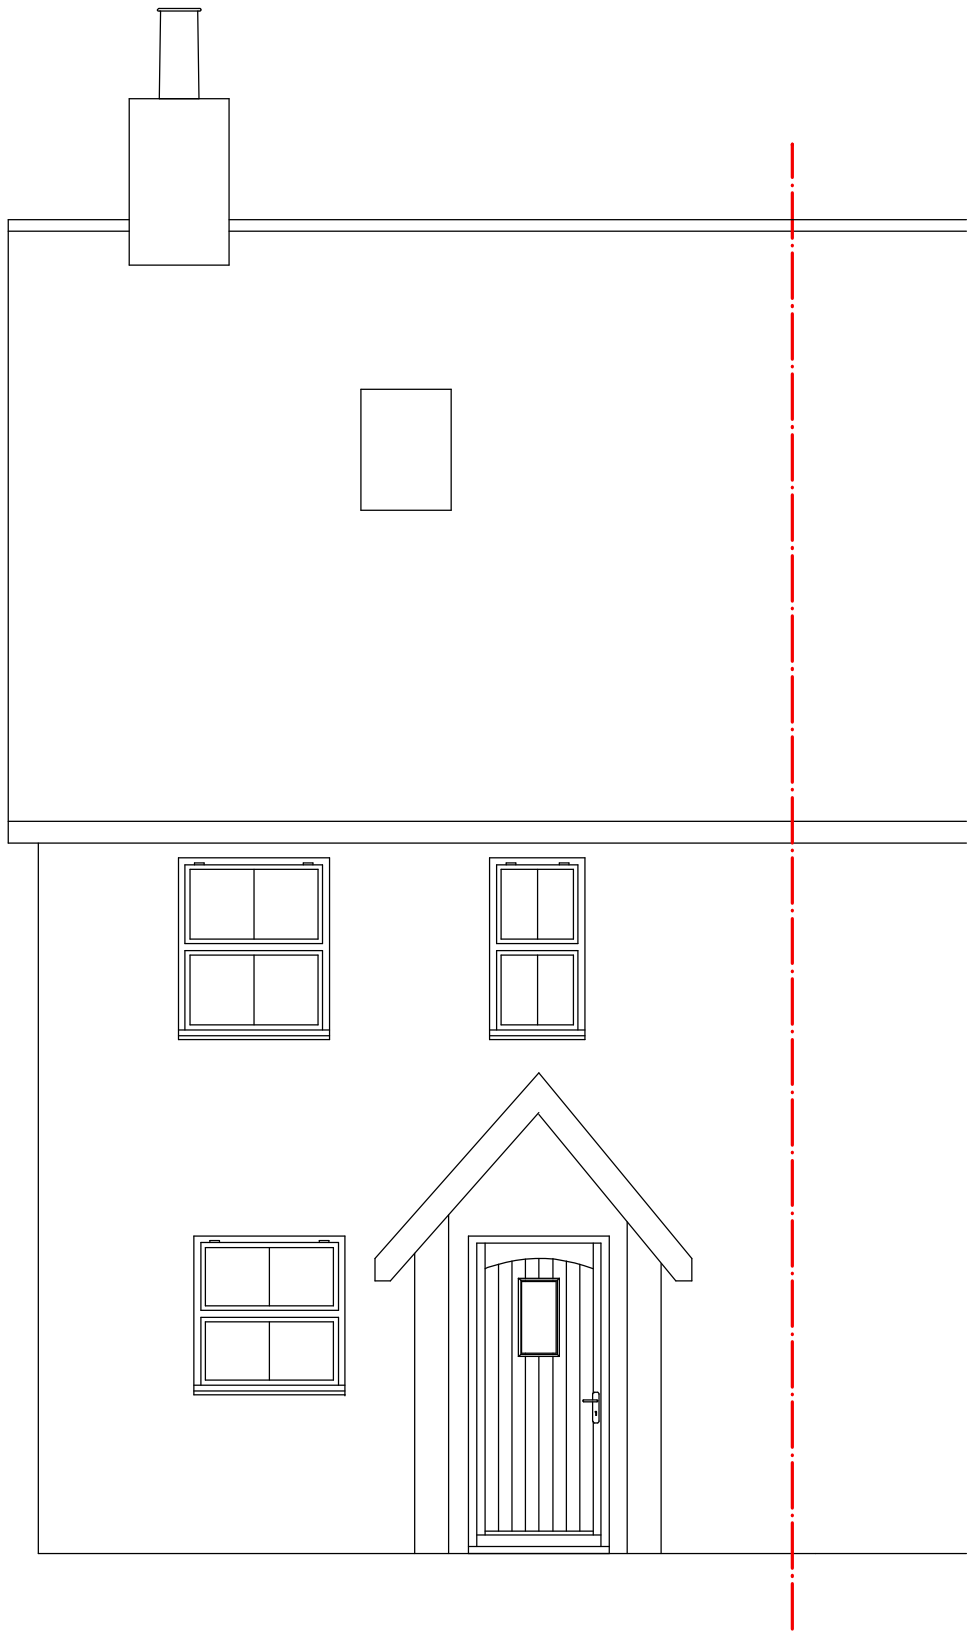

Existing Front Elevation



Existing Rear Elevation

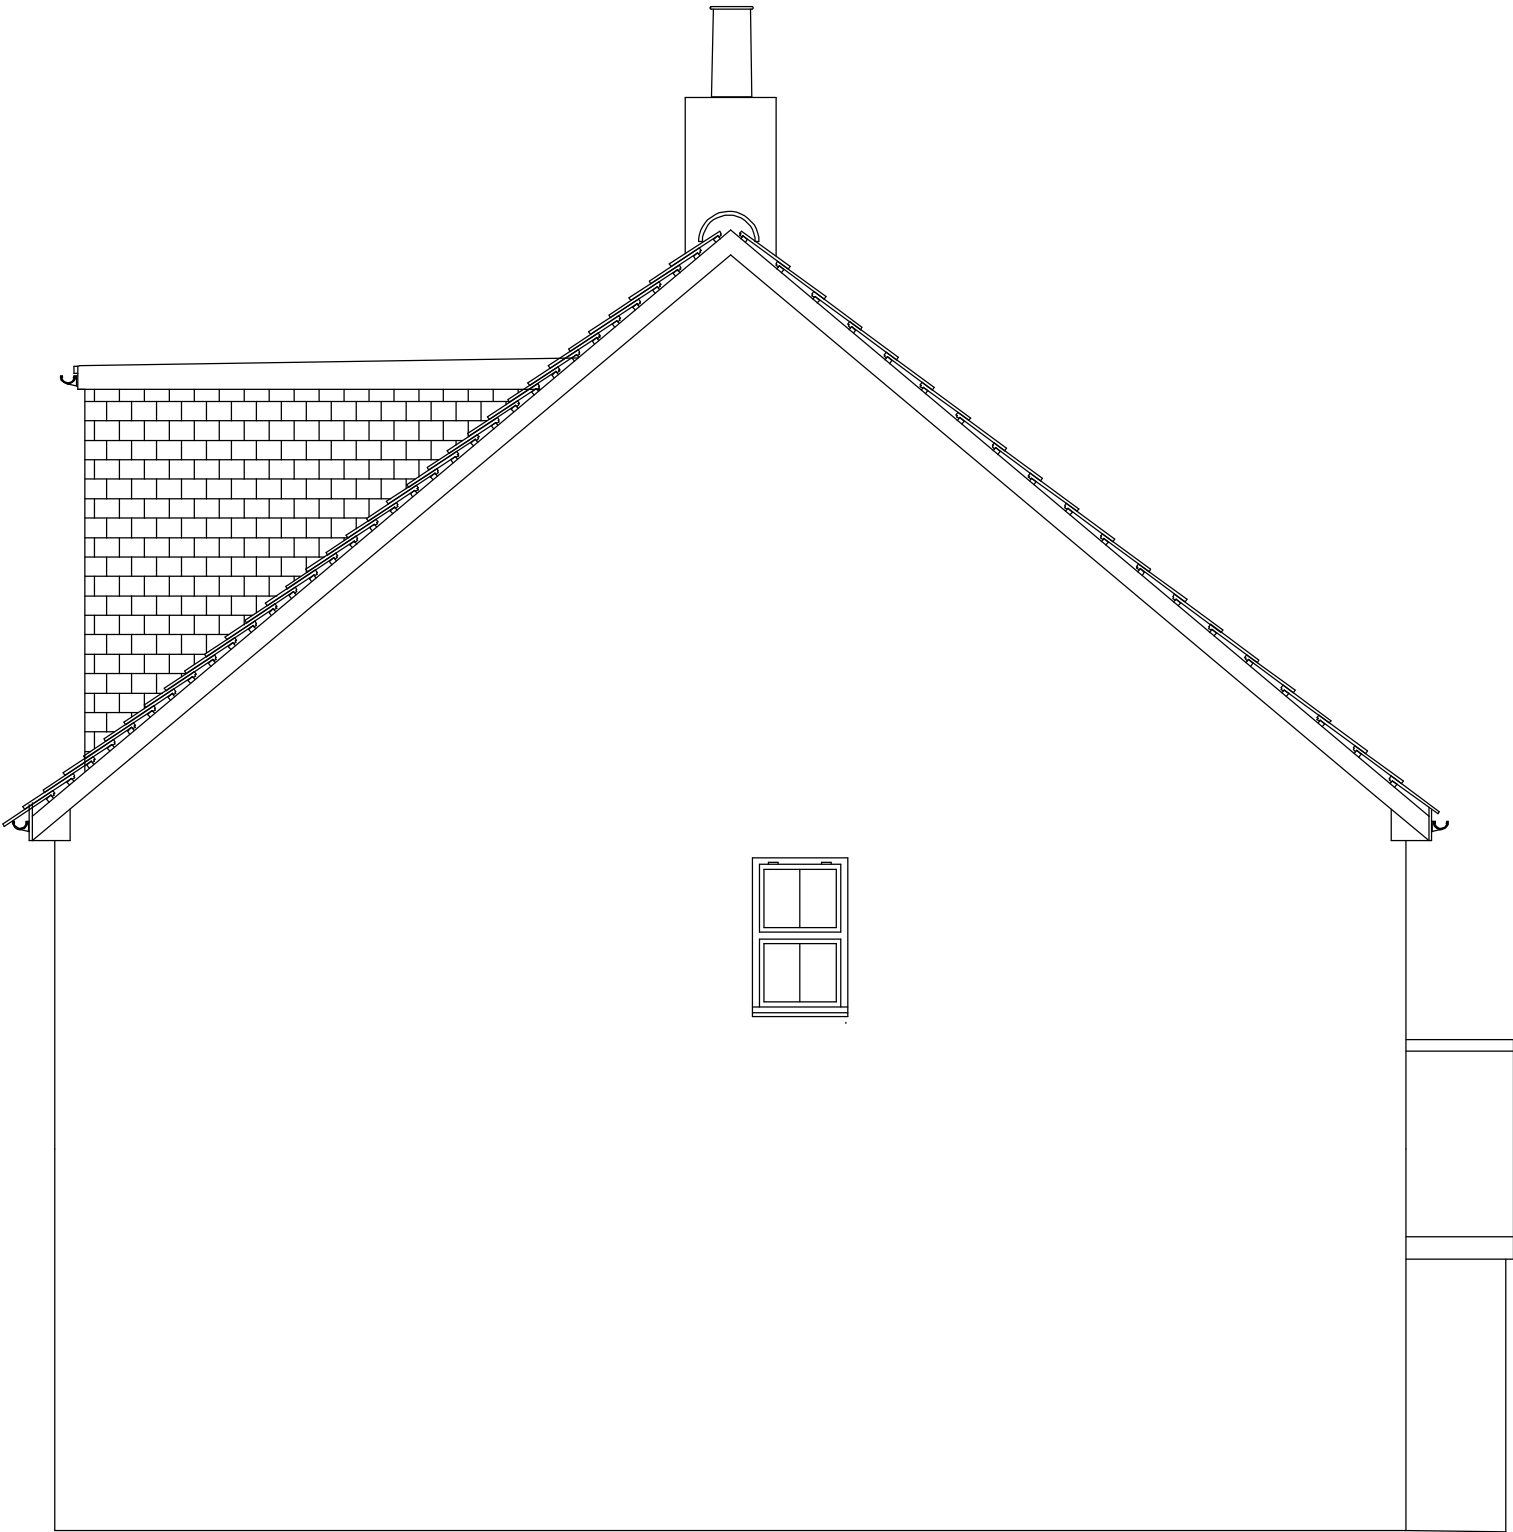


Existing Side Elevation



Proposed Rear Elevation



Proposed Side Elevation

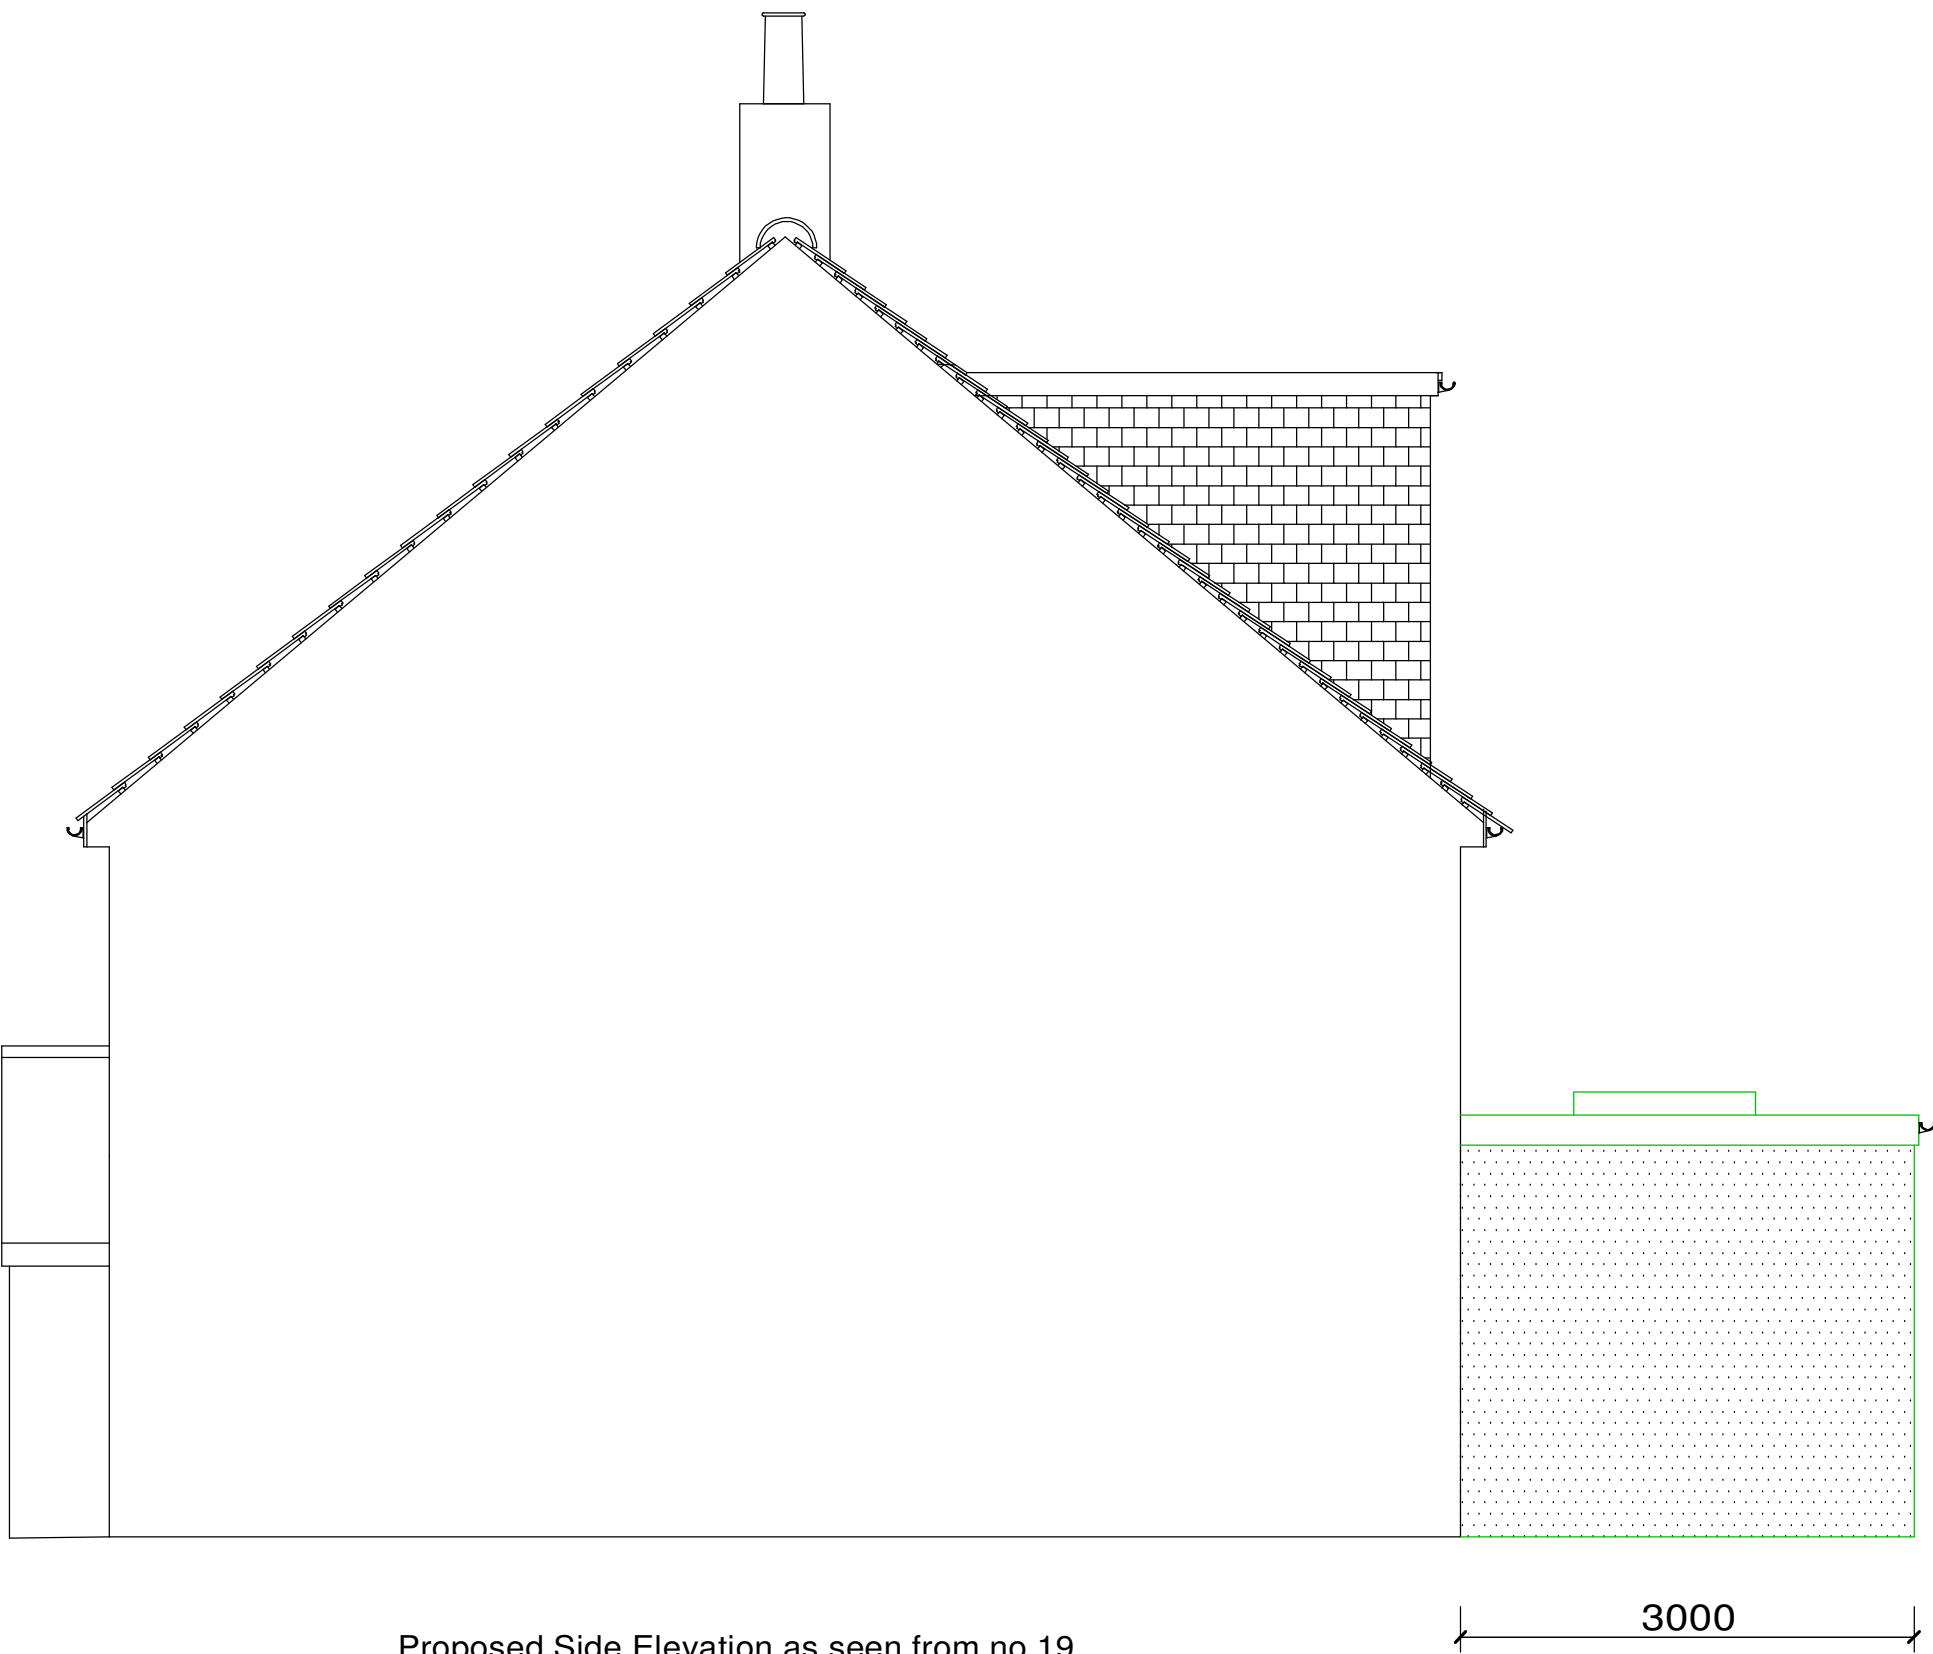

Proposed Side Elevation as seen from no.19

Client
- Mr O Moorhouse

Job Title
- Proposed Single Storey Rear Extension
at
17 Chime Dell
Whitwell
Hertfordshire
SG4 8HX

Drawing Title
- Existing and Proposed Elevations

Scale 1 : 50

DateSeptember 2024

Drawn by
- R Blackman

Drg No.
- 24 - 173 - 2

Rev.
-