


DO NOT SCALE UNLESS SCALE BAR READS TRUE  
DIMENSIONS TO BE CONFIRMED ON SITE PRIOR TO CONSTRUCTION  
REPORT DISCREPANCIES TO VERSION3 IMMEDIATELY  
COPYRIGHT OF THIS DRAWING RESERVED BY VERSION3

REVISIONS:  
Rev A: Planning

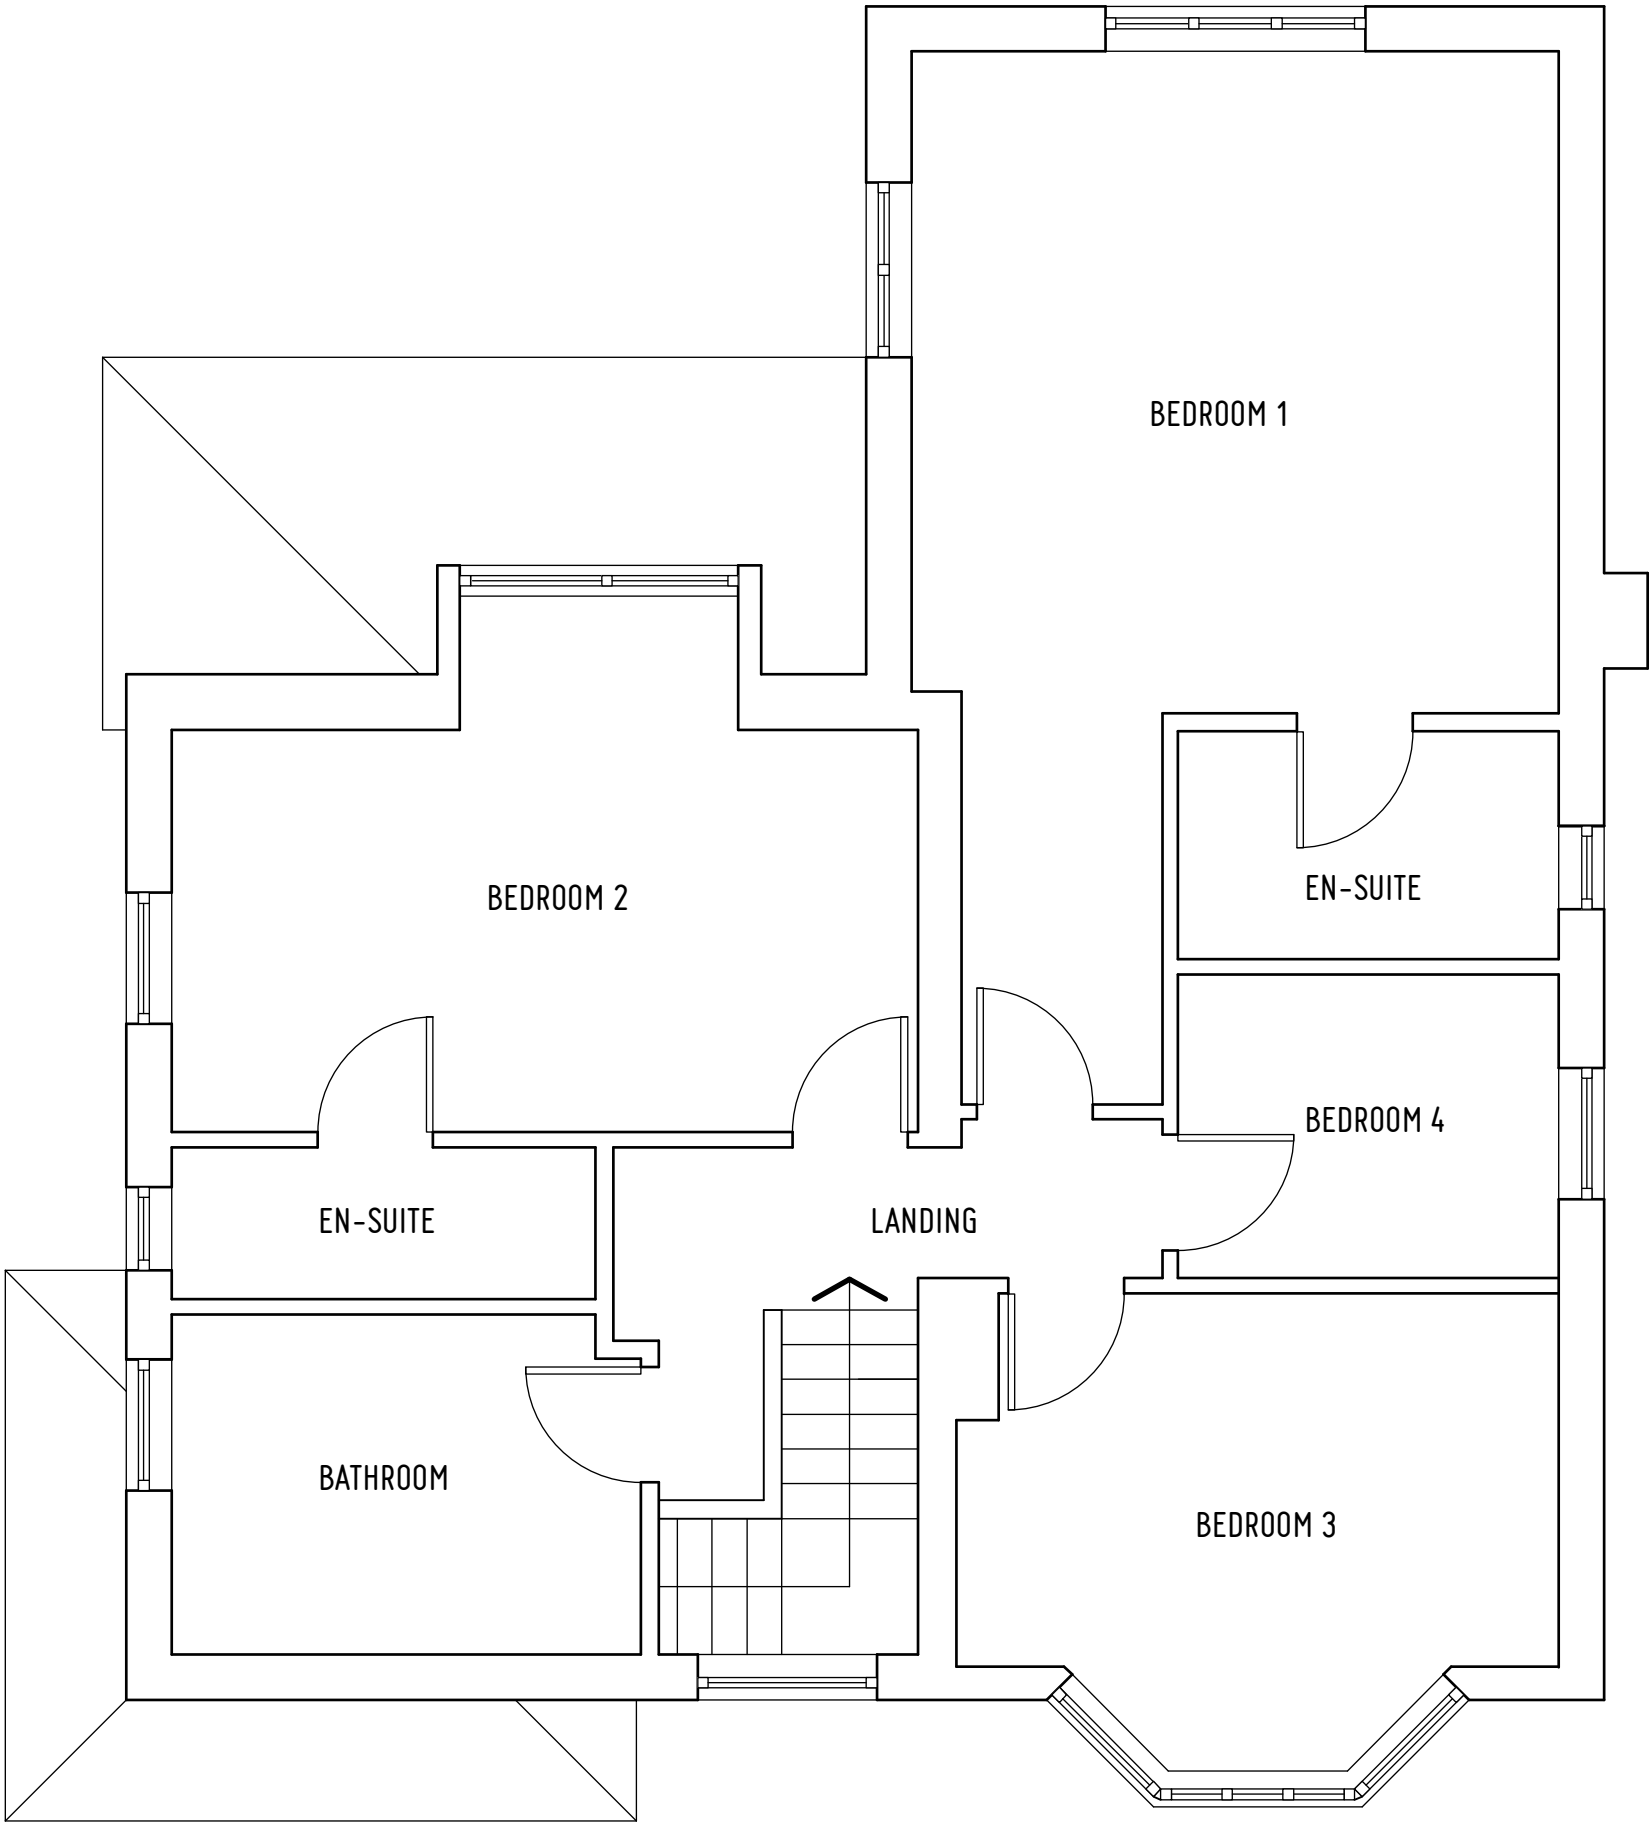

|                                                         |               |
|---------------------------------------------------------|---------------|
| PROJECT:<br>35 High Street<br>Pirton<br>SA5 3PS         |               |
| DRAWING TITLE:<br>House First Floor plan<br>As Existing |               |
| JOB NO: V041                                            |               |
| DWG NO: 101                                             | REV: A        |
| SCALE: 1:50 @ A3                                        | DATE: Mar '25 |
| STATUS: <b>PLANNING</b>                                 |               |

**Version3**

160C HOPPERS ROAD - LONDON - N213LA  
T: +44 (780) 137 1114 E: INFO@VRSN3.COM

