


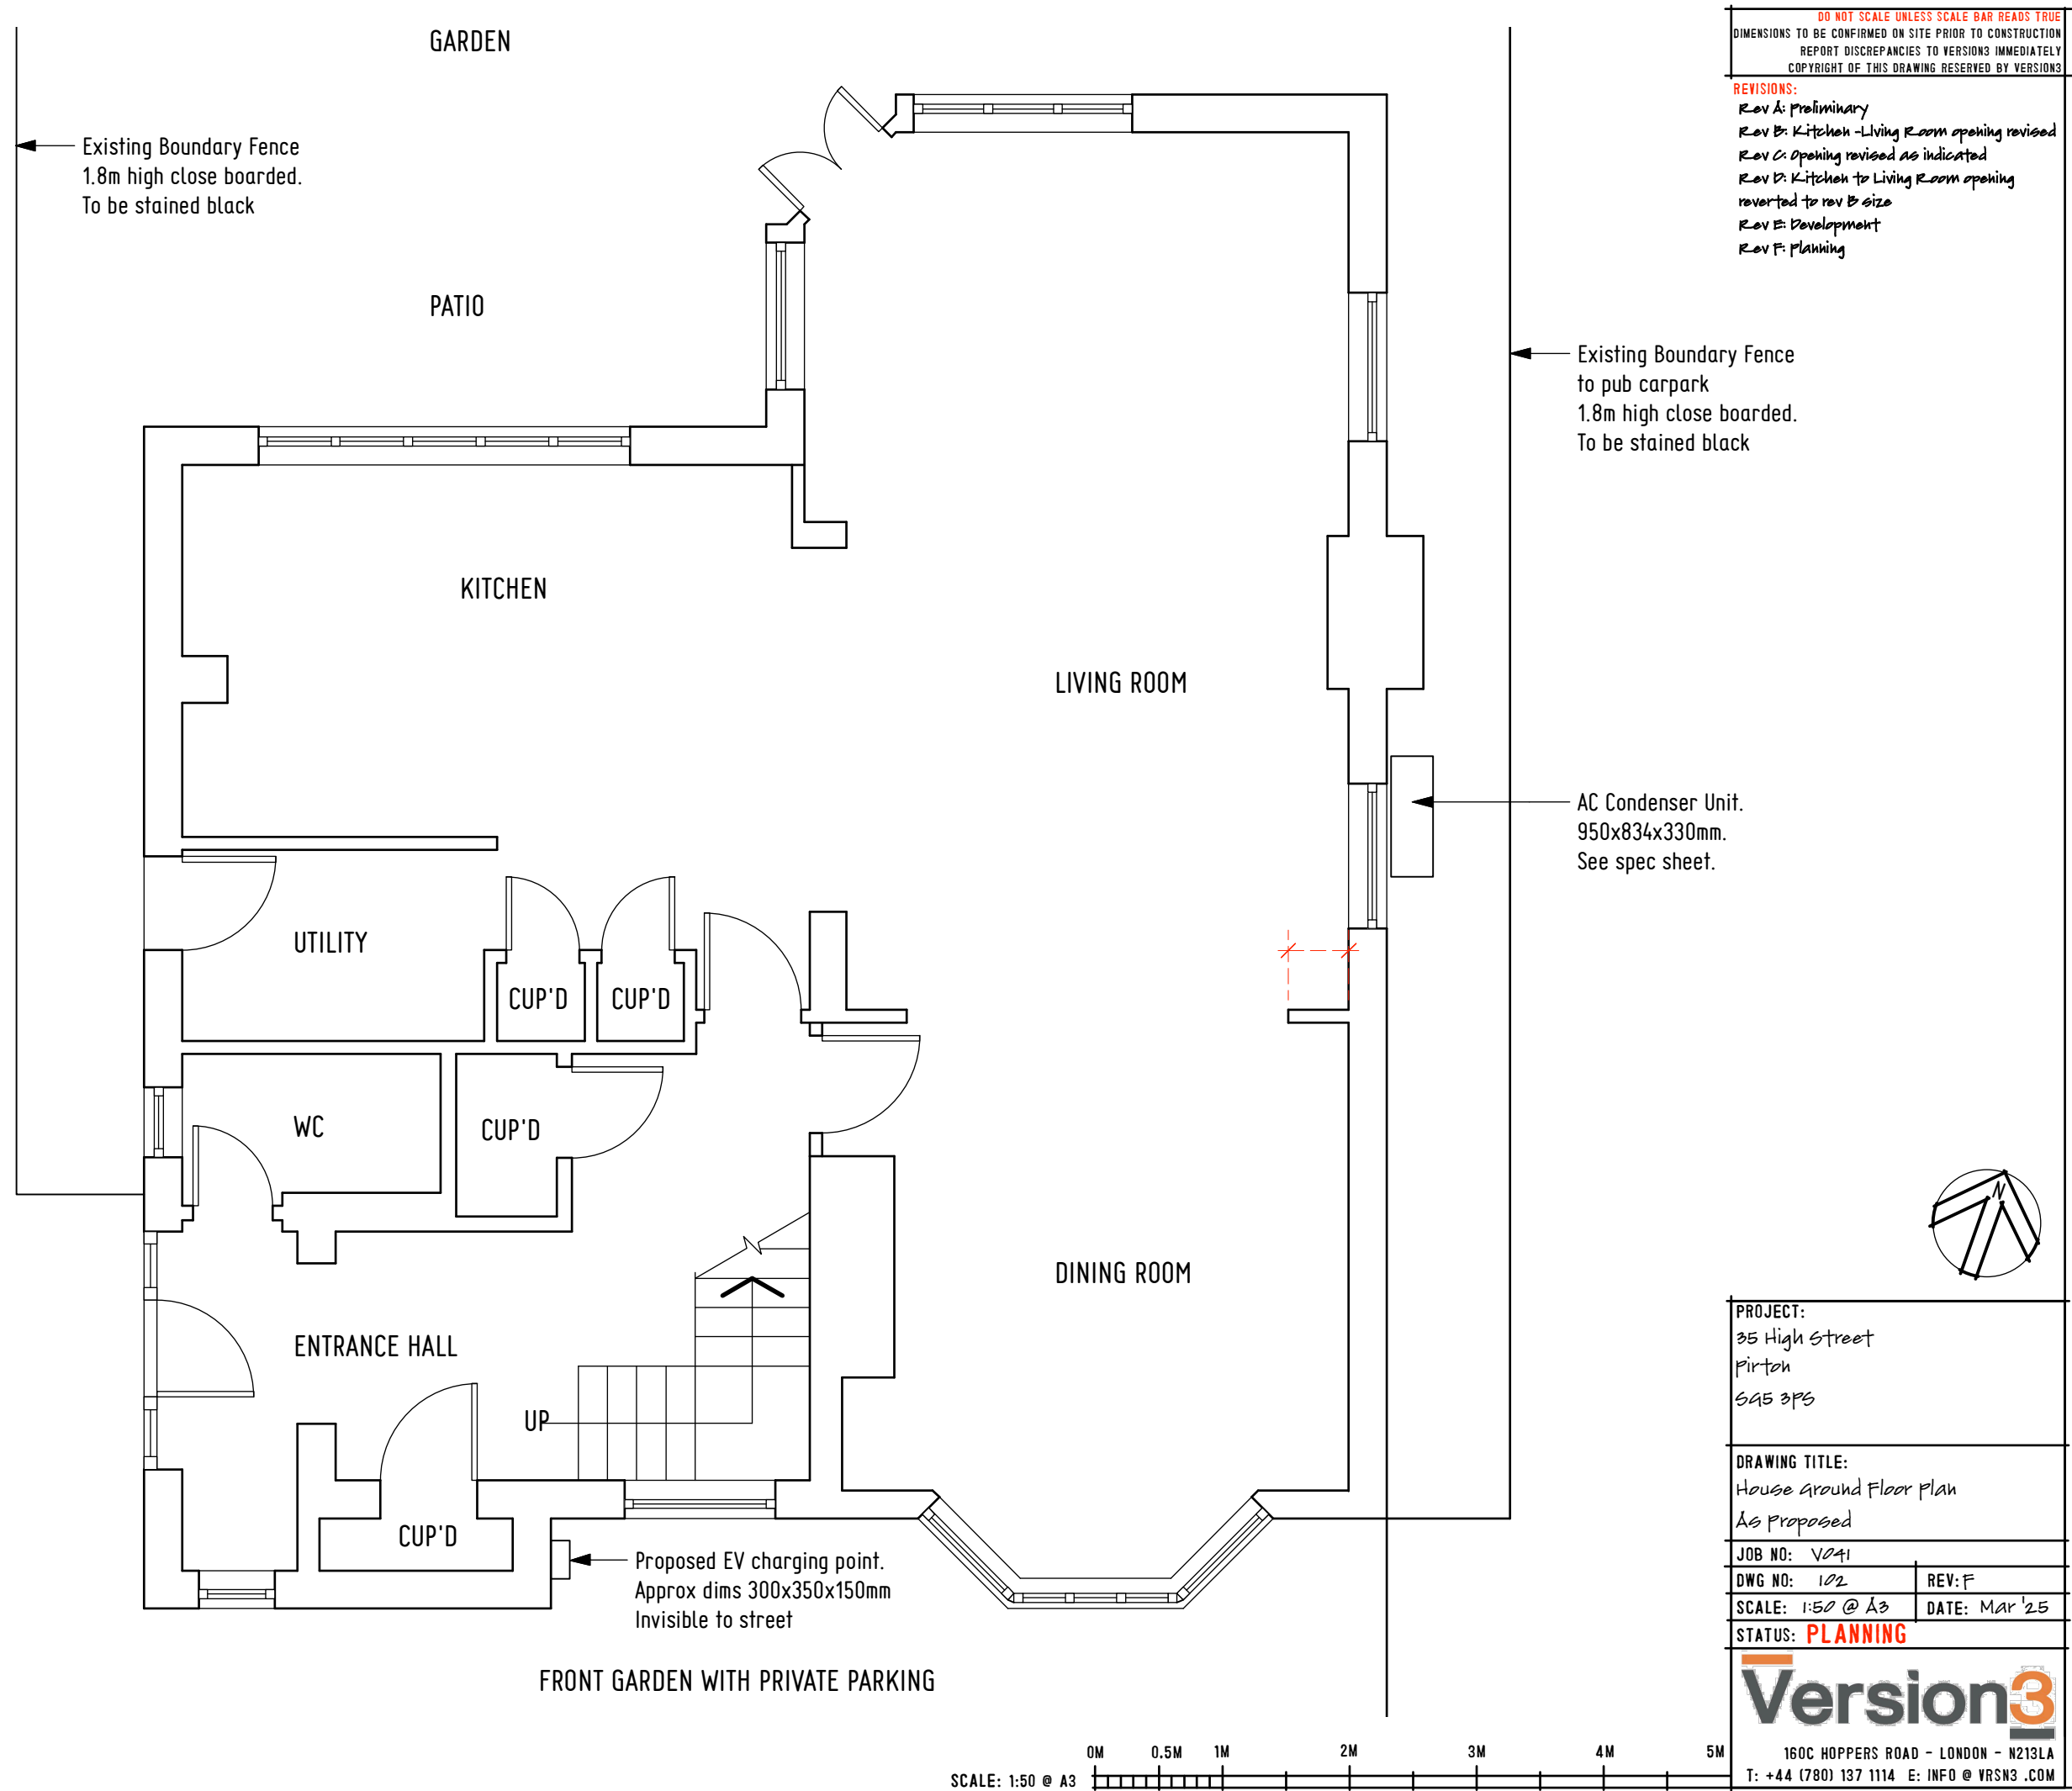

DO NOT SCALE UNLESS SCALE BAR READS TRUE
DIMENSIONS TO BE CONFIRMED ON SITE PRIOR TO CONSTRUCTION
REPORT DISCREPANCIES TO VERSION3 IMMEDIATELY
COPYRIGHT OF THIS DRAWING RESERVED BY VERSION3

- REVISIONS:
- Rev A: Preliminary
 - Rev B: Kitchen -Living Room opening revised
 - Rev C: Opening revised as indicated
 - Rev D: Kitchen to Living Room opening reverted to rev B size
 - Rev E: Development
 - Rev F: Planning

PROJECT: 35 High Street Pirton SA5 3PS	
DRAWING TITLE: House Ground Floor plan As Proposed	
JOB NO: V041	
DWG NO: 102	REV: F
SCALE: 1:50 @ A3	DATE: Mar '25
STATUS: PLANNING	