



DO NOT SCALE UNLESS SCALE BAR READS TRUE
DIMENSIONS TO BE CONFIRMED ON SITE PRIOR TO CONSTRUCTION
REPORT DISCREPANCIES TO VERSION3 IMMEDIATELY
COPYRIGHT OF THIS DRAWING RESERVED BY VERSION3

REVISIONS:
Rev A: Preliminary
Rev B: Development
Rev C: Development
Rev D: Planning

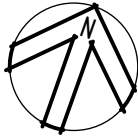

PROJECT: 35 High Street Pirton SA5 3PS	
DRAWING TITLE: House First Floor plan As Proposed	
JOB NO: V041	
DWG NO: 103	REV: D
SCALE: 1:50 @ A3	DATE: Mar '25
STATUS: PLANNING	

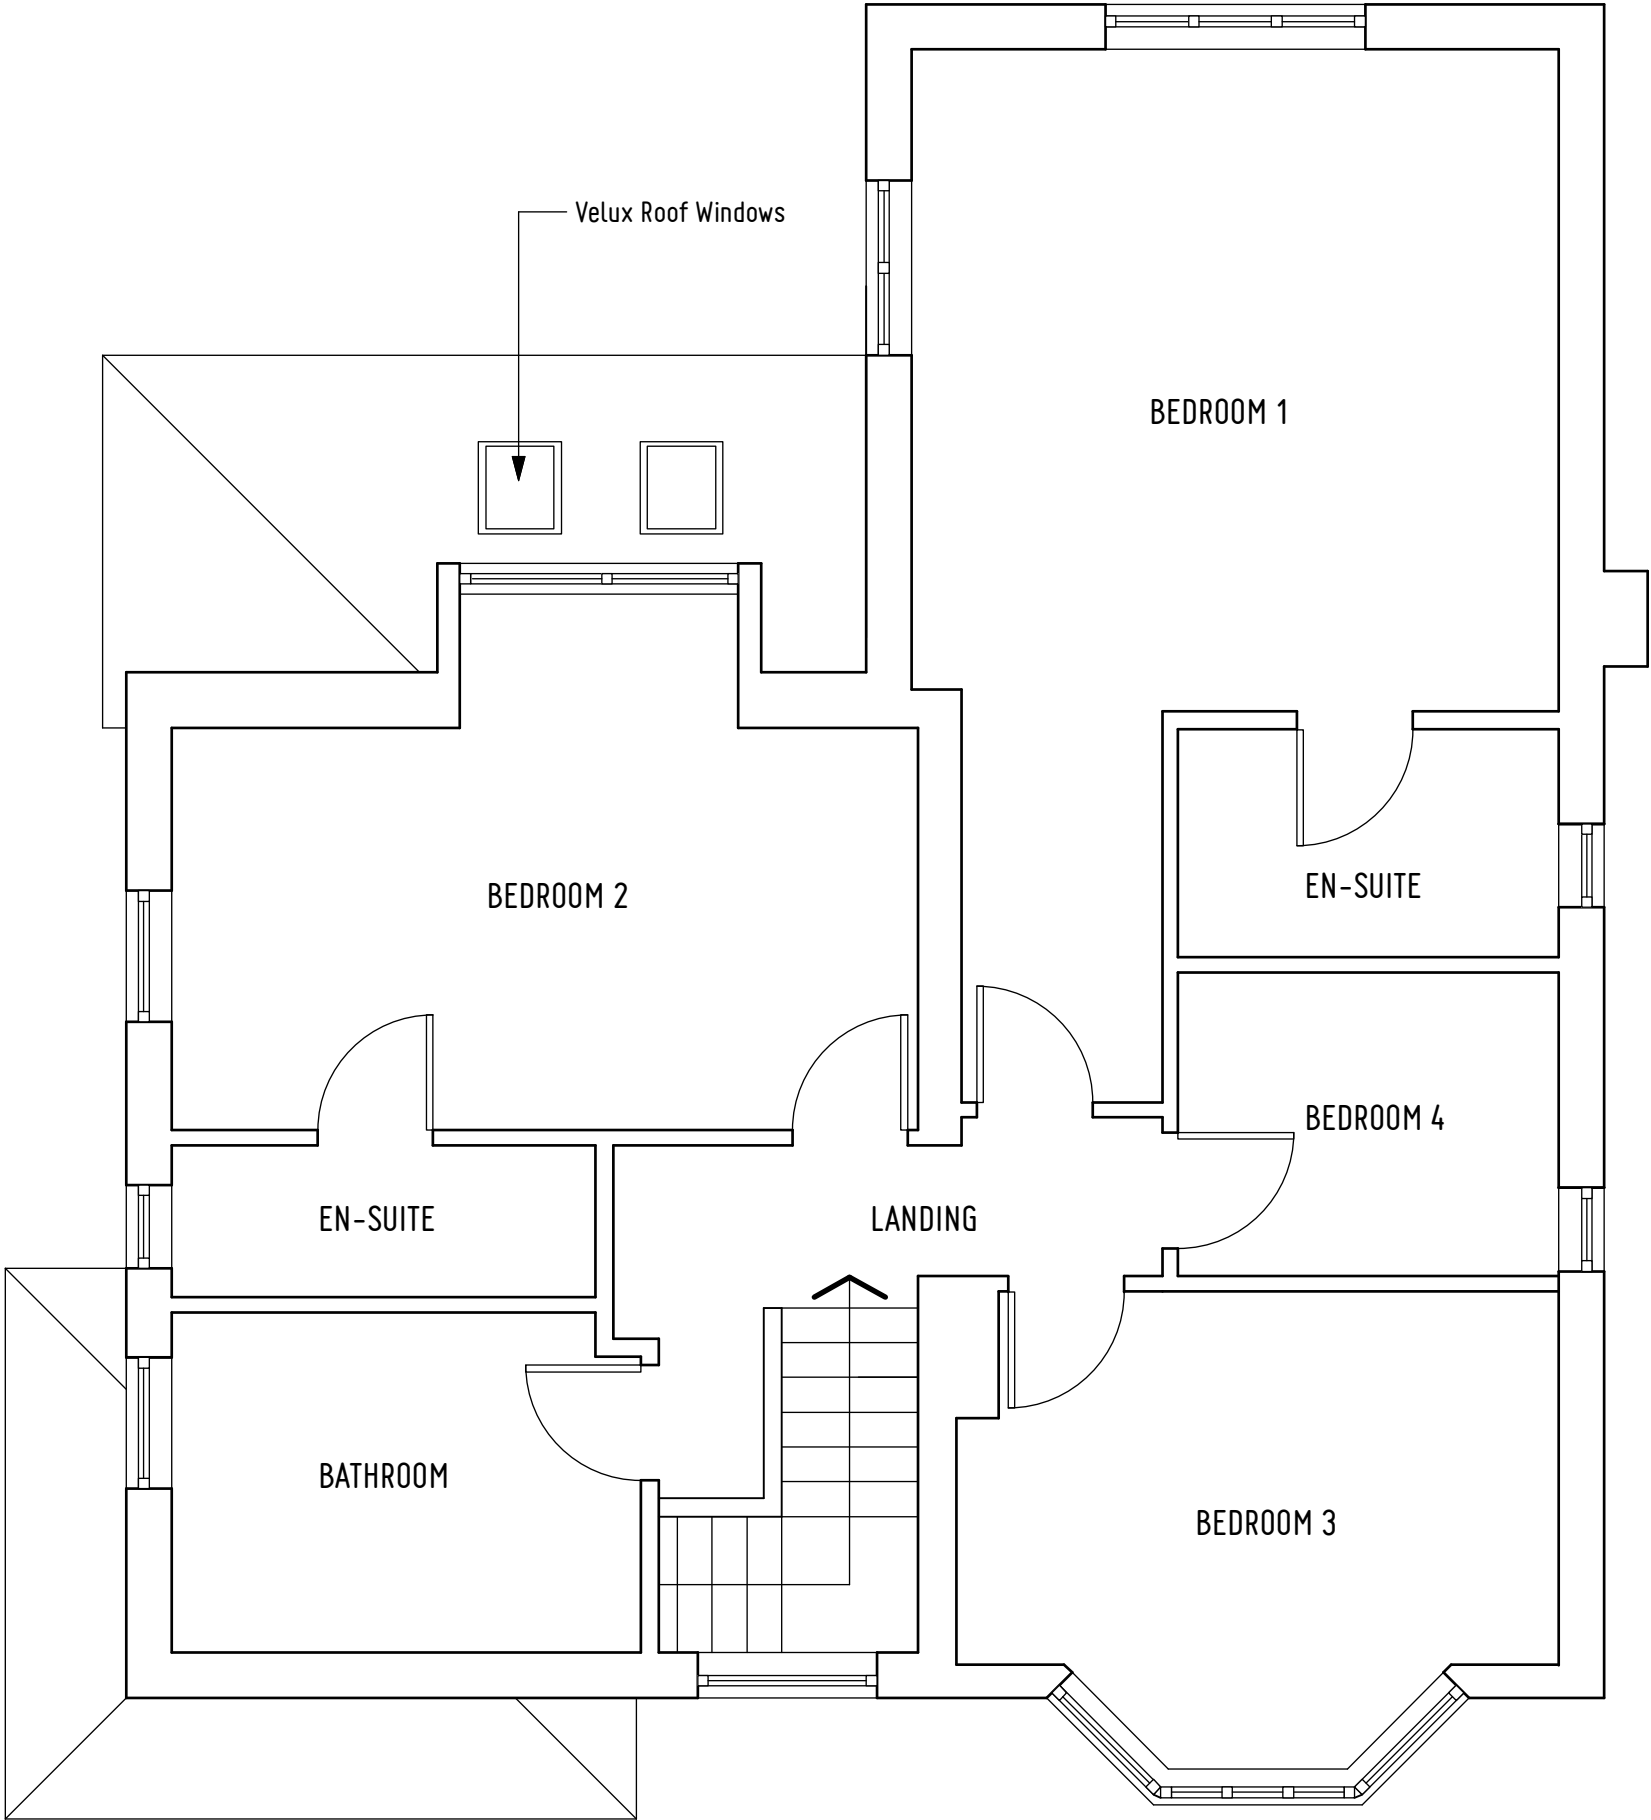

160C HOPPERS ROAD - LONDON - N213LA
T: +44 (780) 137 1114 E: INFO@VRSN3.COM

