

REVISIONS:
Rev A: Planning



West Elevation

Green painted
kitchen door


Natural wood finish
front door



South Elevation

All windows are currently
painted white

All elevations are currently
rendered and painted
magnolia/yellow-cream unless
noted otherwise

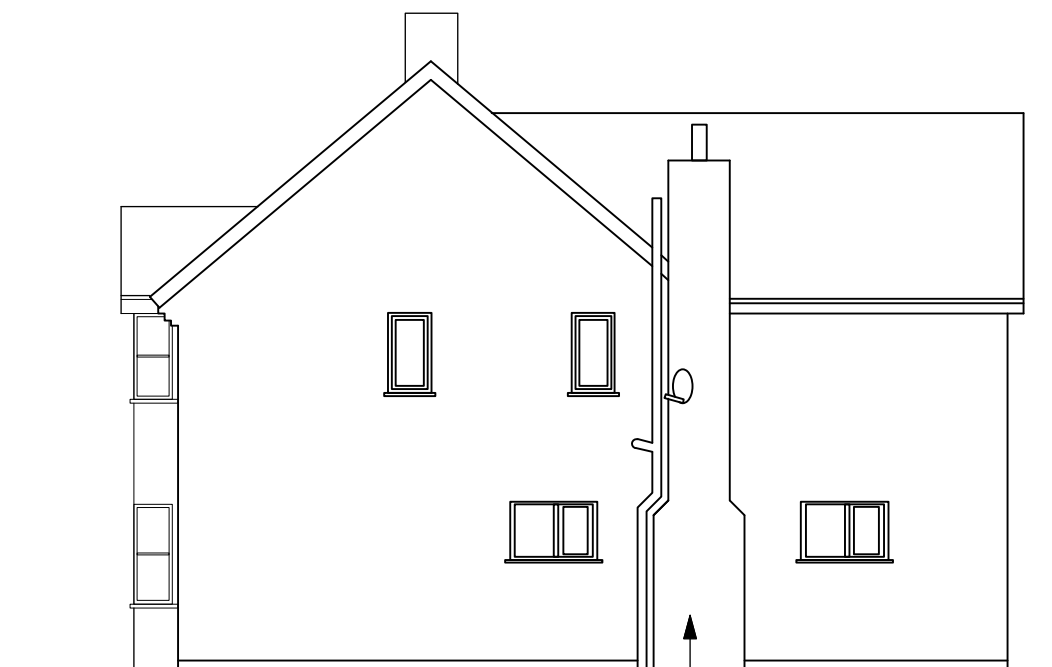

East Elevation

Red Brick Chimney



North Elevation

Lead clad dormer

PROJECT: 35 High Street Pirton SA5 3PS	
DRAWING TITLE: House Elevations As Existing	
JOB NO: V041	
DWG NO: 104	REV: A
SCALE: 1:100 @ A3	DATE: Mar '25
STATUS: PLANNING	