


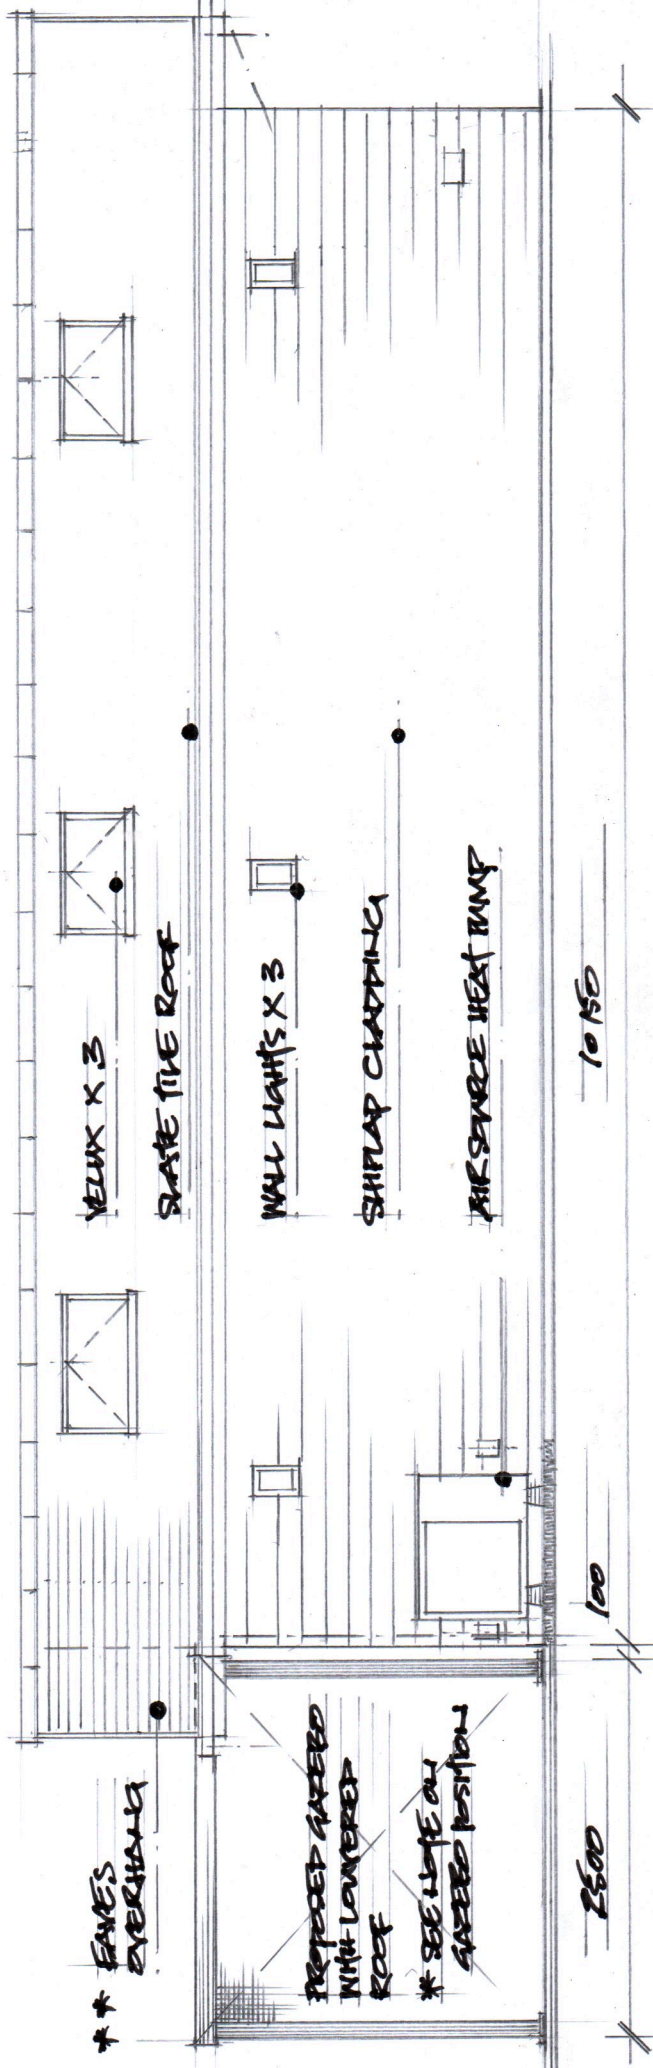

SIDE ELEVATION FROM EAST NEW SPANNING PROPOSED GAZEBO. DEMO. SCALE: 1:50

* THE PROPOSED GAZEBO IS LOCATED 100MM AWAY FROM THE EXISTING REAR ELEVATION & IS NOT ATTACHED TO THE EXISTING BUILDING.

* THE REAR ELEVATION EAVES OVERHANG IS 600MM DEEP THE PROPOSED GAZEBO PROJECTS 500MM UNDER THE EAVES OVERHANG.

DEM. NO. A--003 SCALE: 1:50



SCALE BAR

REF: 26/01925/FP1 -
3 WATERLOO LANE, HOLWELL, SG15 30T.
DRAWN: CUM DATE: 20/08/20