


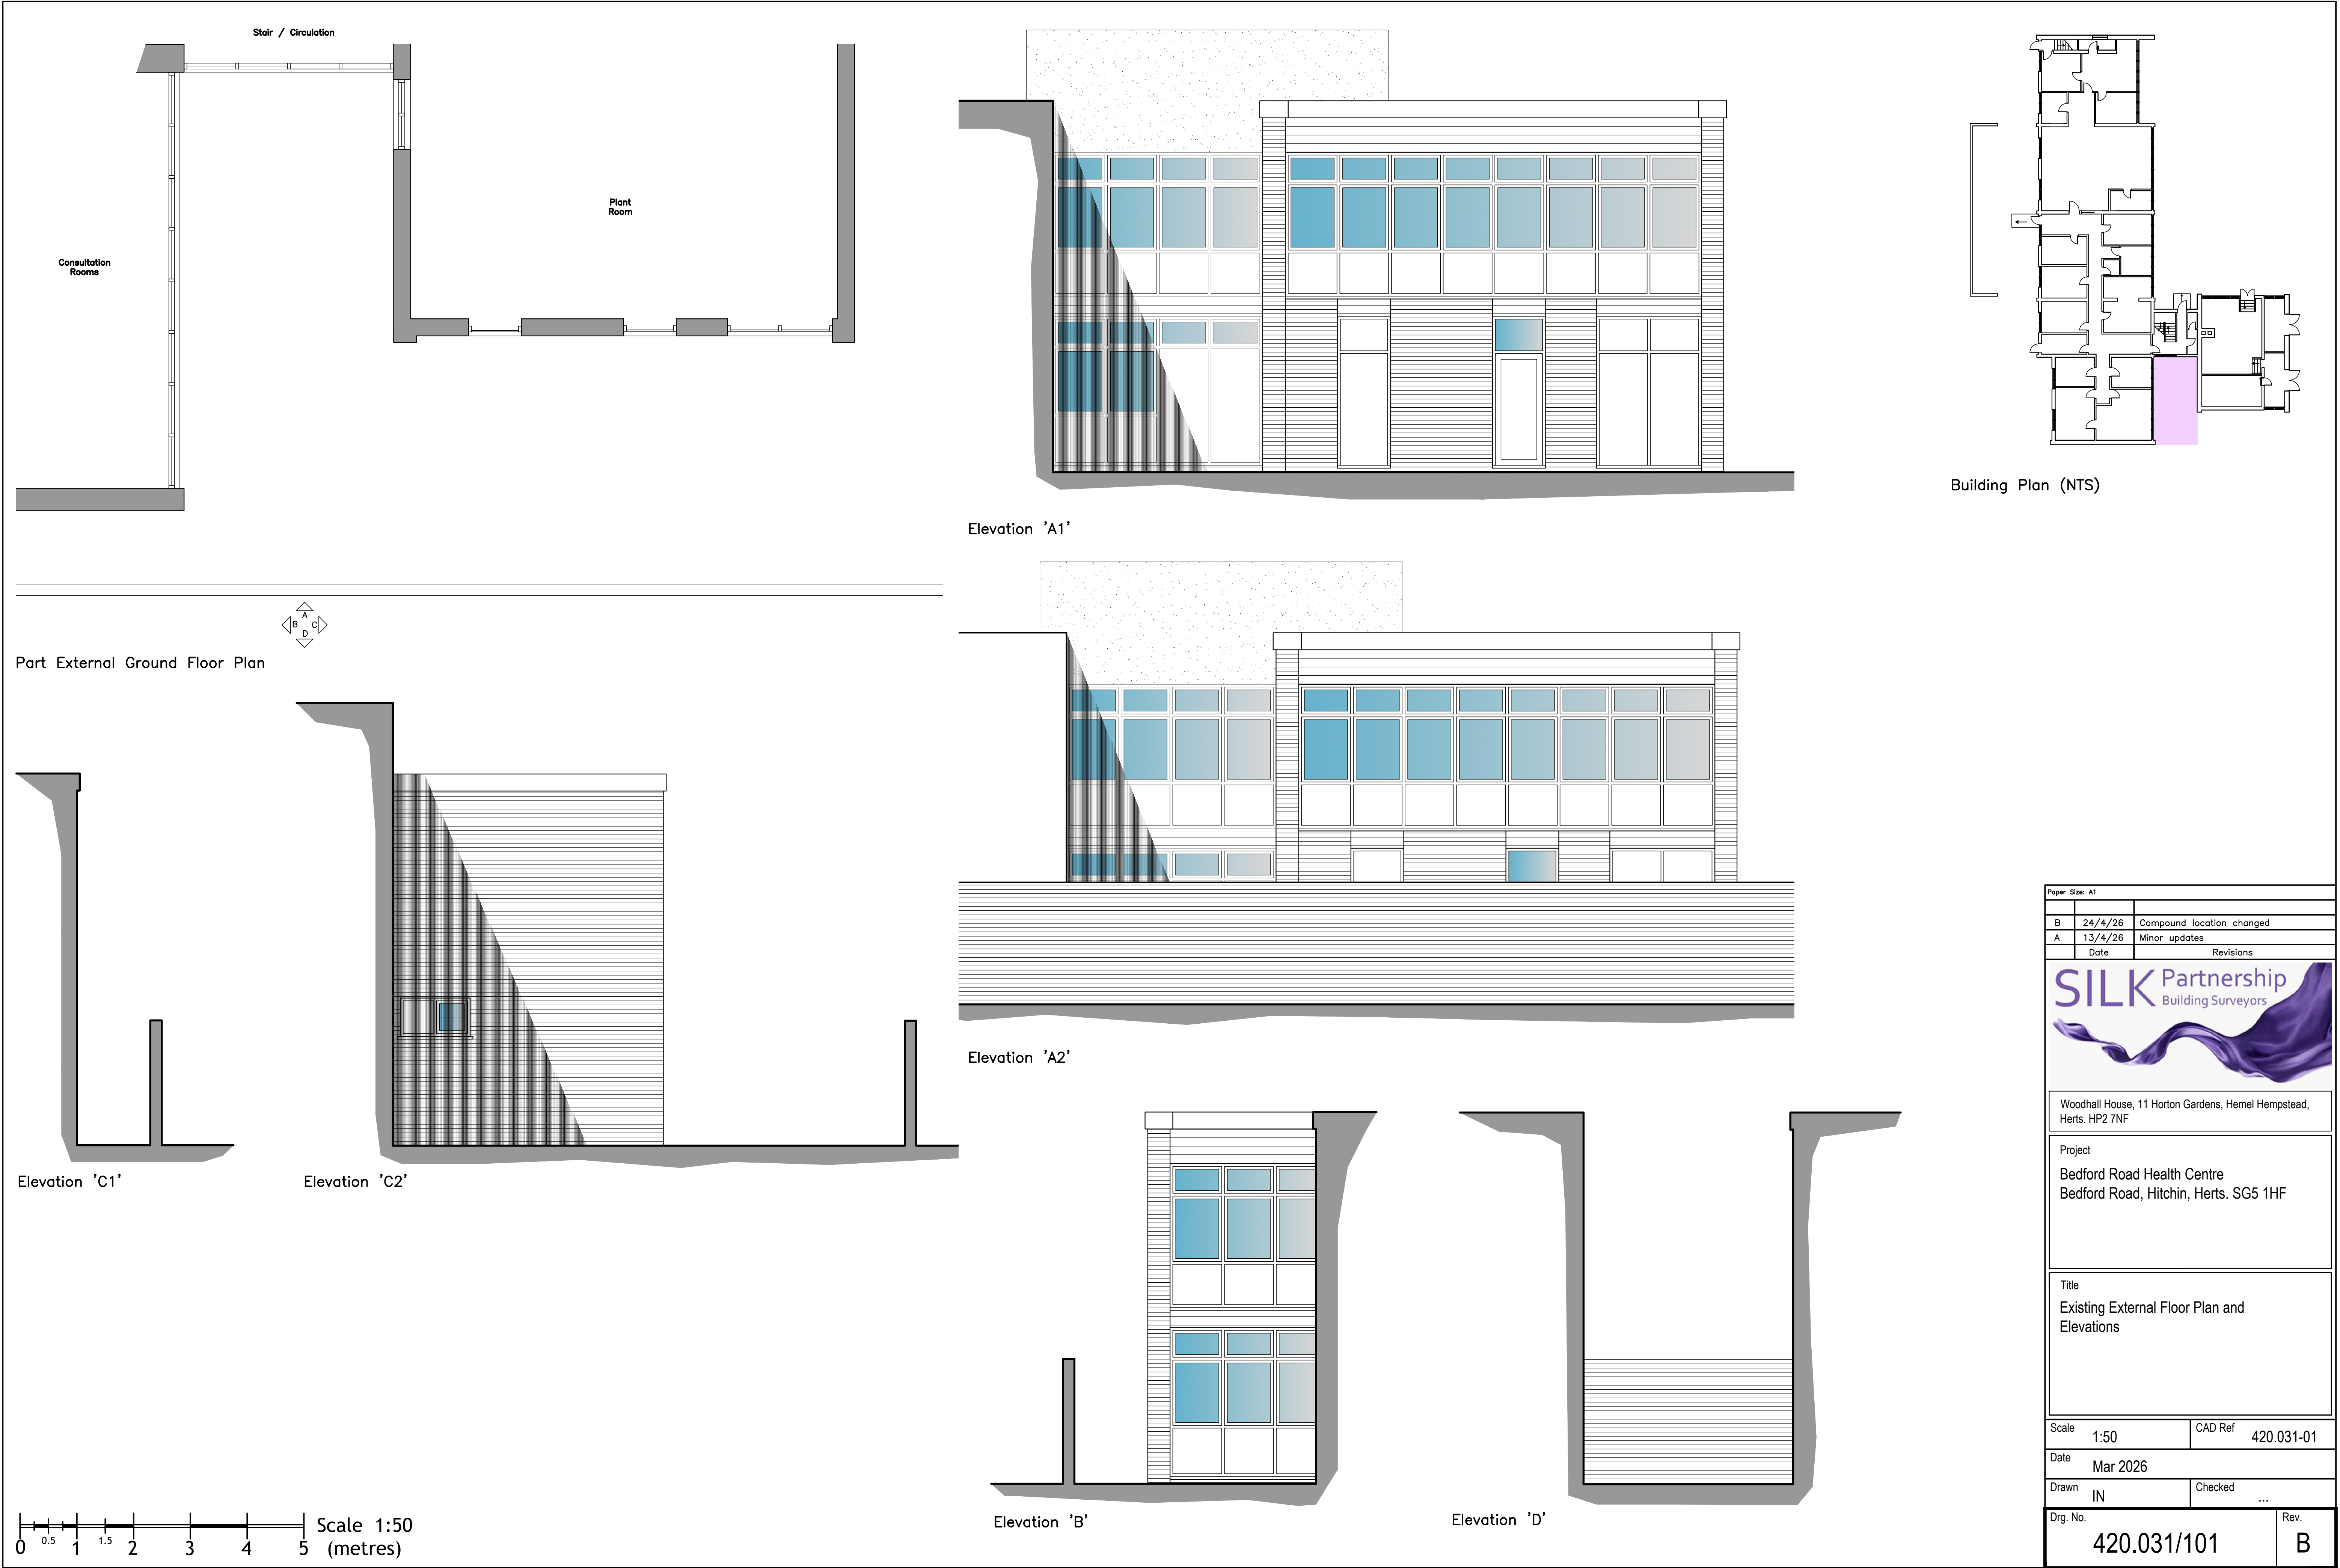

Paper Size: A1		
B	24/4/26	Compound location changed
A	13/4/26	Minor updates
Date		Revisions
SILK Partnership Building Surveyors		
Woodhall House, 11 Horton Gardens, Hemel Hempstead, Herts. HP2 7NF		
Project Bedford Road Health Centre Bedford Road, Hitchin, Herts. SG5 1HF		
Title Existing External Floor Plan and Elevations		
Scale	1:50	CAD Ref 420.031-01
Date	Mar 2026	
Drawn	IN	Checked ...
Drg. No.	420.031/101	Rev. B