




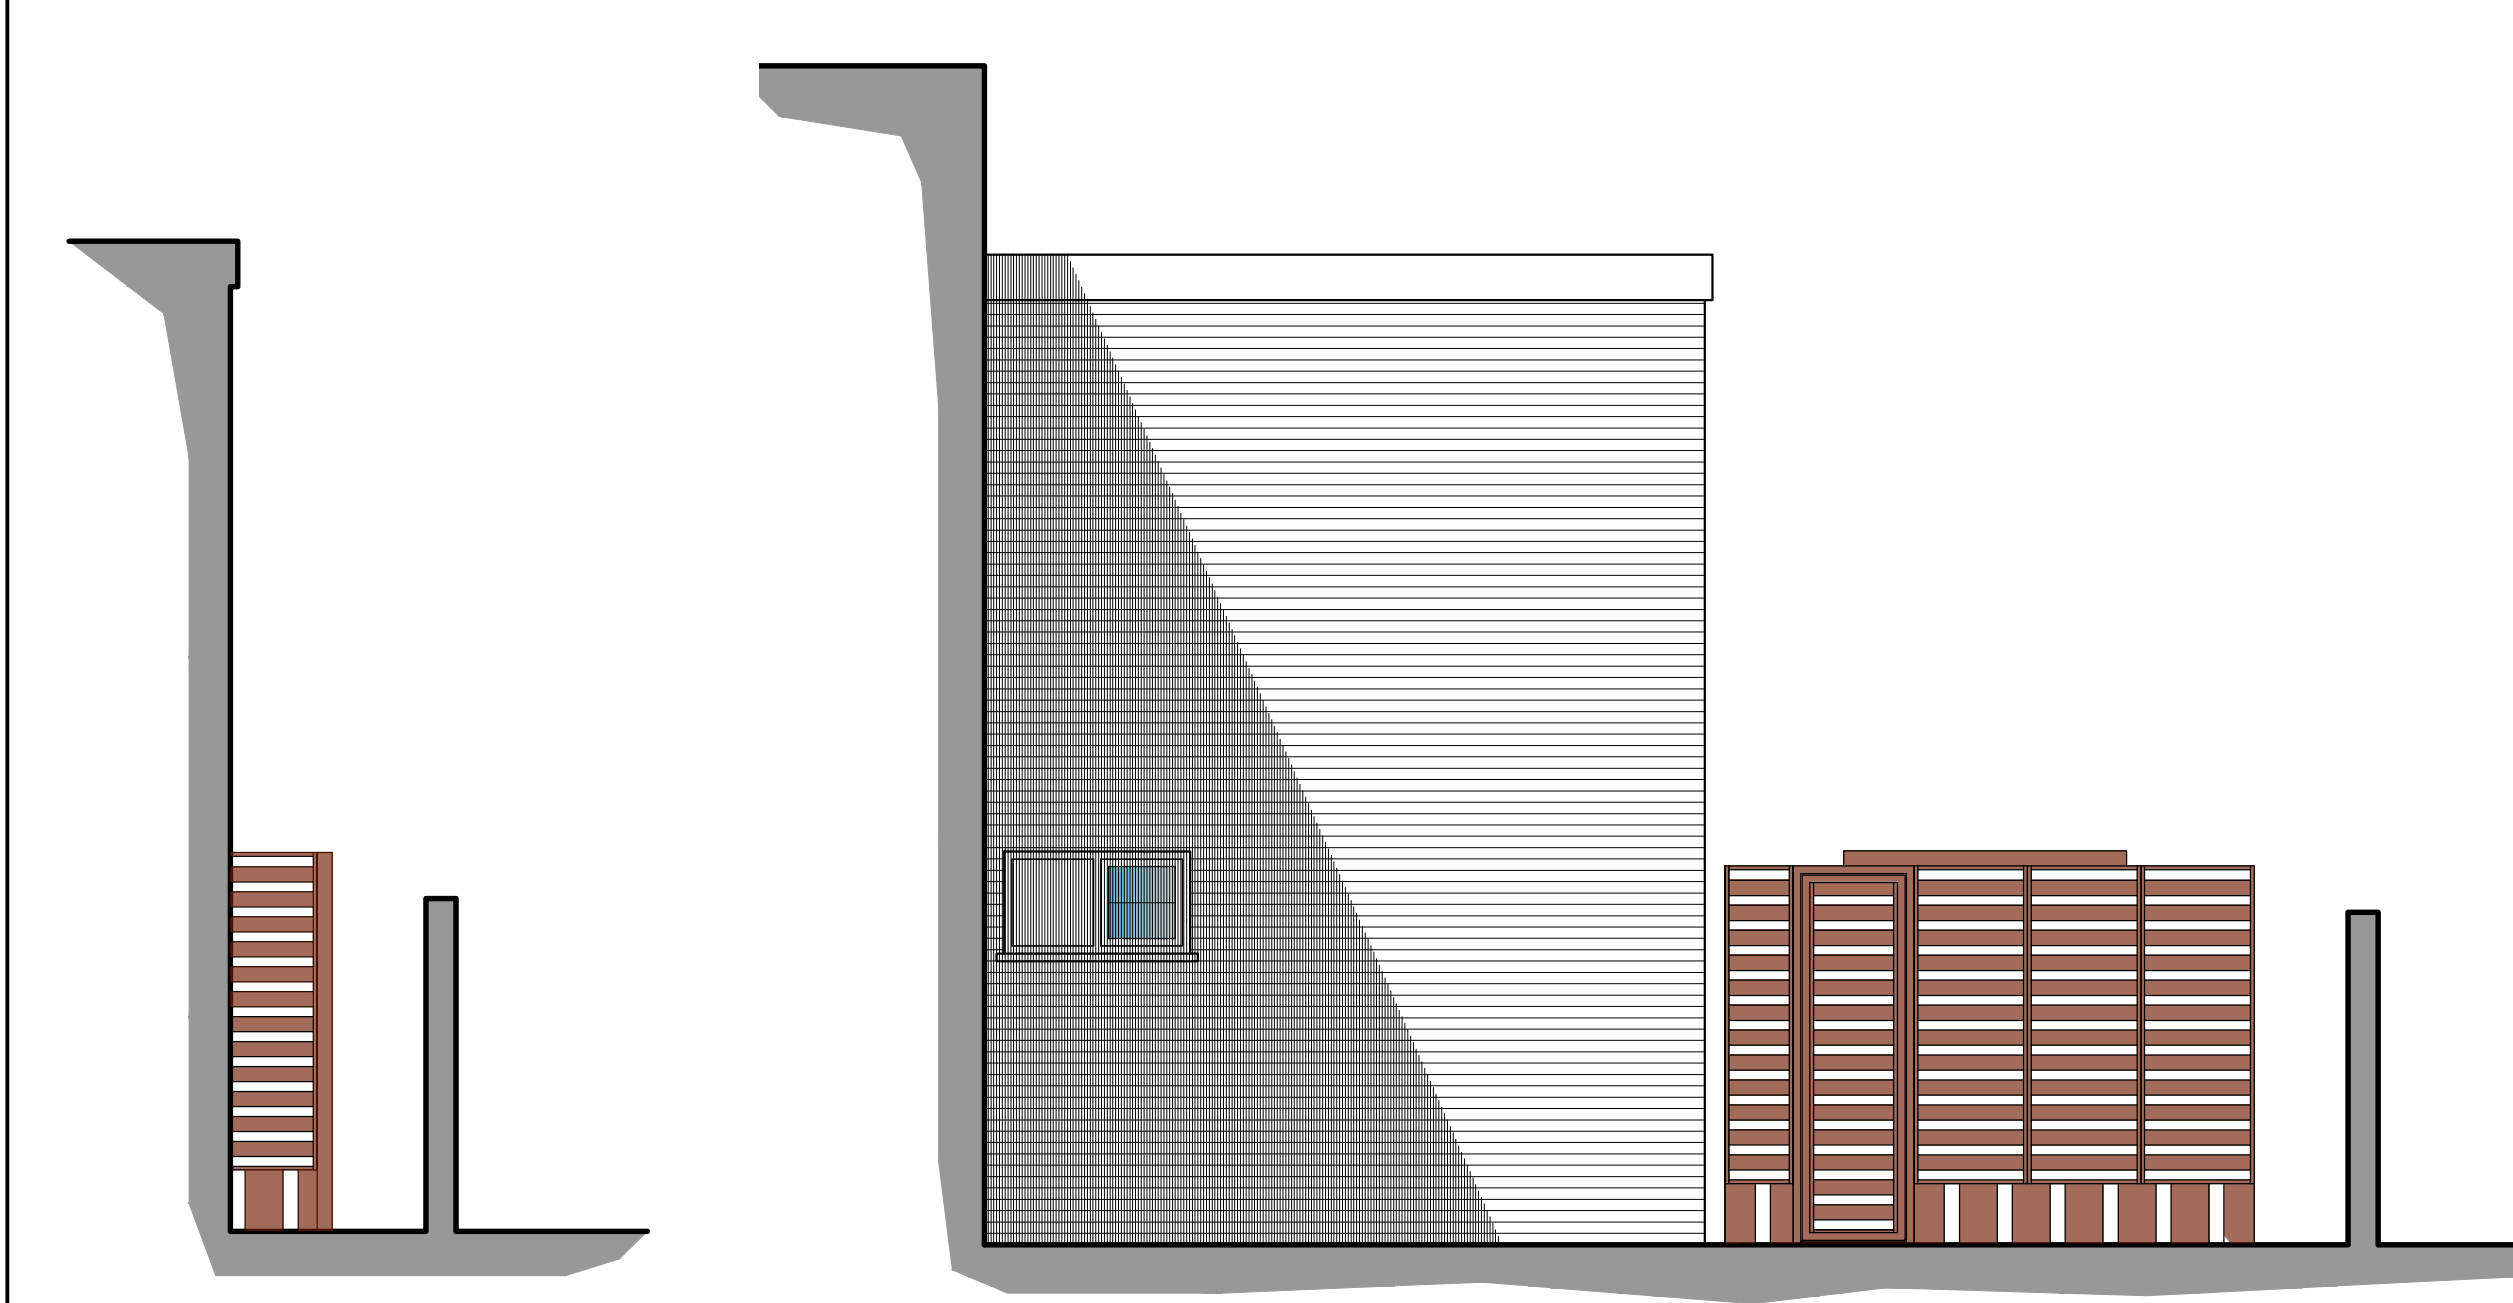


Elevation 'C1' Elevation 'C2'

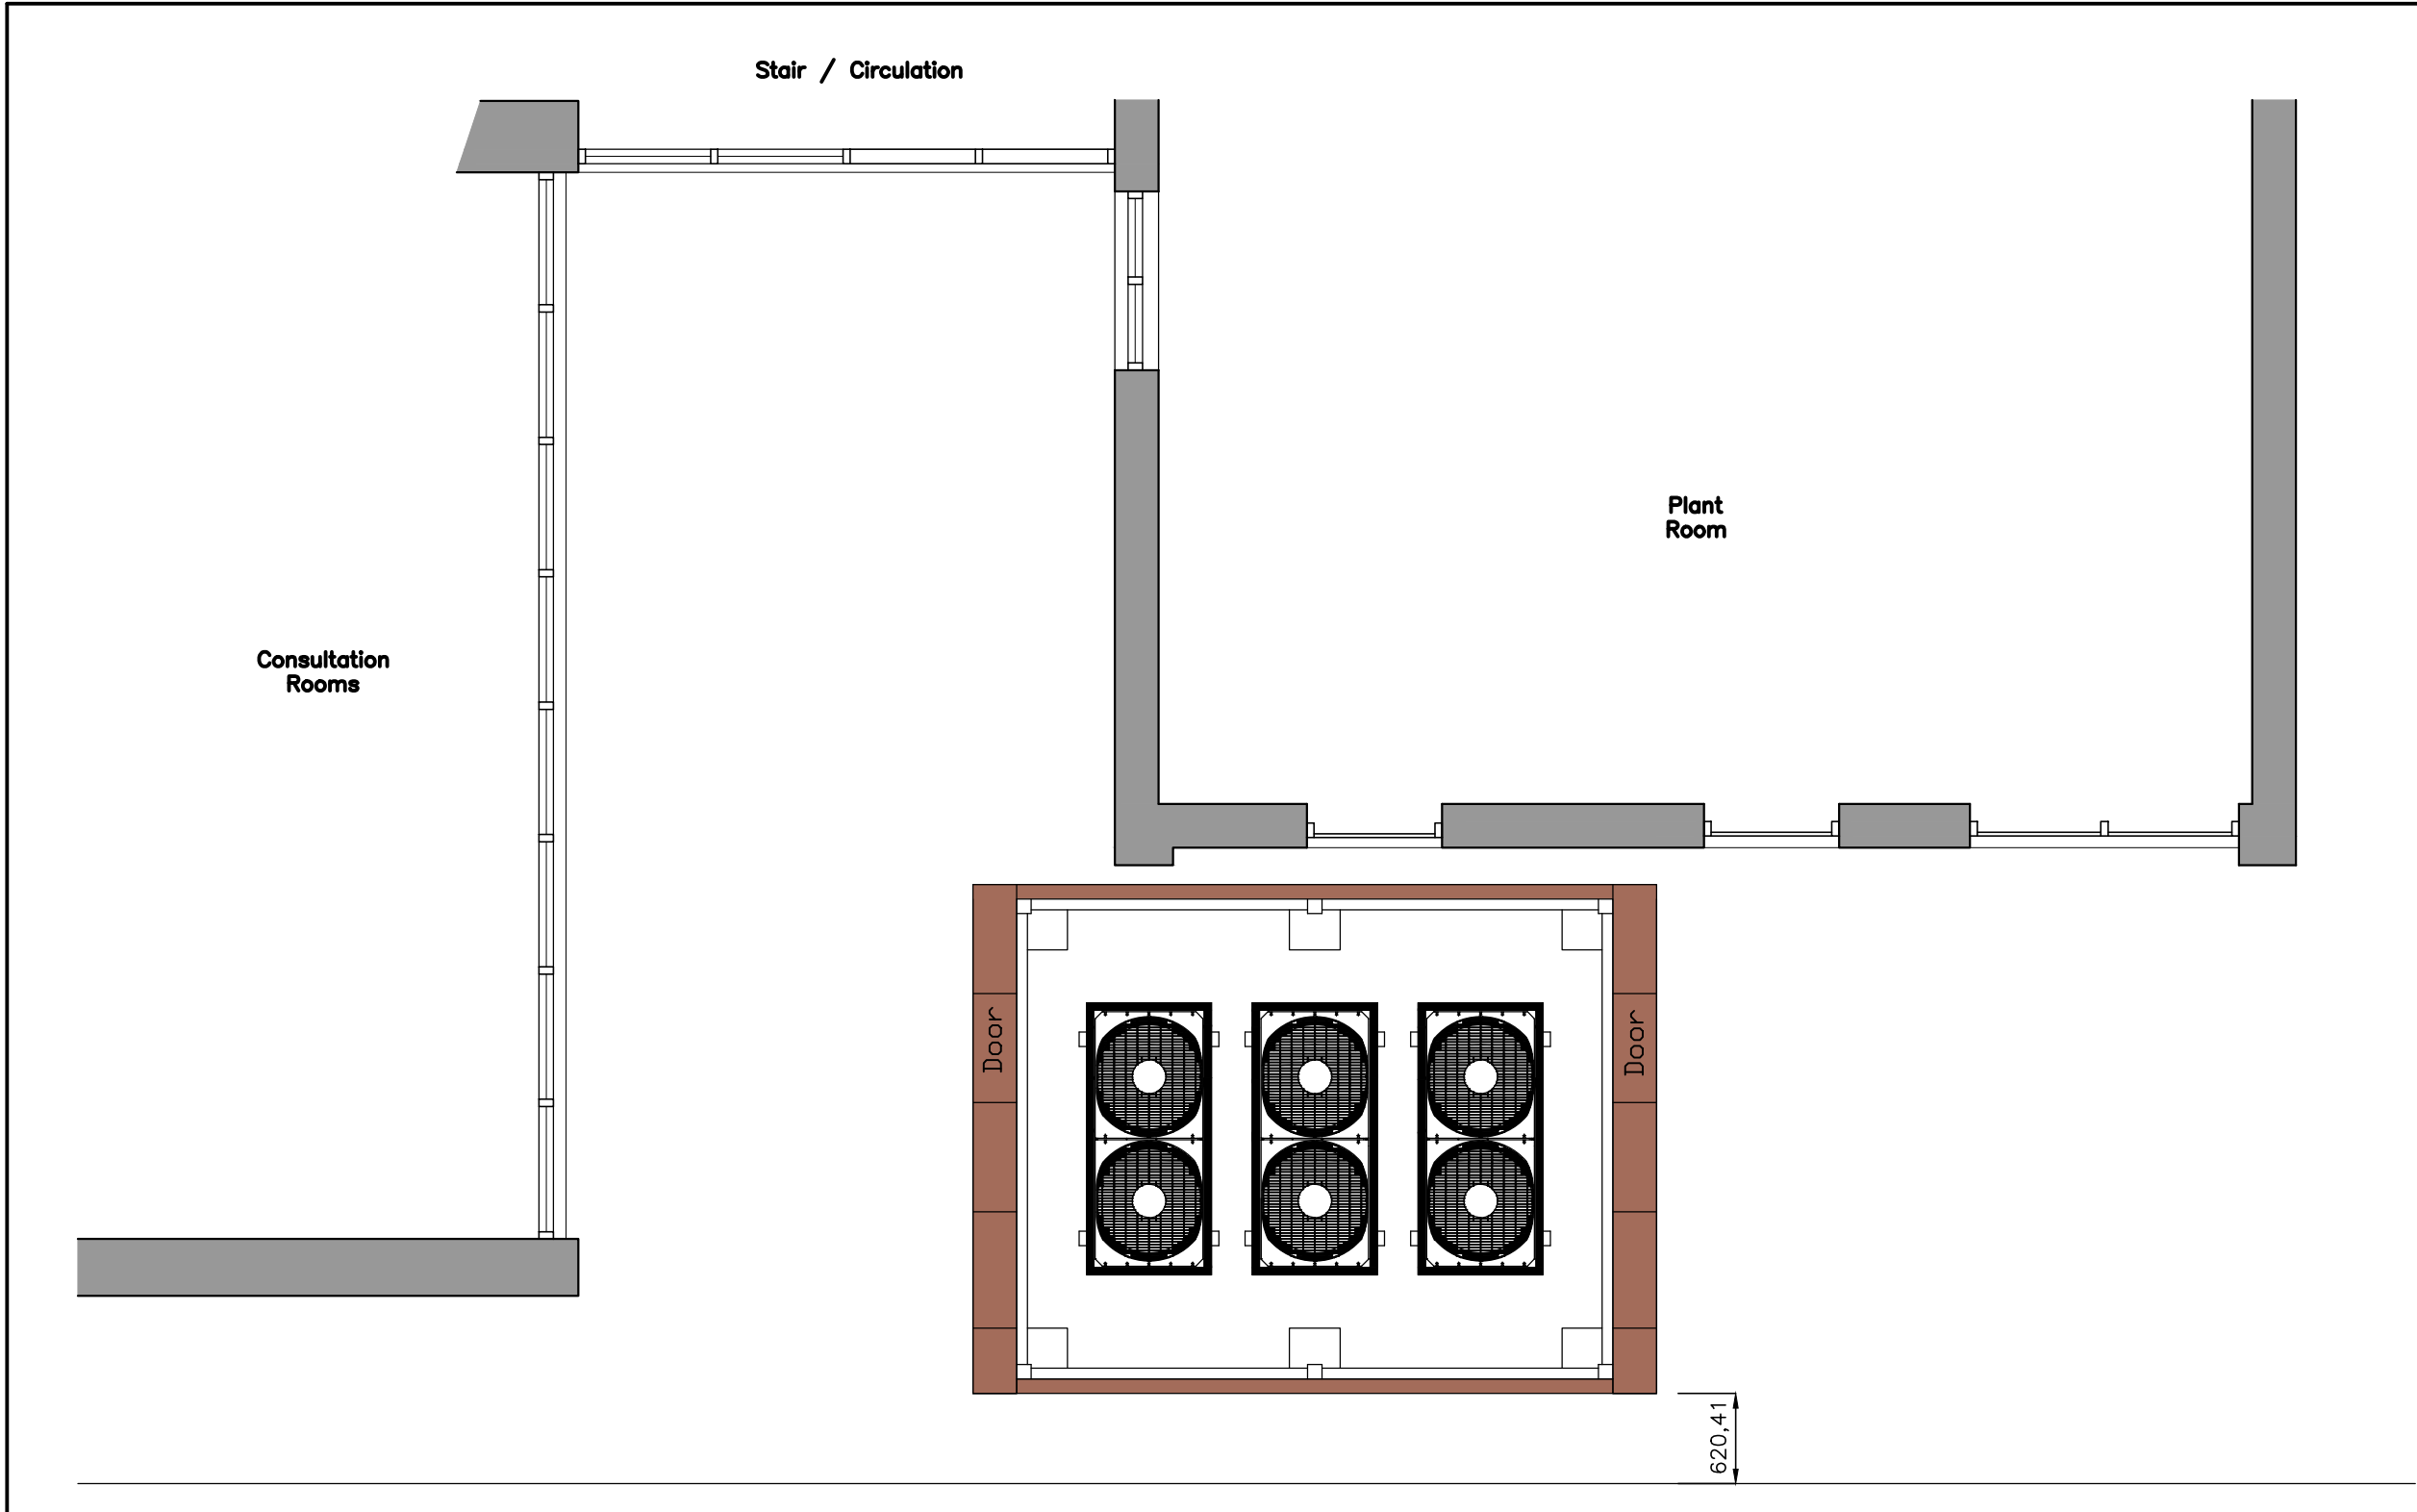



Elevation 'A1'

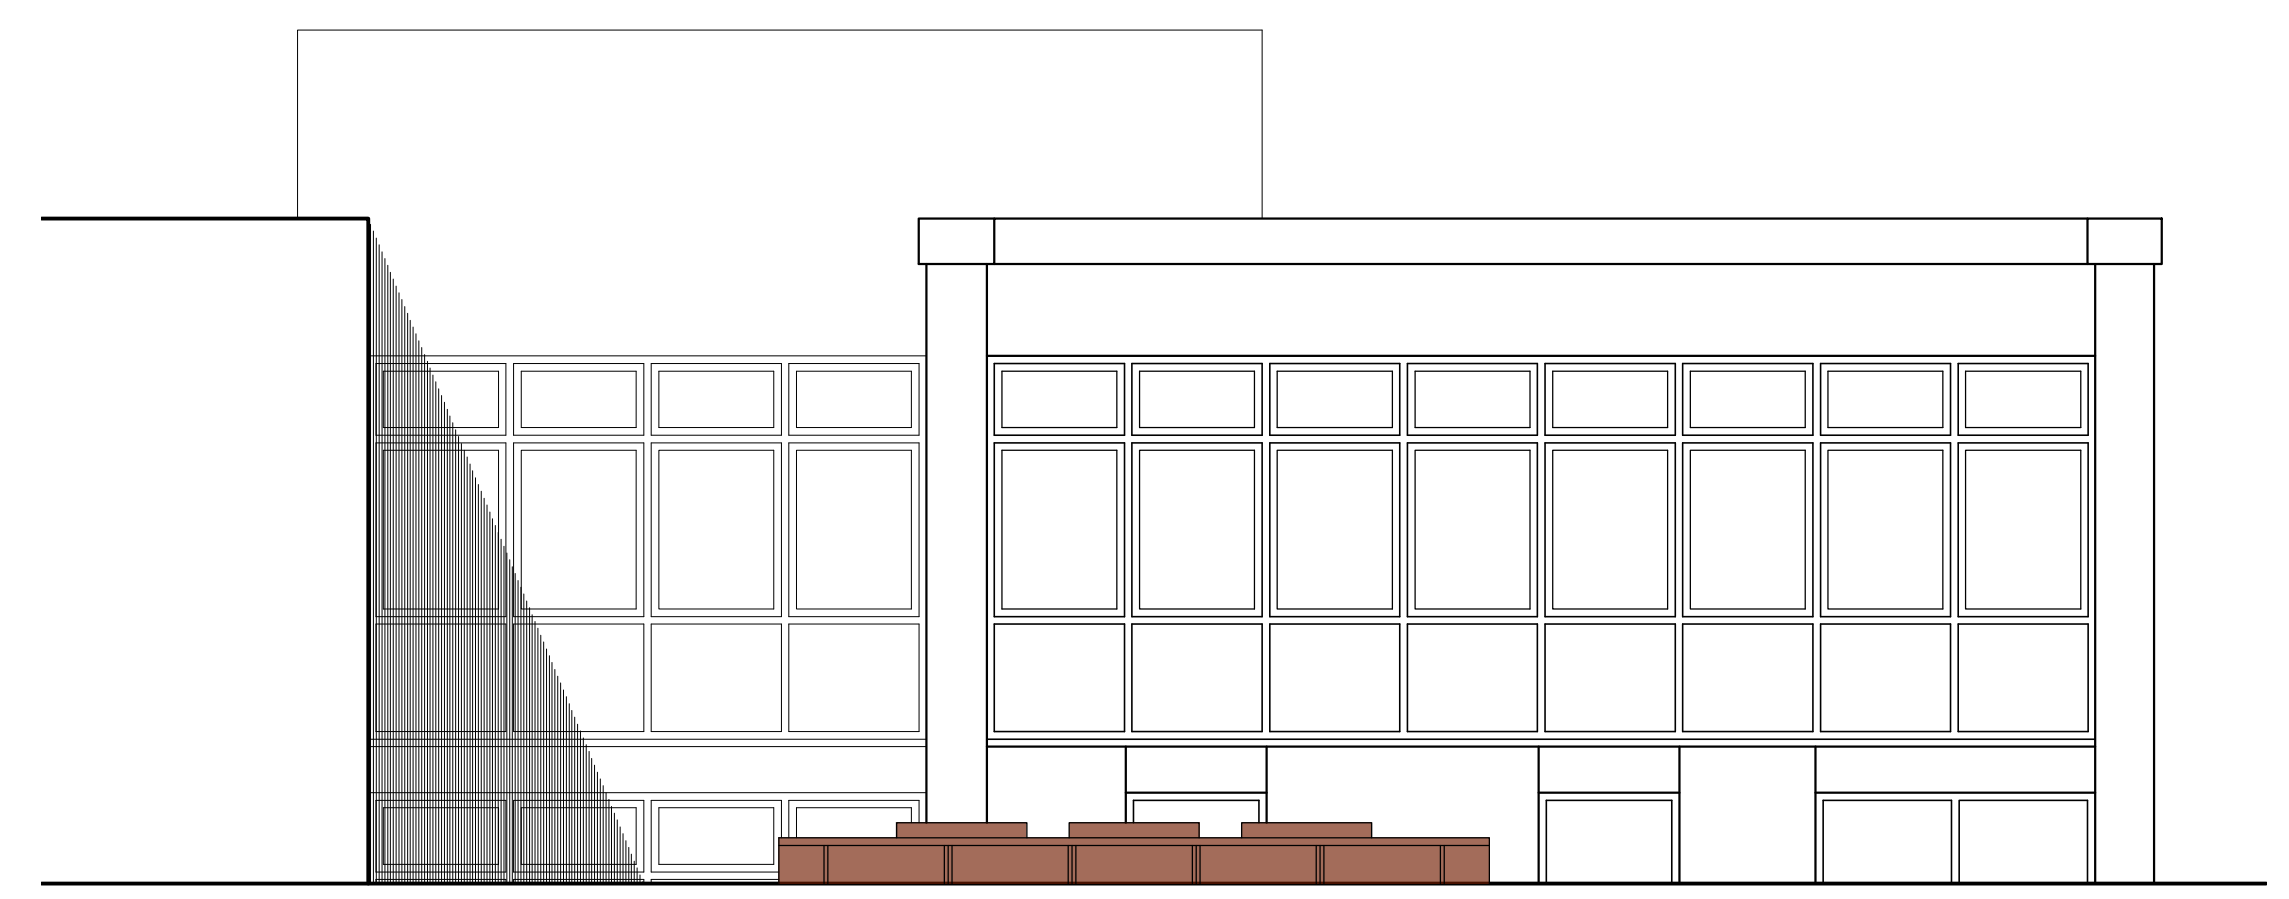

Elevation 'A2'

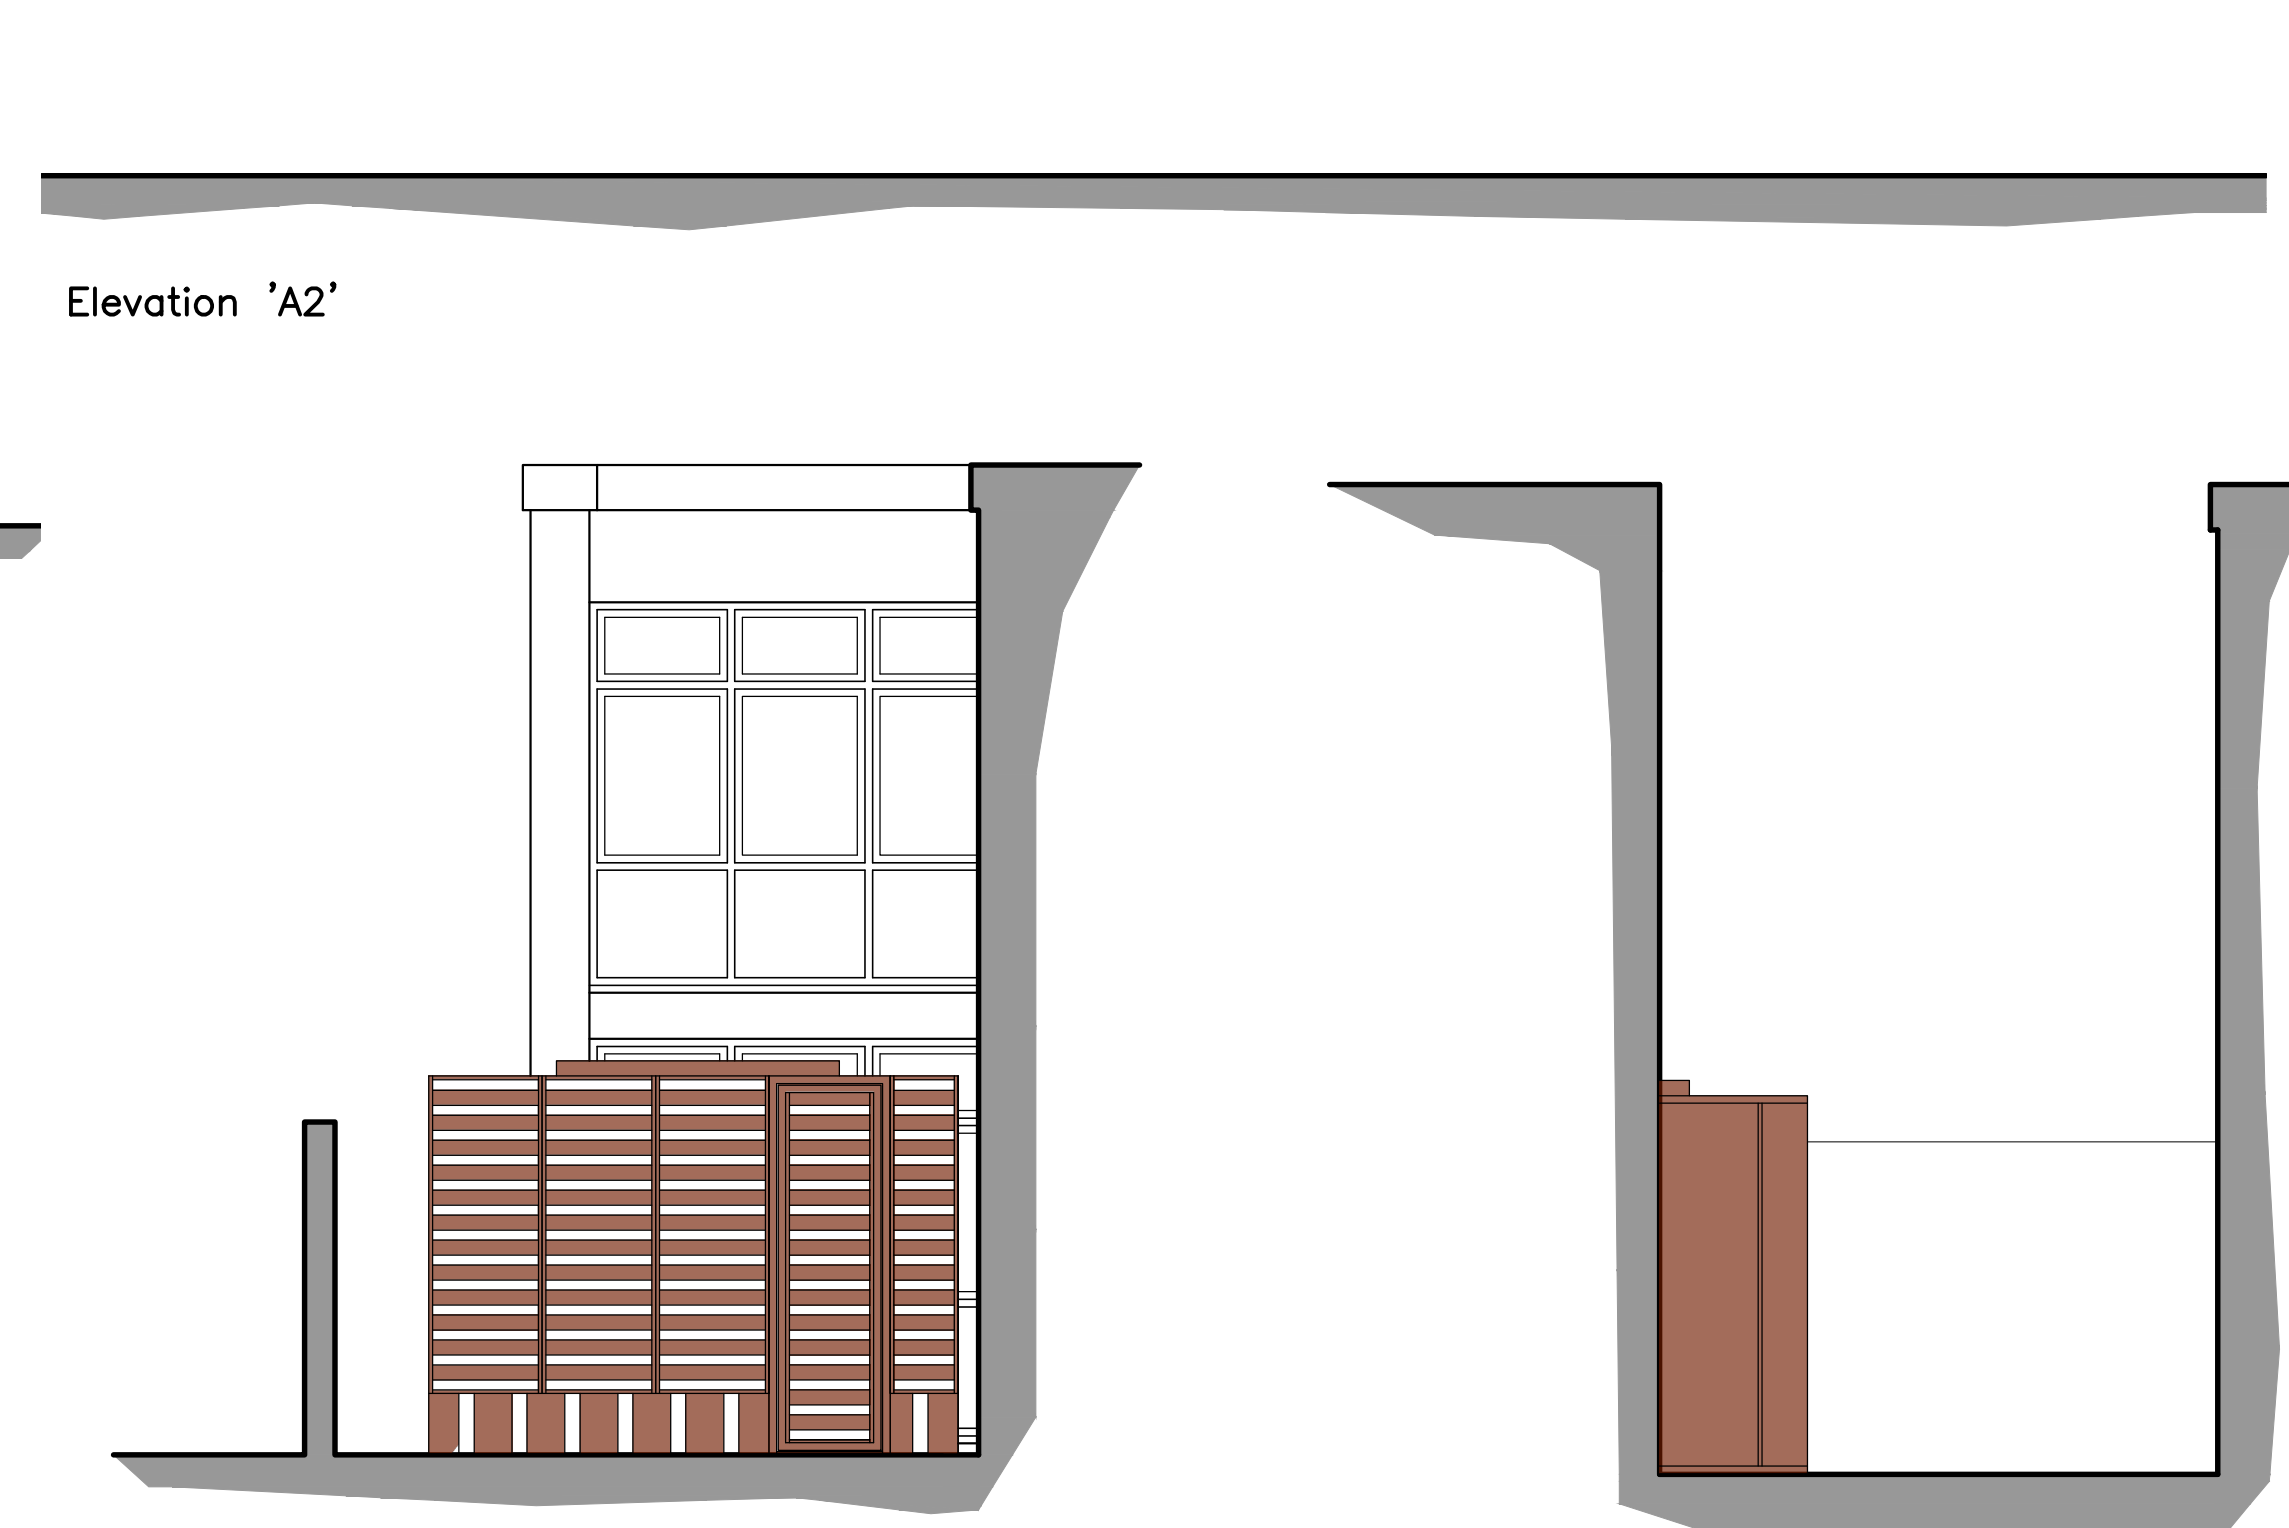

Elevation 'B' Elevation 'D'

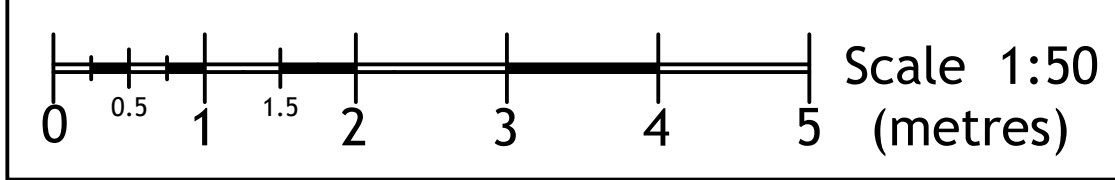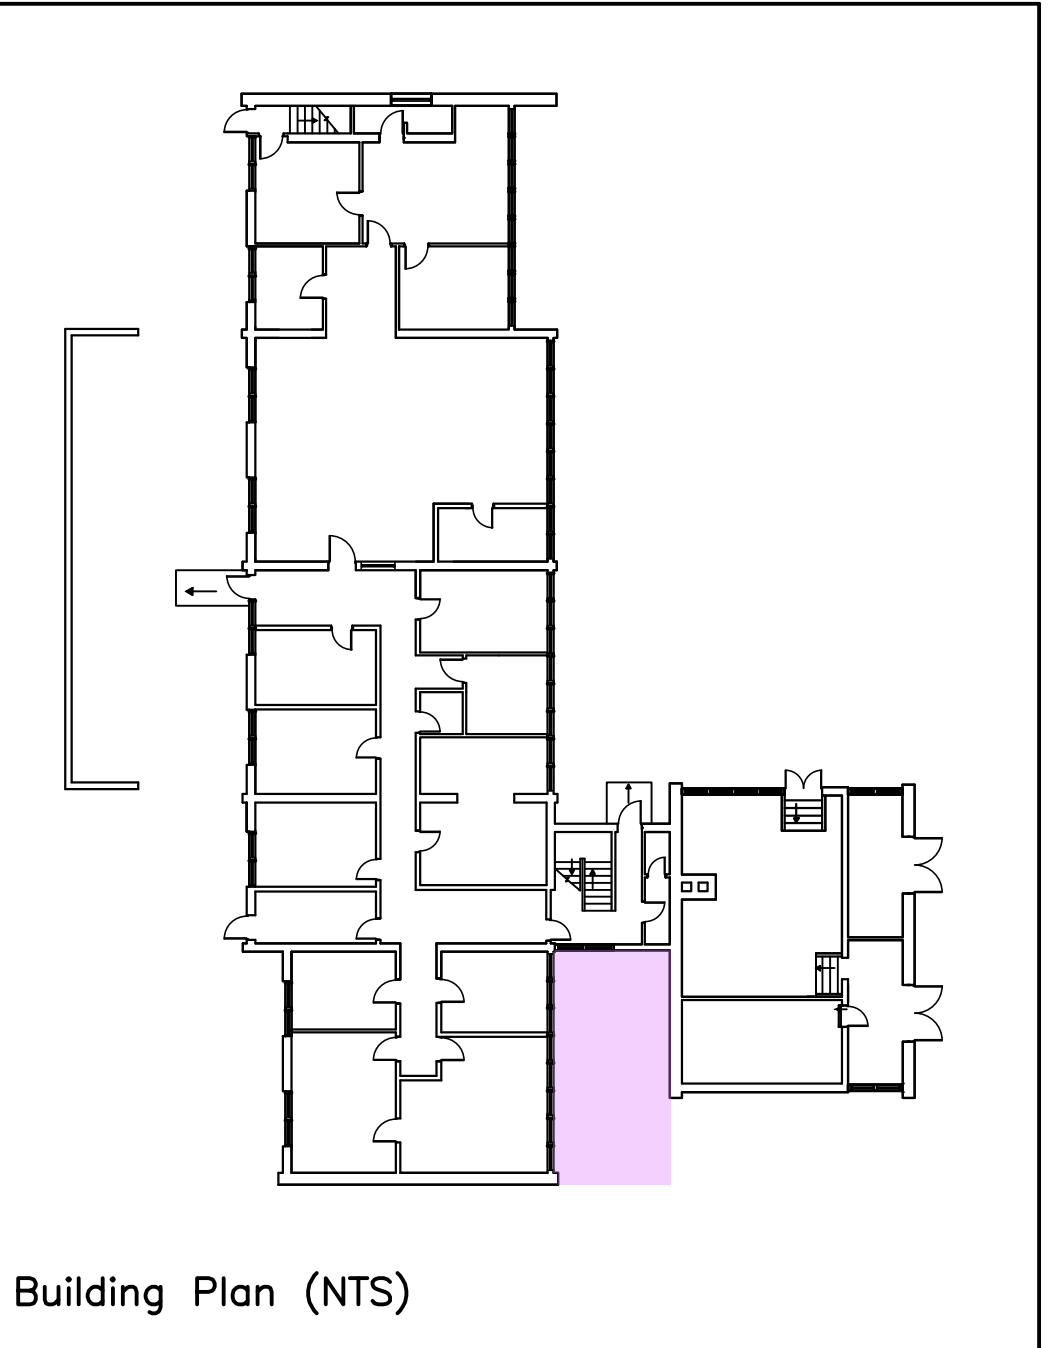

Paper Size: A1		
B	26/4/26	Compound location changed
A	13/4/26	Minor amendments
	Date	Revisions
		
Woodhall House, 11 Horton Gardens, Hemel Hempstead, Herts. HP2 7NF		
Project Bedford Road Health Centre Bedford Road, Hitchin, Herts. SG5 1HF		
Title Proposed External Floor Plan and Elevations PLANNING DRAWING		
Scale	1:50	CAD Ref 420.031-01
Date	Mar 2026	
Drawn	IN	Checked ...
Drg. No.	420.031/201	Rev. B