




FRONT ELEVATION

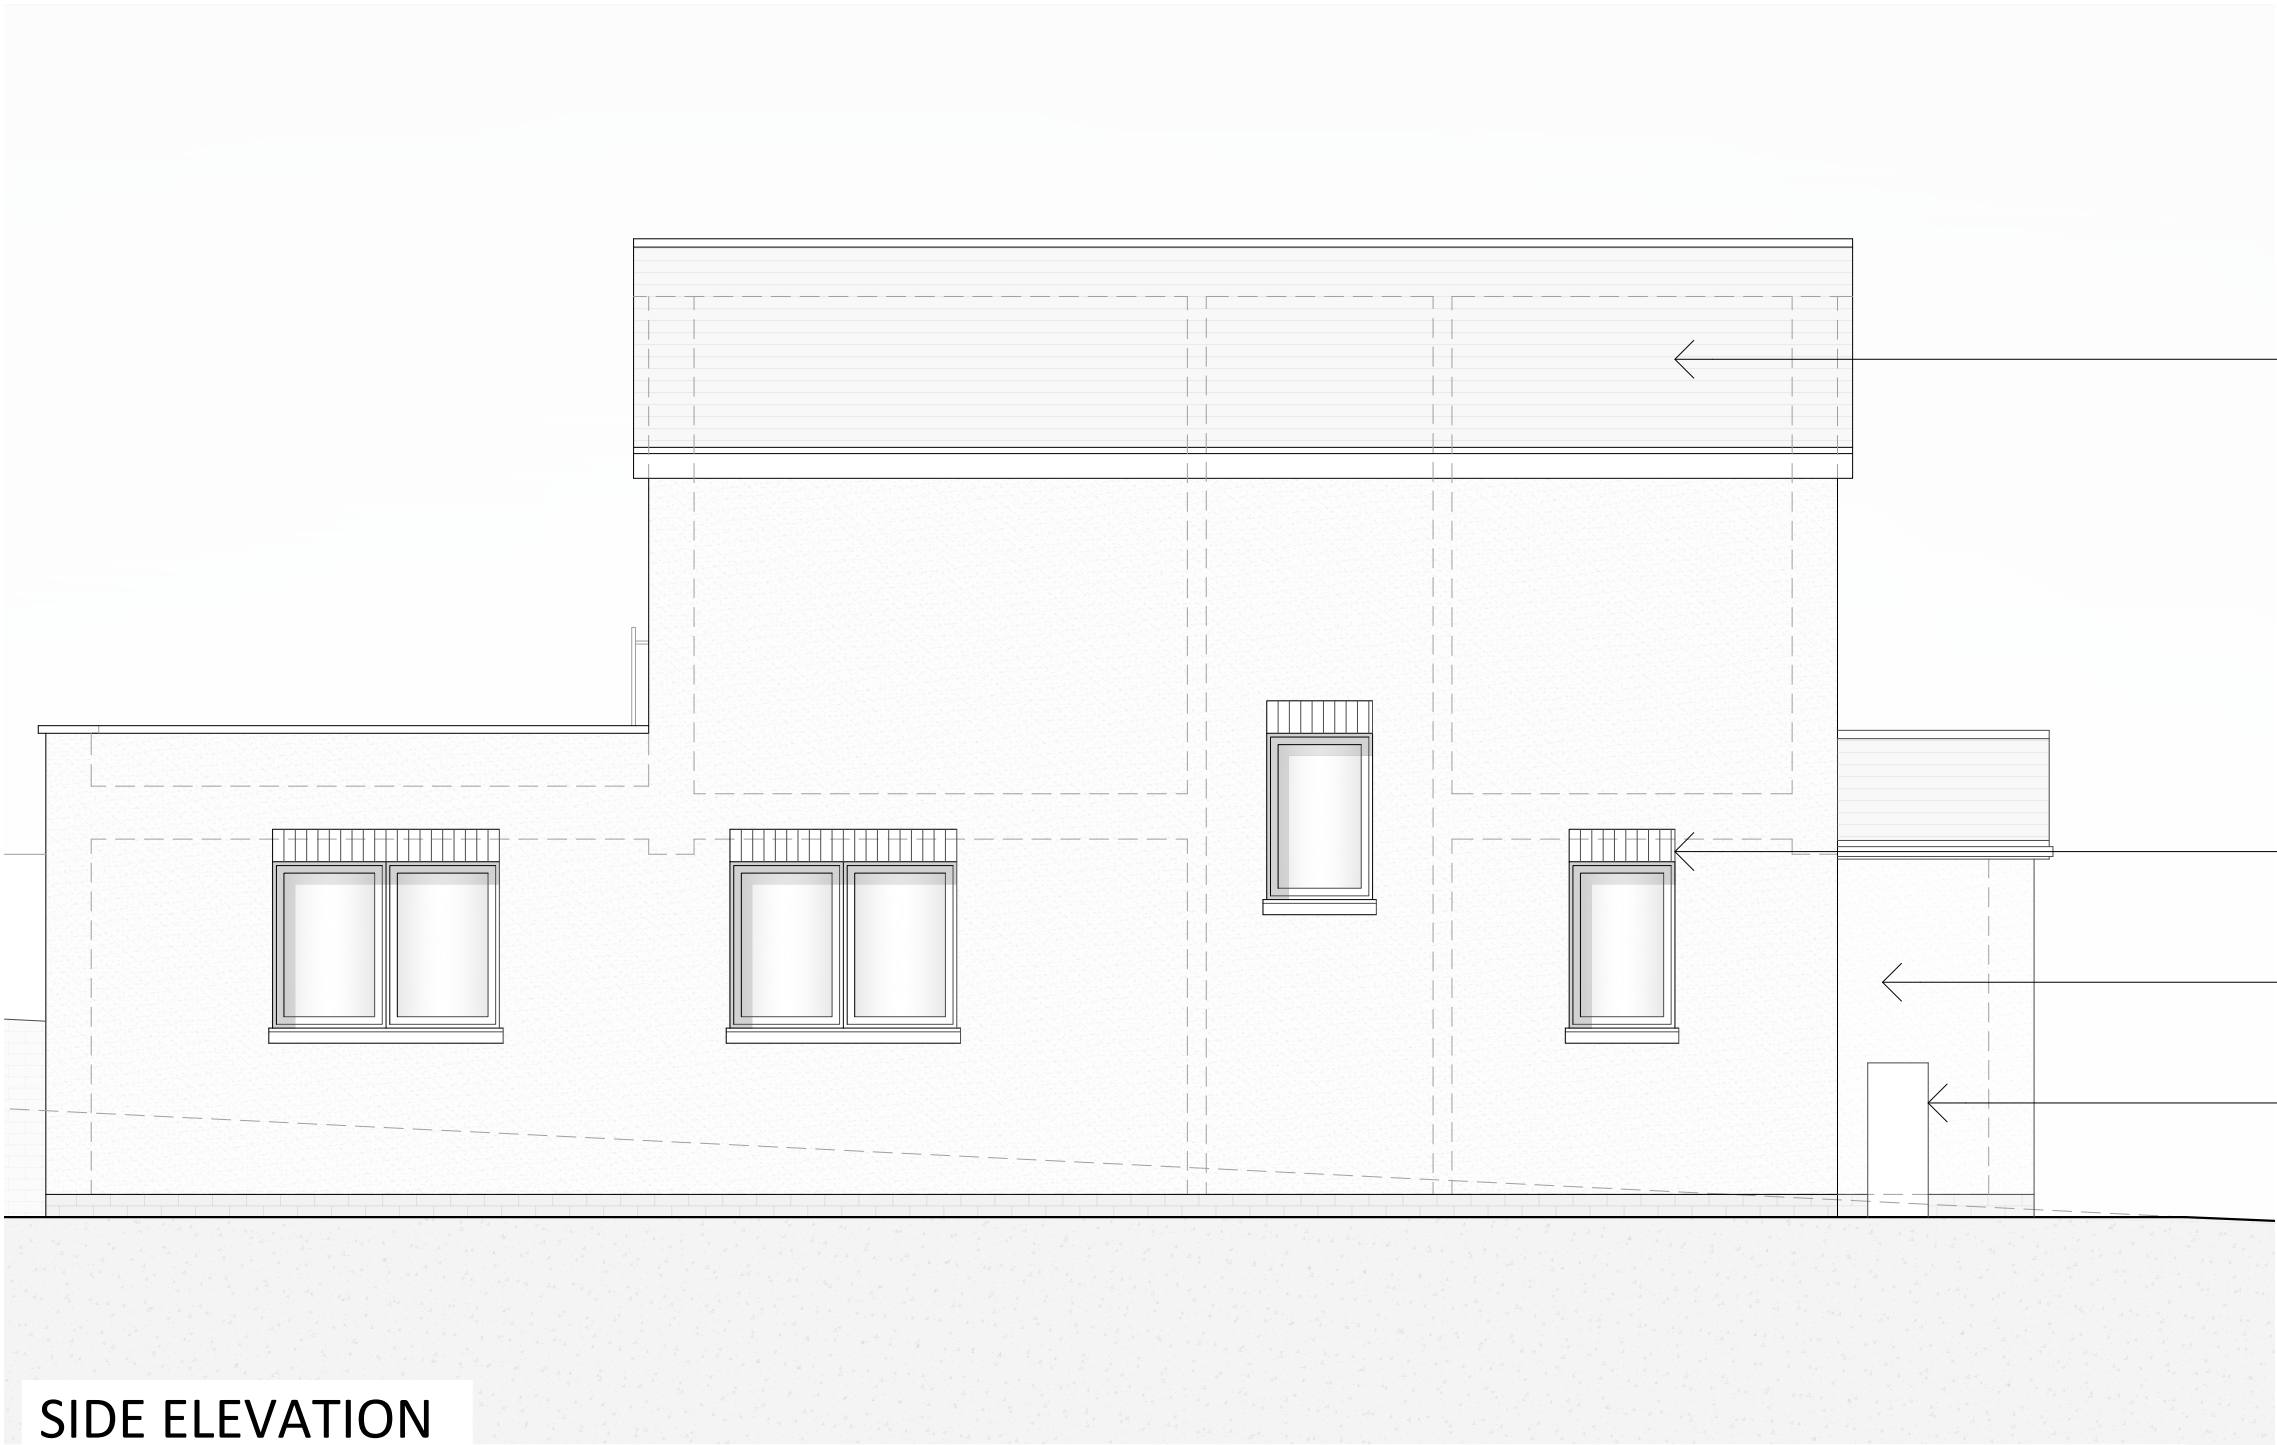

SIDE ELEVATION

THIS PLAN AND DESIGN IS TO BE USED SOLELY IN CONNECTION WITH THE PROJECT AS DESCRIBED. THE DRAWING AND DESIGN IS THE COPYRIGHT OF YPL UK LIMITED T/A YOUR PLANS UK, AND MUST NOT BE RE-ISSUED, LOANED OR COPIED WITHOUT WRITTEN CONSENT OF YPL UK LIMITED T/A YOUR PLANS UK.


THE PLAN IS TO BE READ IN CONJUNCTION WITH ALL OTHER THIRD PARTY INFORMATION RELEVANT TO THE PROJECT. ANY APPARENT DISCREPANCY IS TO BE BROUGHT TO THE ATTENTION OF YPL UK LIMITED T/A YOUR PLANS UK AND/OR ANY THIRD-PARTIES OR SPECIALISTS ASSOCIATED.

ROOF TILES TO MATCH NO.14 & NO.16.


WINDOW HEADERS.

TRADITIONAL RENDER TO MATCH NUMBER 16.

PROPOSED ASHP.

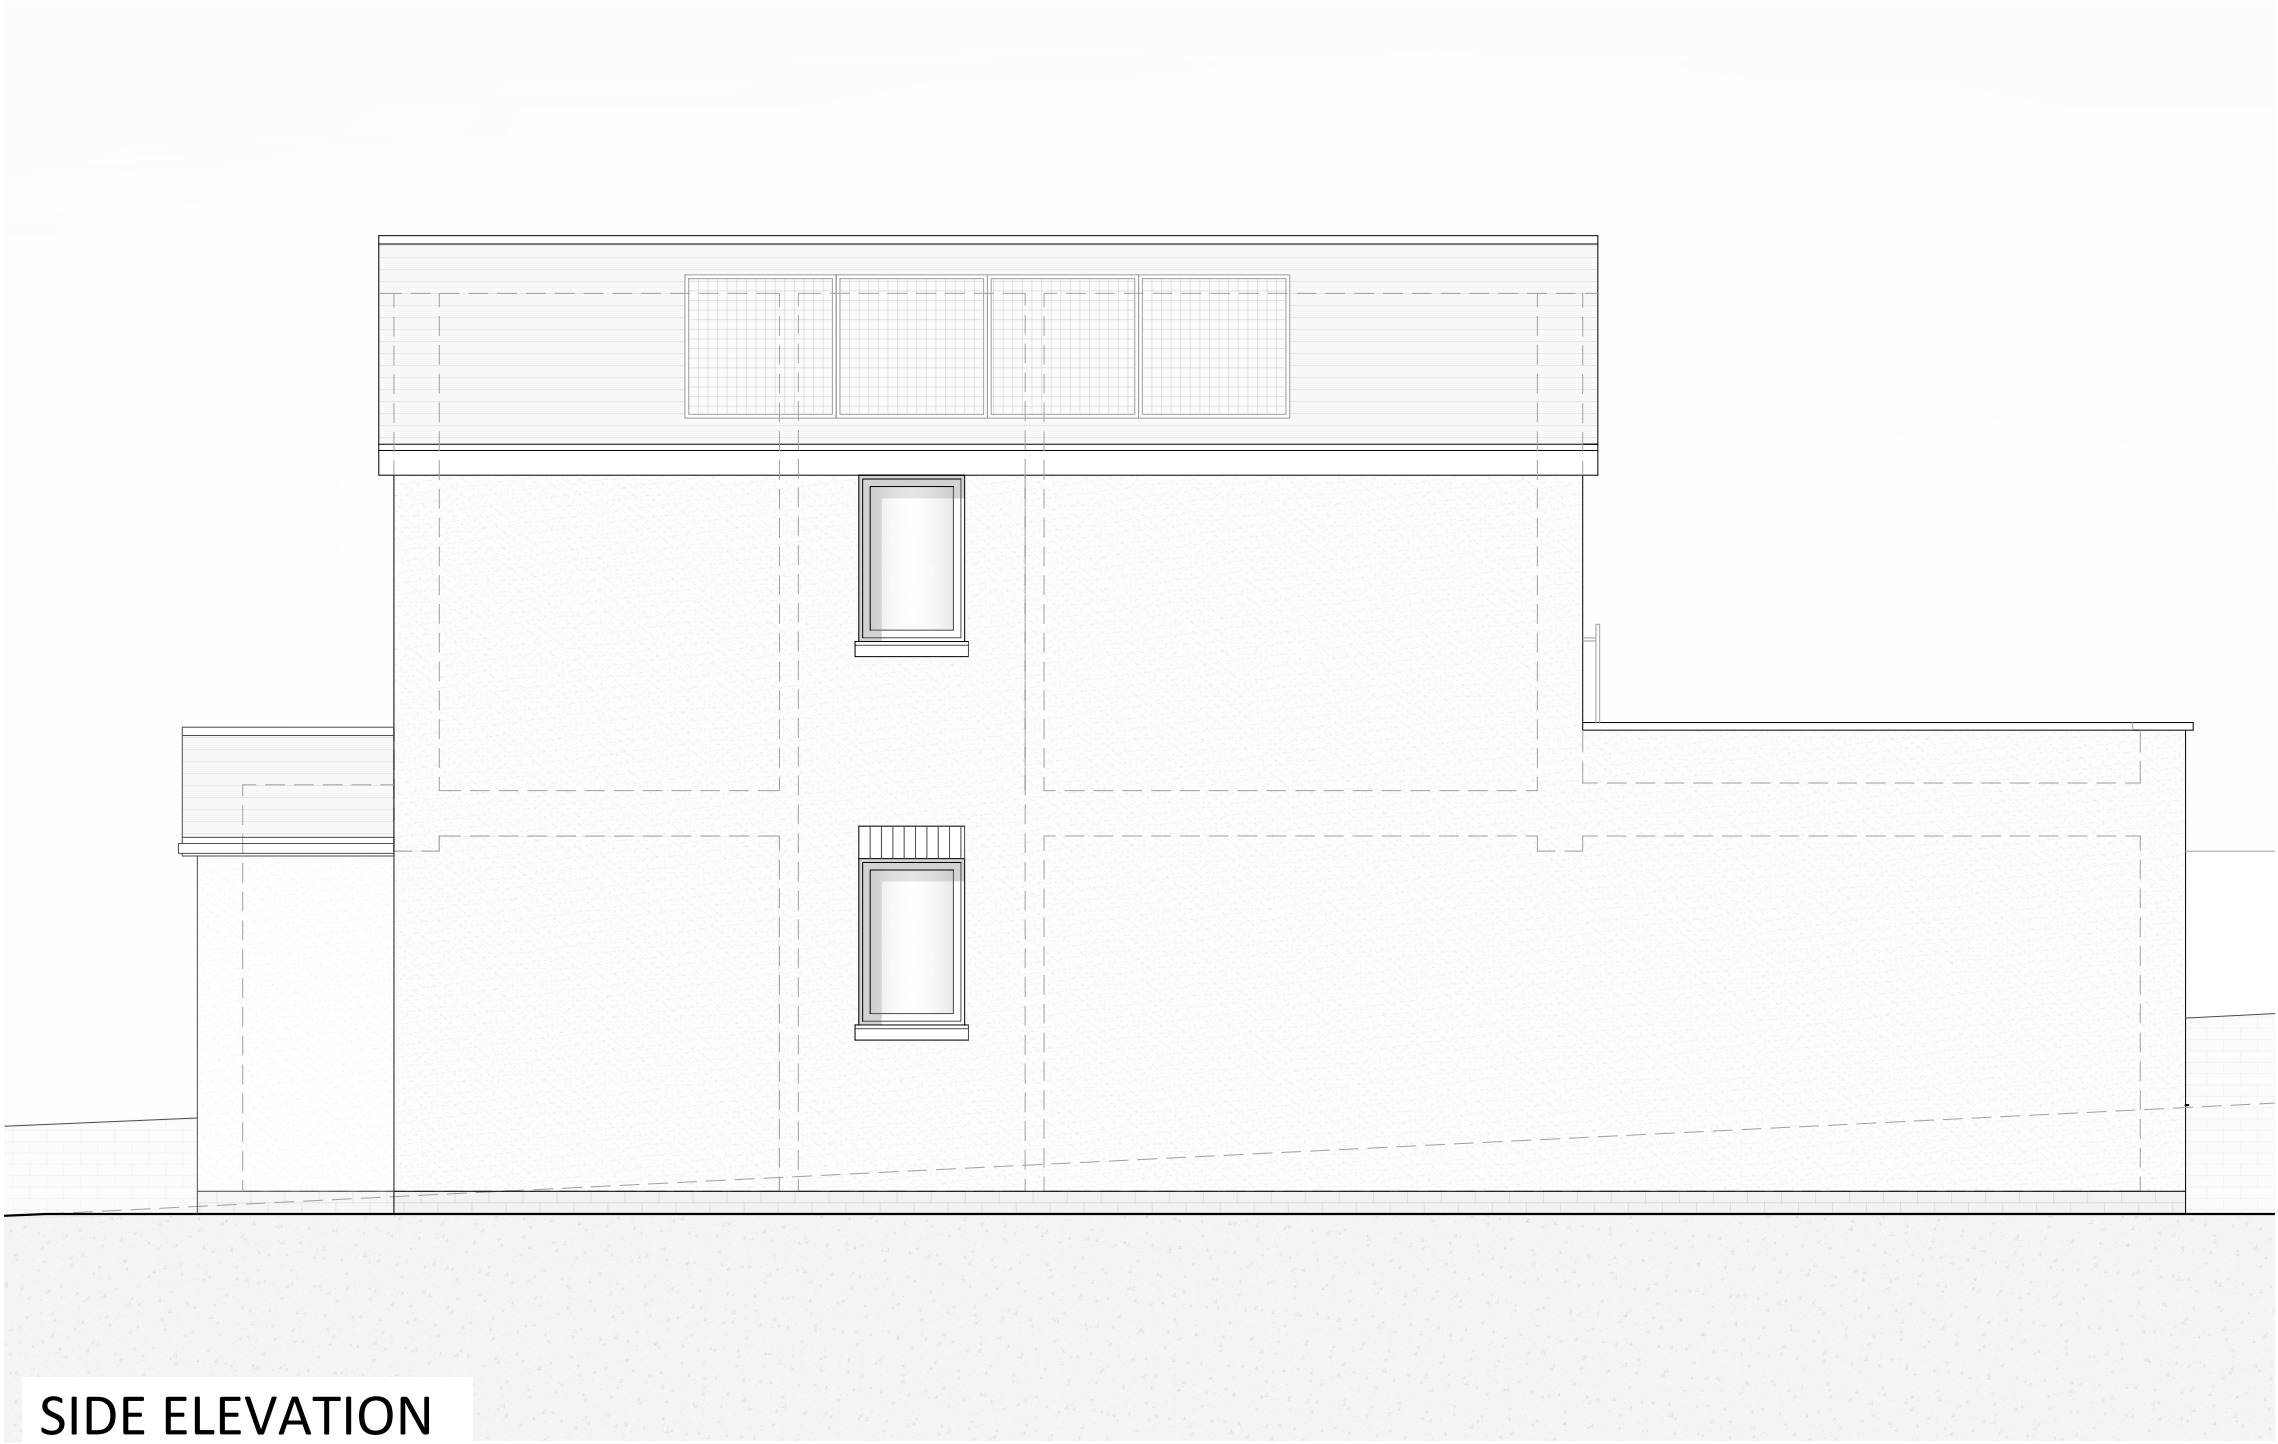

SIDE ELEVATION

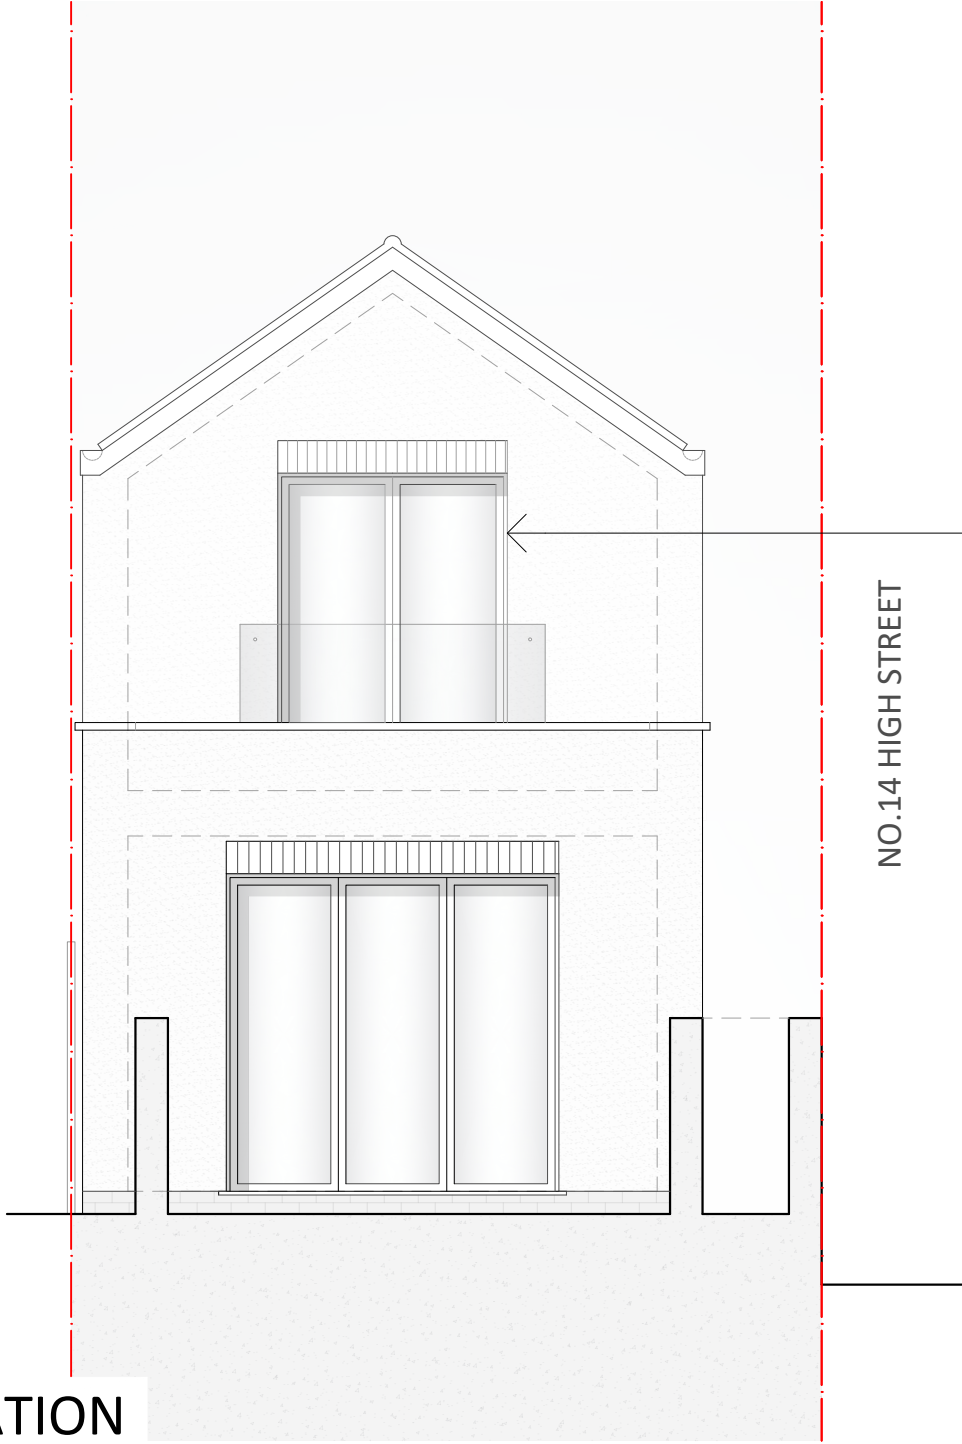

REAR ELEVATION

CASEMENT DOORS / WINDOWS.

FOR APPROVAL

Location
LAND AT HIGH STREET GRAVELEY

Title
PROPOSED ELEVATIONS

Scale 1:50 @ A2	Drawn SB	Checked HE	Date OCT 26
Drawing Number 2321_YPUK_P006(A)			Revision P3

0 0.5 1 1.5 2 2.5m
1:50

