



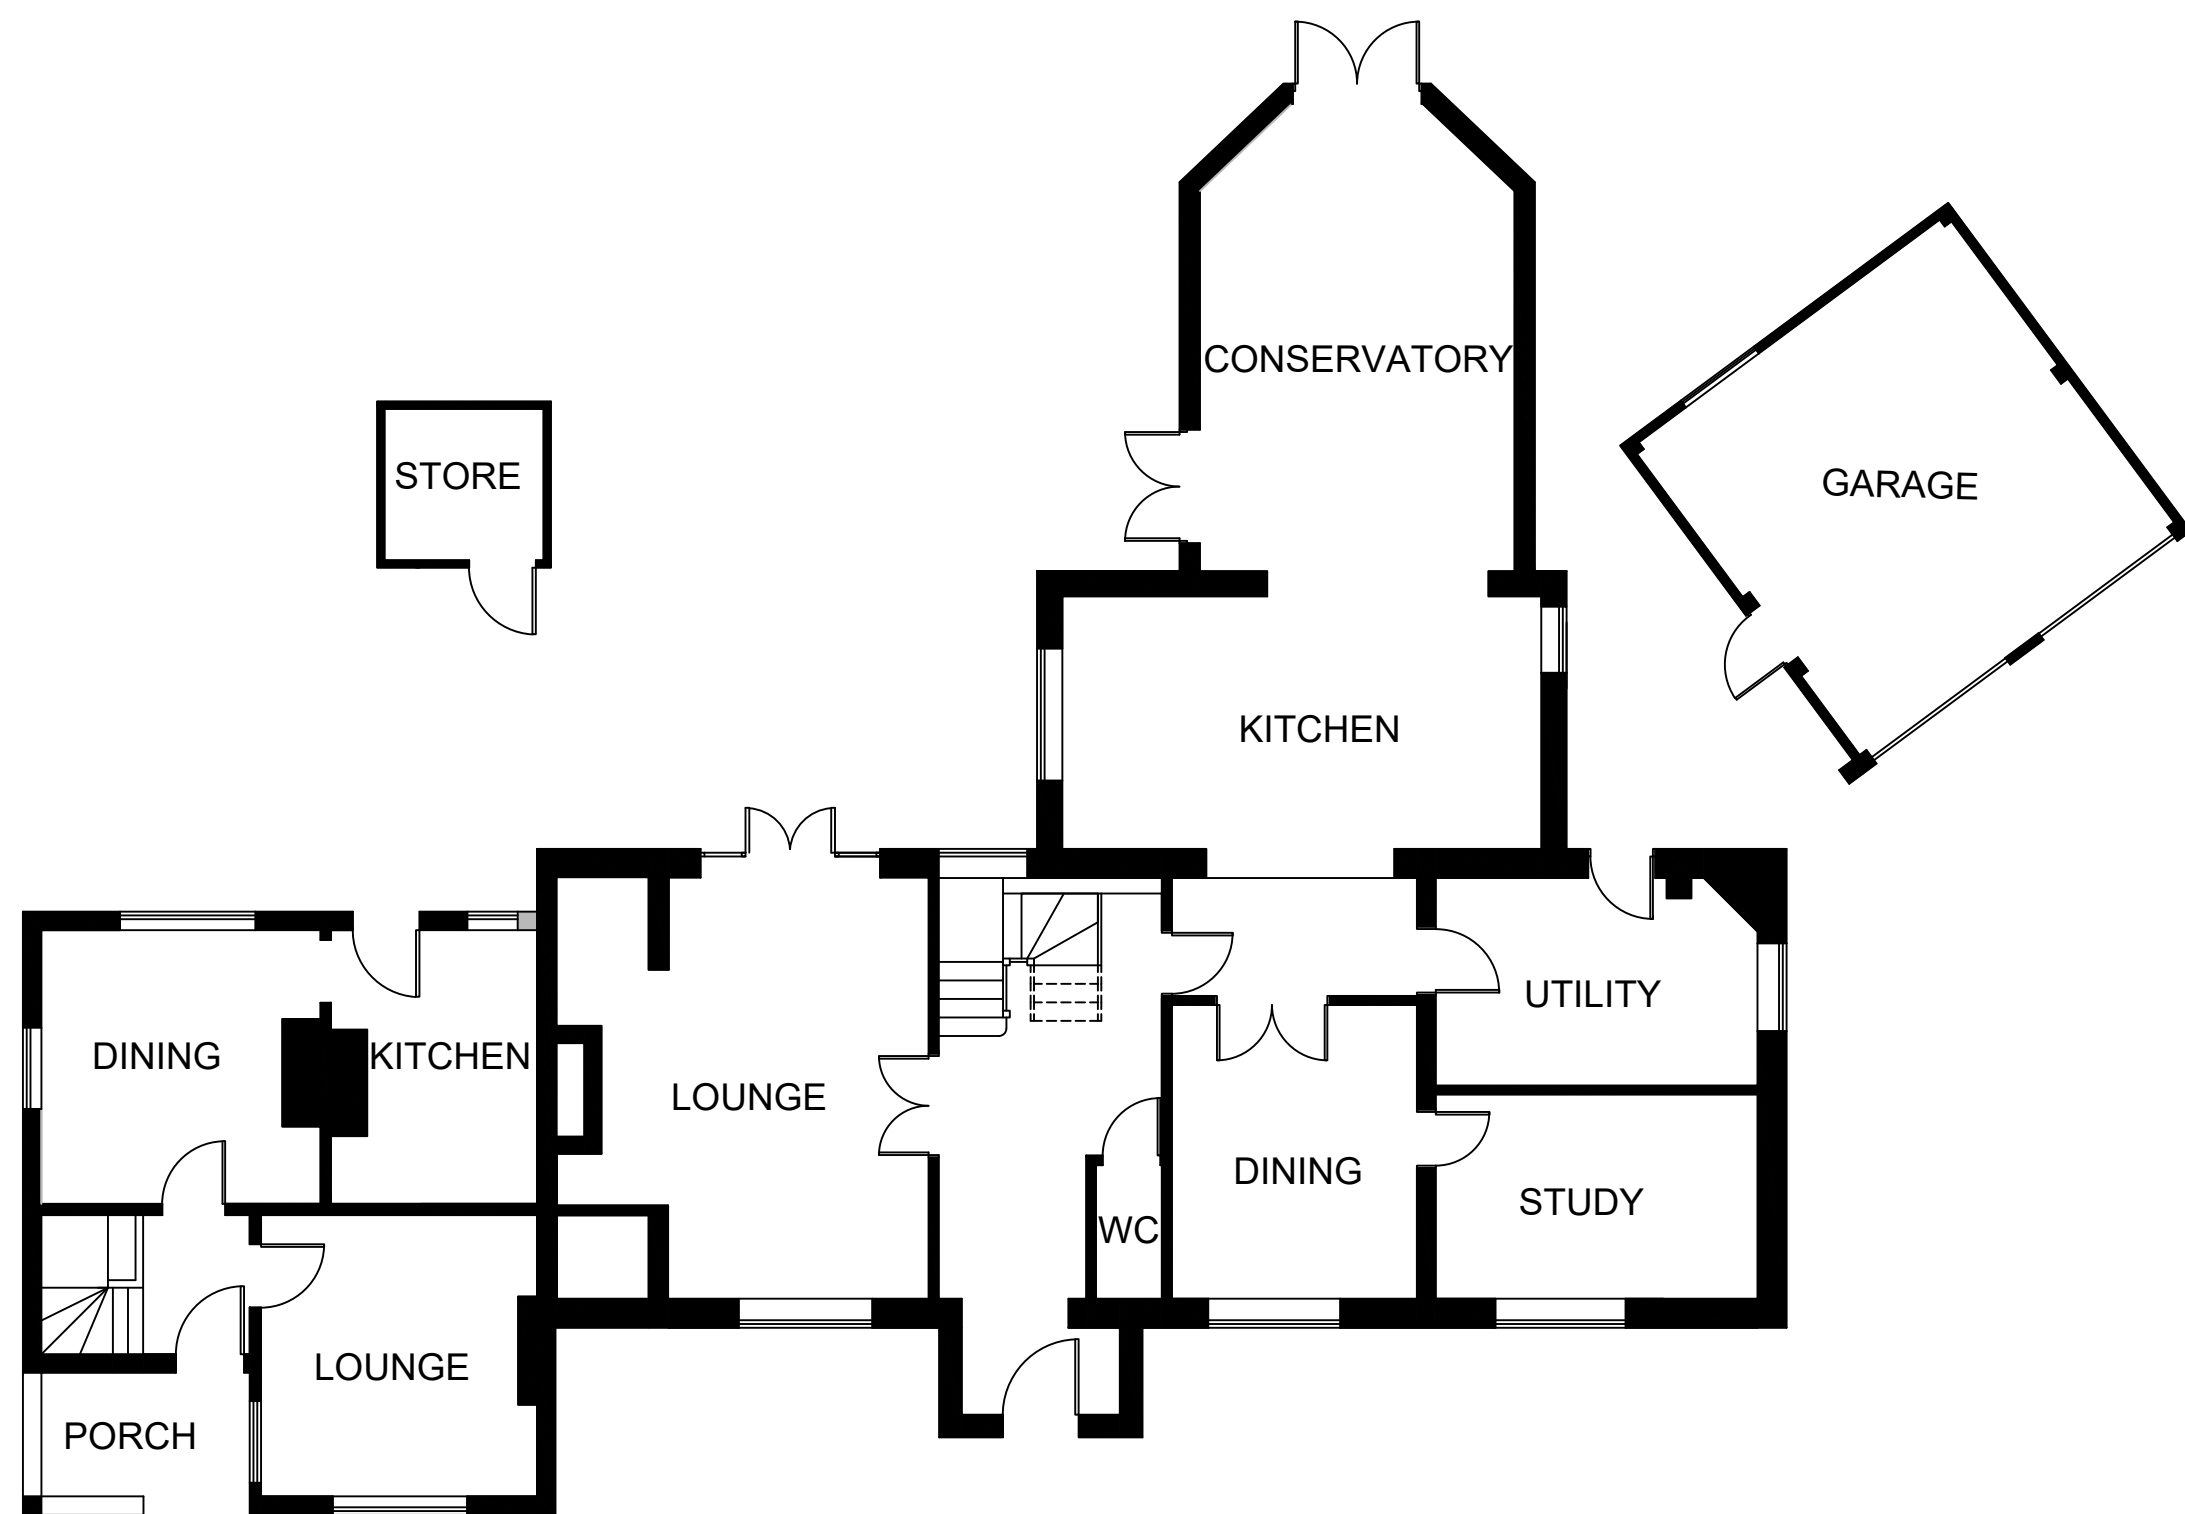

EXISTING GROUND FLOOR

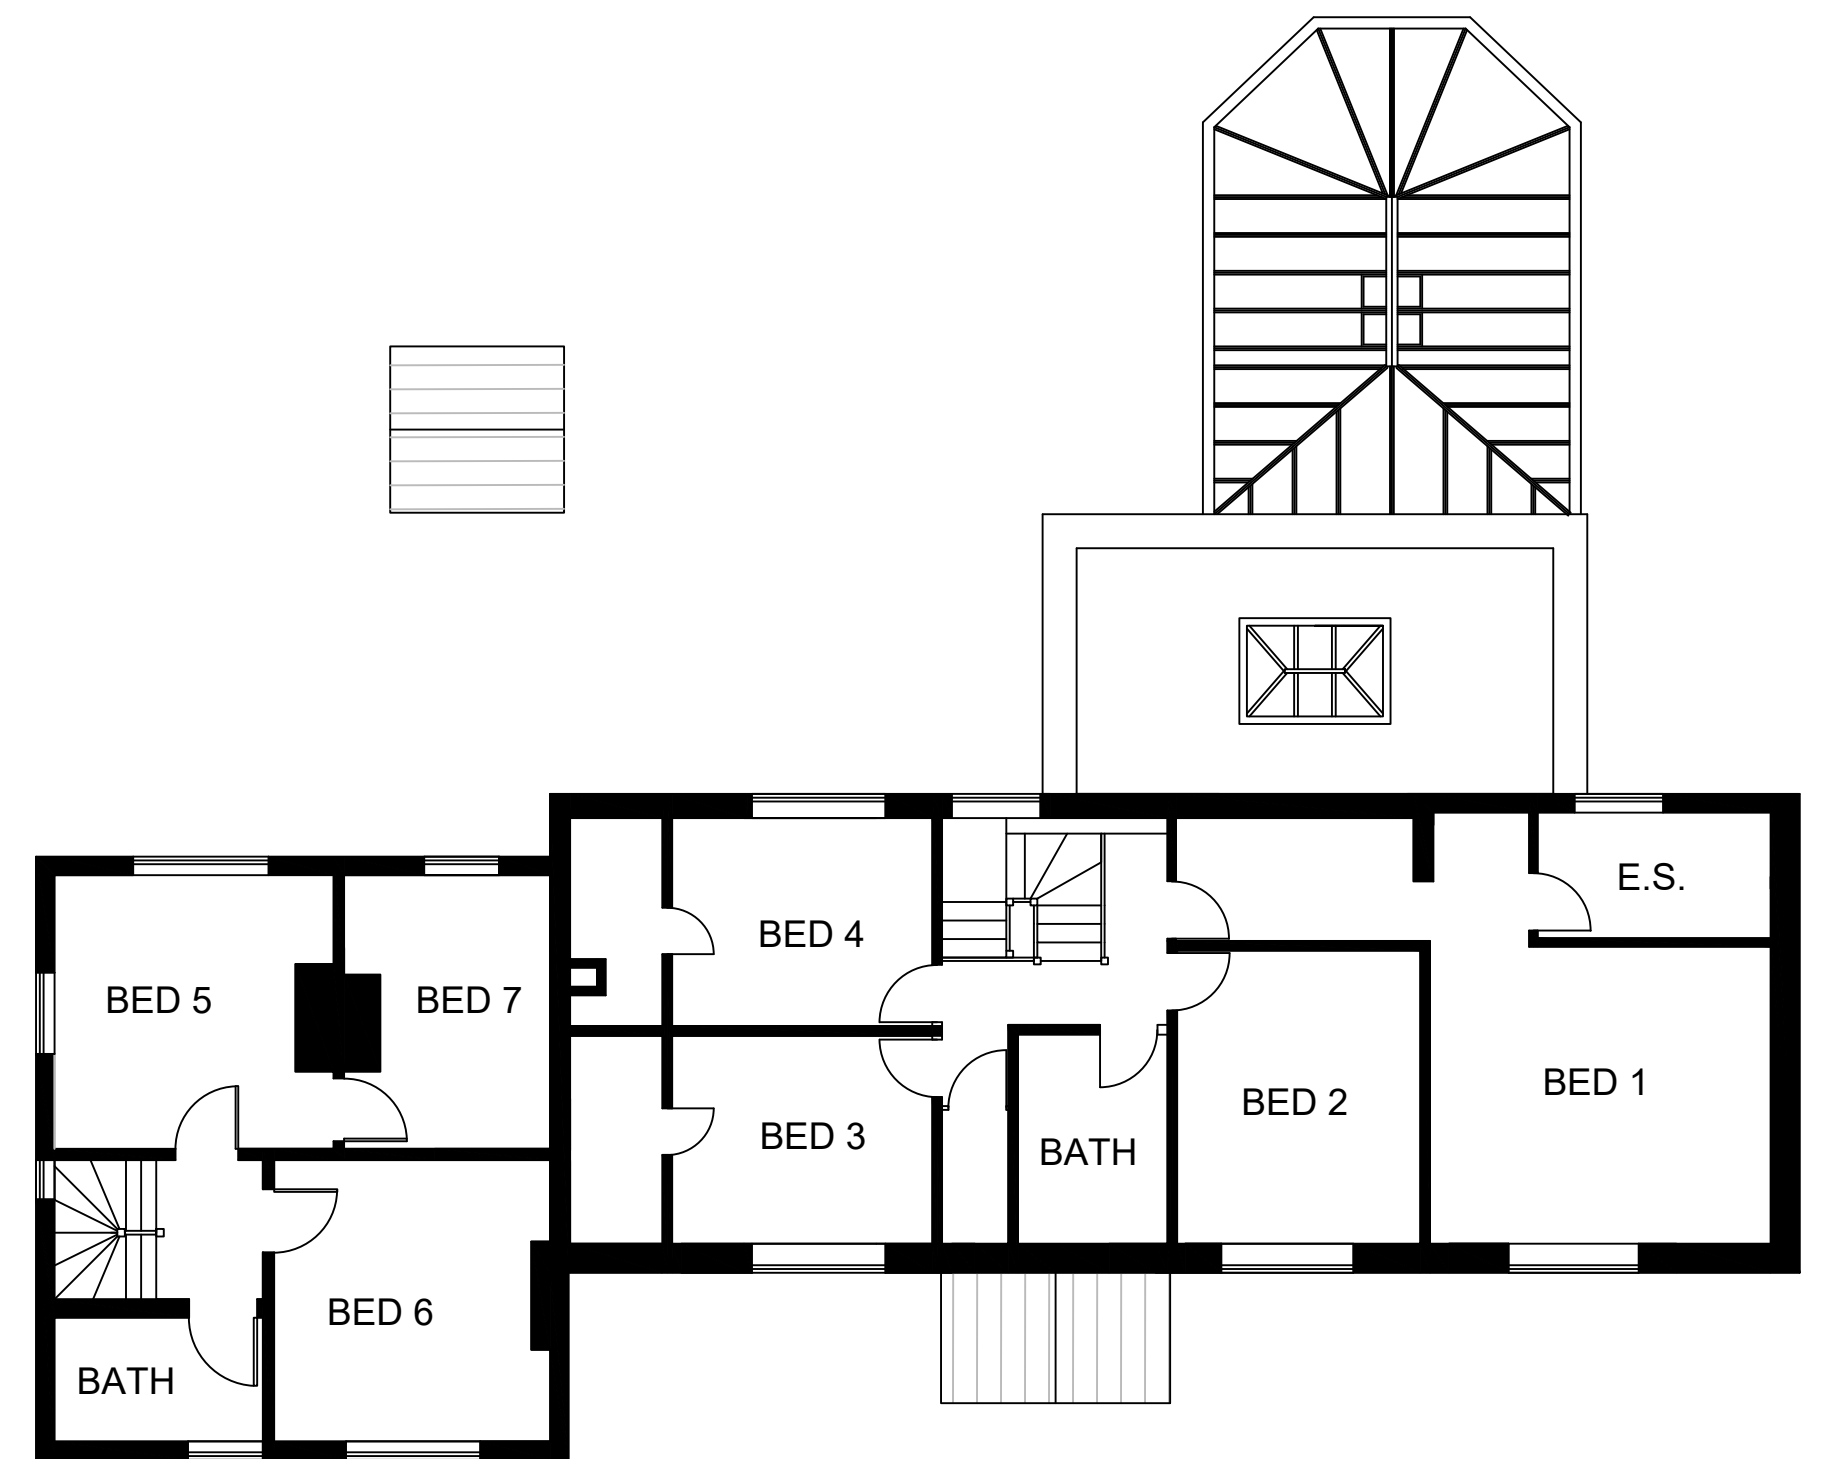

EXISTING FIRST FLOOR



SCALE 1:100

PROJECT		
THE OLD SCHOOL, LEY GREEN, HITCHIN		
DRAWING TITLE		
EXISTING FLOOR PLANS		
DATE	DRAWN	SIZE
MARCH 2025	CP	A2
DRAWING	REVISION	
OS0002-1	C	