


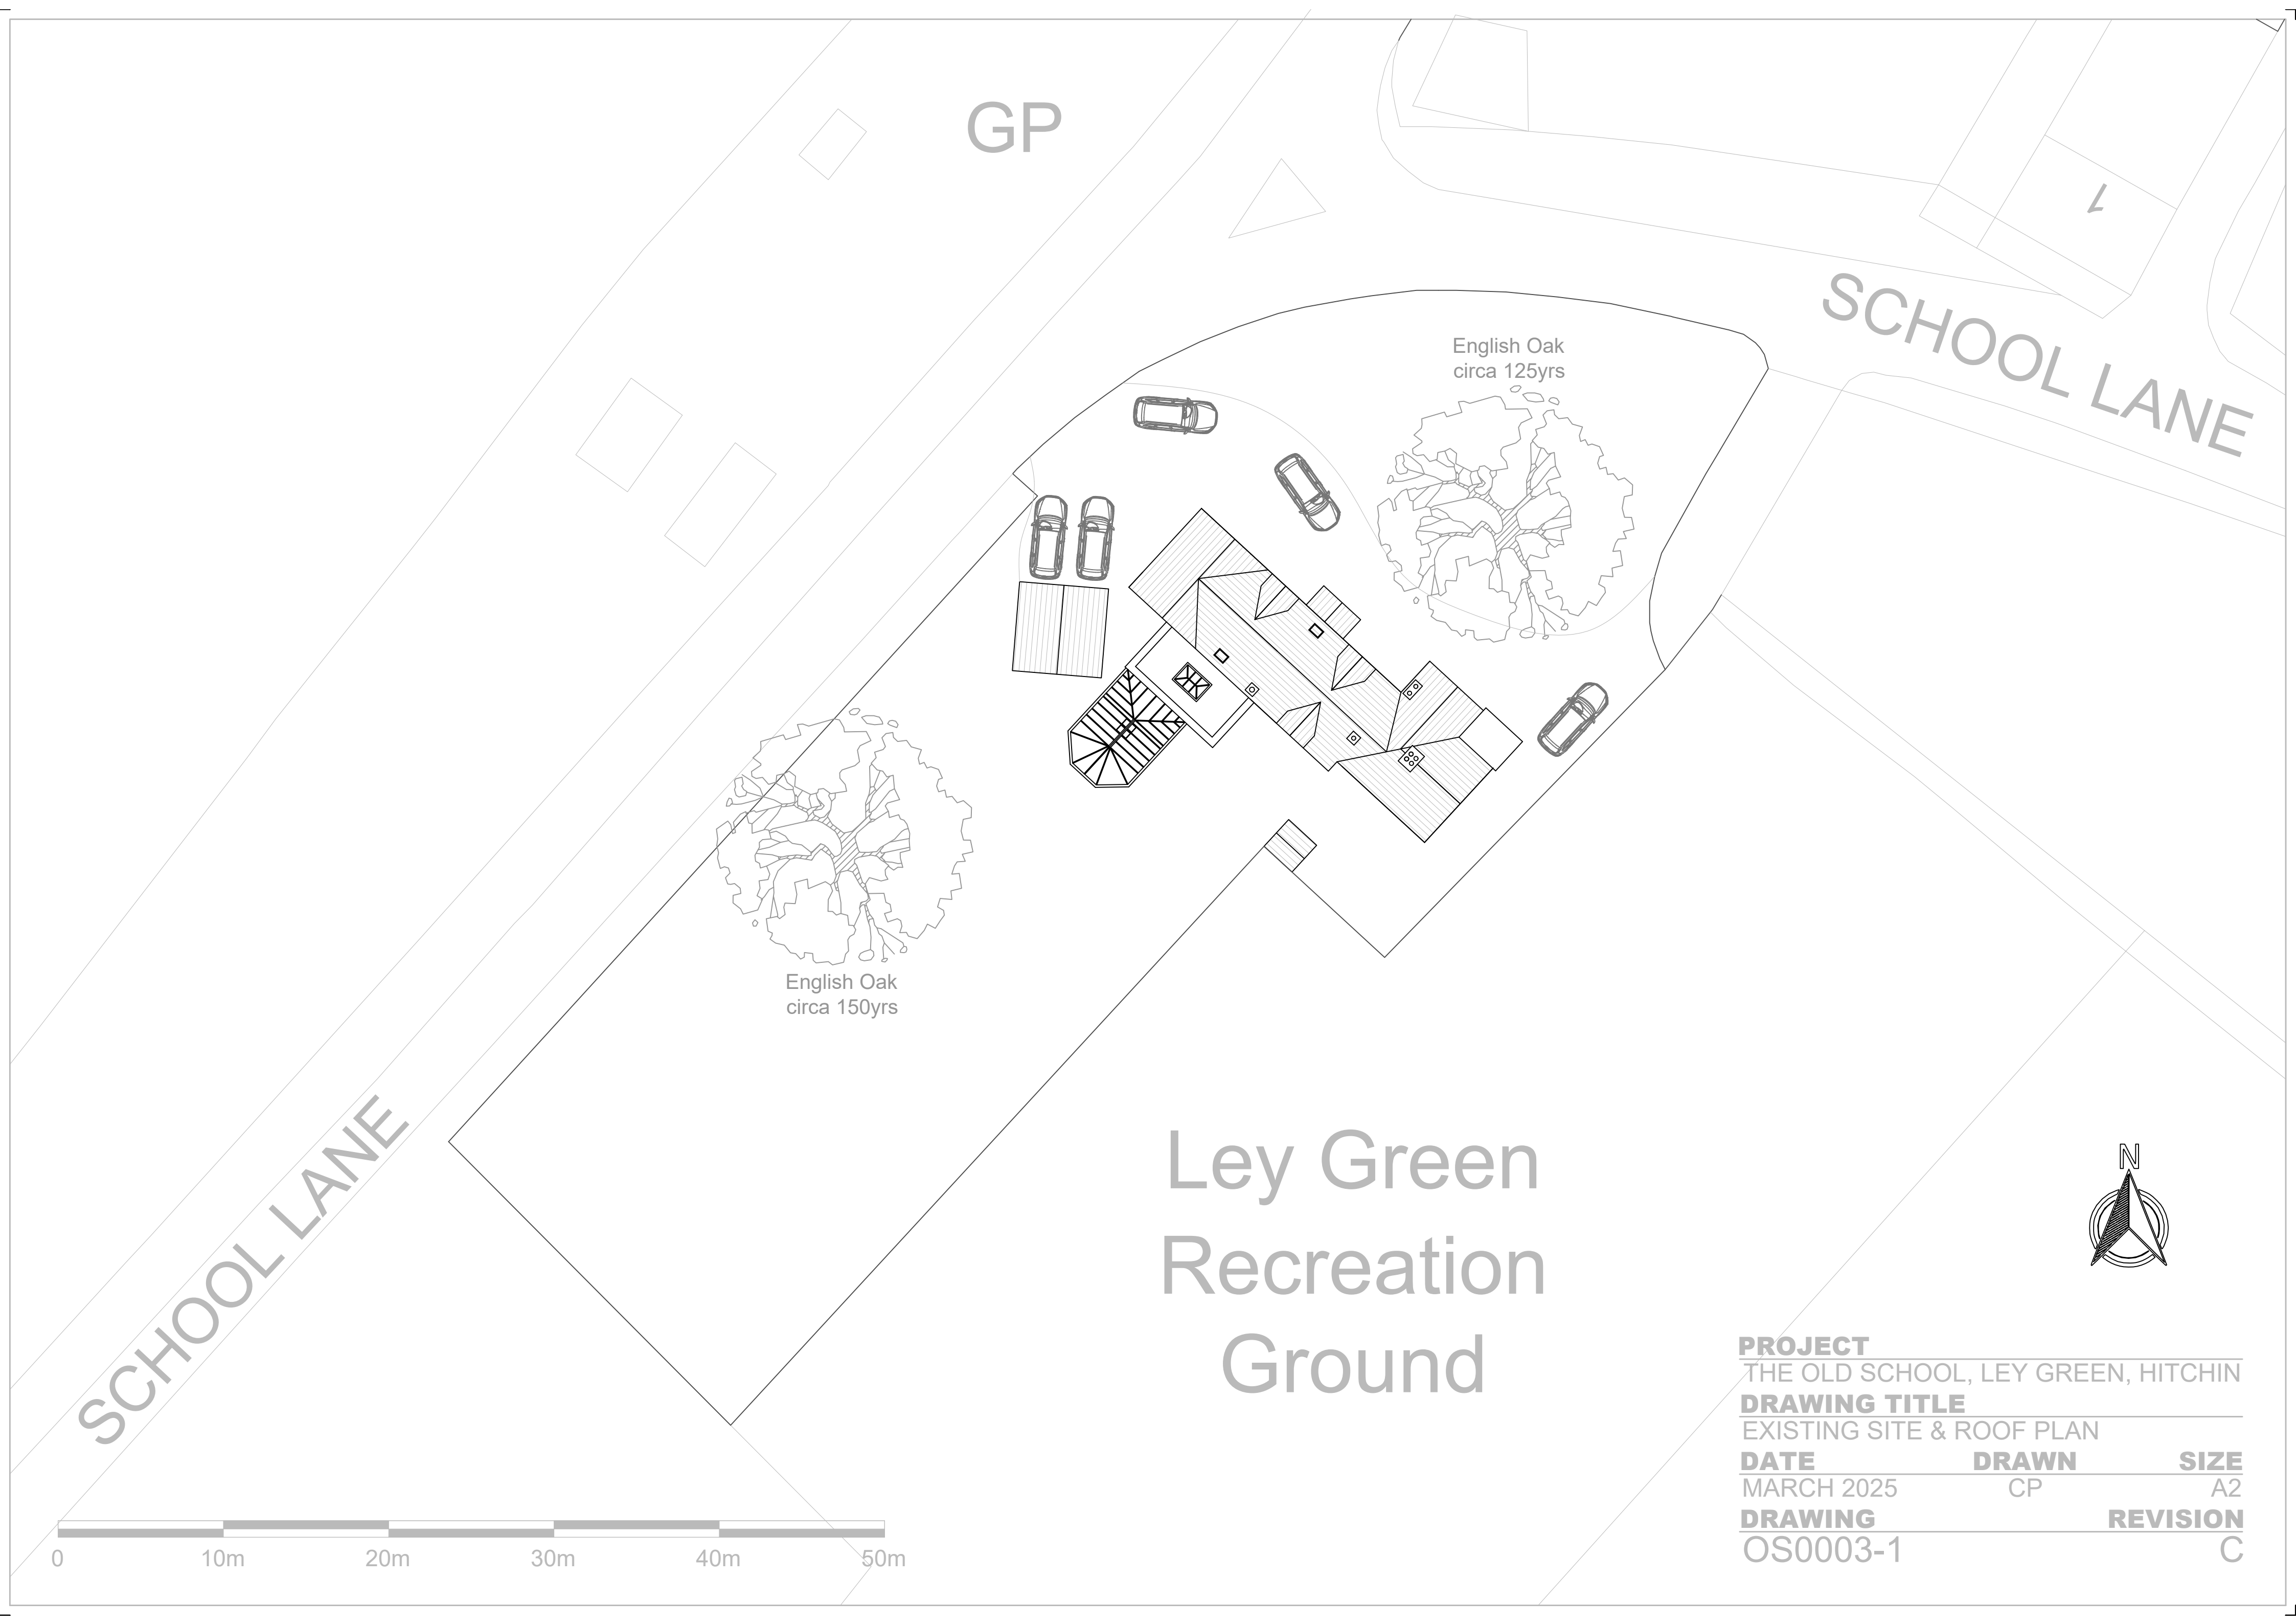


GP

SCHOOL LANE

English Oak
circa 125yrs

English Oak
circa 150yrs

Ley Green Recreation Ground

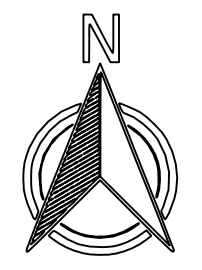

SCHOOL LANE



PROJECT		
THE OLD SCHOOL, LEY GREEN, HITCHIN		
DRAWING TITLE		
EXISTING SITE & ROOF PLAN		
DATE	DRAWN	SIZE
MARCH 2025	CP	A2
DRAWING	REVISION	
OS0003-1	C	