


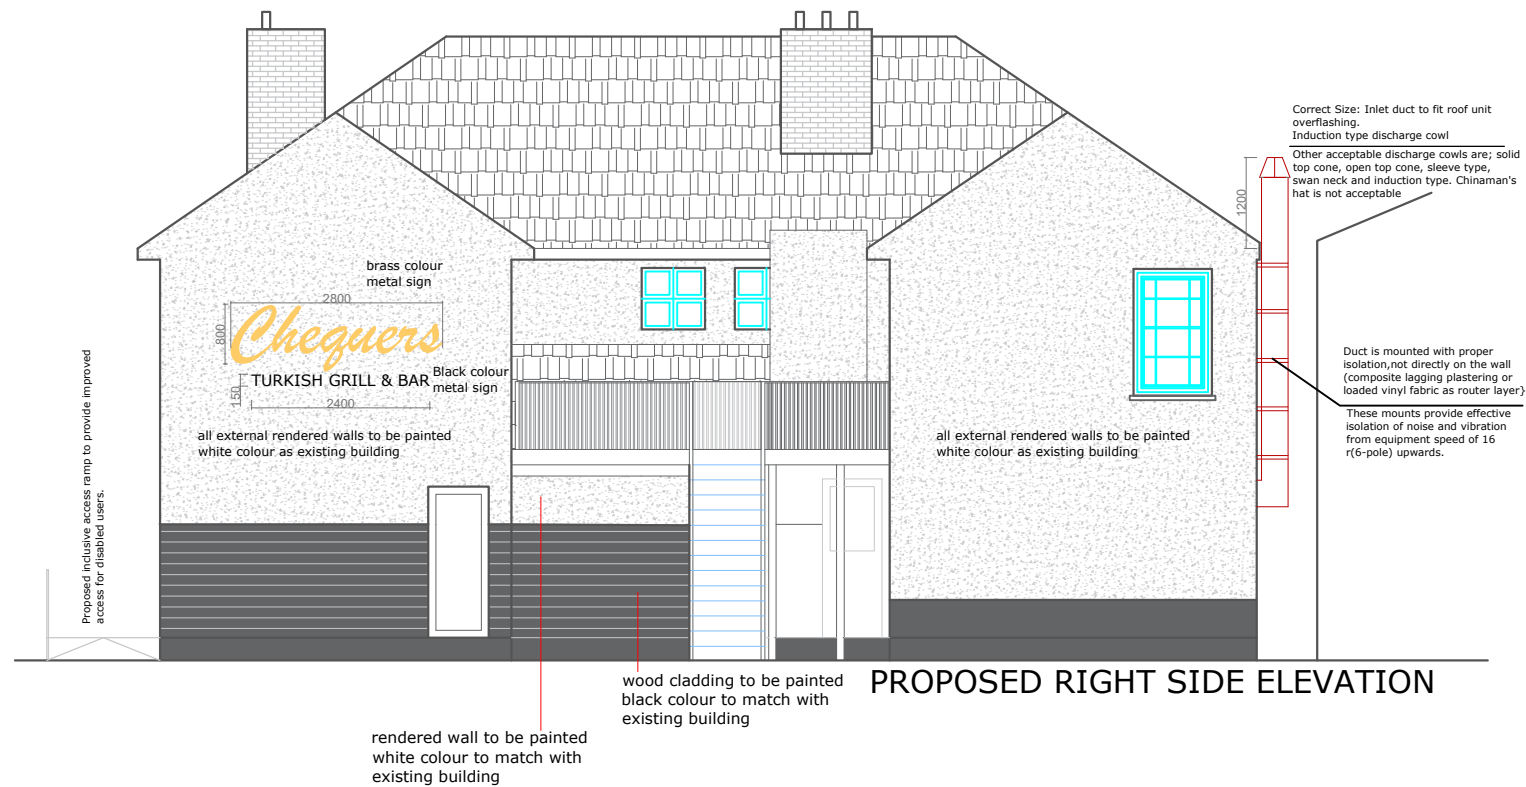


PROPOSED RIGHT SIDE ELEVATION



PROPOSED LEFT SIDE ELEVATION




PROPOSED FRONT ELEVATION

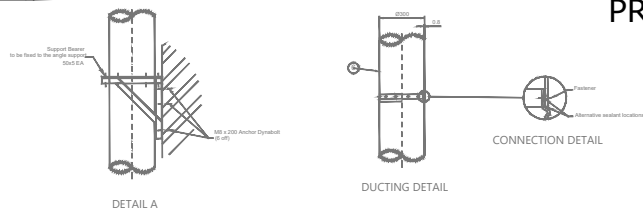

PLEASE NOTE

1. All dimensions to be verified on site.
2. All dimensions are in millimeters.
3. No work shall commence until all approvals and agreements have been obtained. These include, Planning, Building Regulations, Water and party Wall.
4. The Copyright of this drawing belong to Phaaraspa Design Studio Ltd

Scale (@ A3) 1:100

 

Drawn By

ES

Checked By

ES

PROJECT STATUS

PLANNING
PROPOSED

PROJECT

58 High St, Royston
SG8 9AW

SHEET

ELEVATIONS

DRAWING
NUMBER

A103

REV

JOB No.

ROY-1

DATE

15/05/2026

PHAARASPA DESIGN STUDIO LTD

Email: info@phaaraspa.co.uk

Phone: +447444585059

