



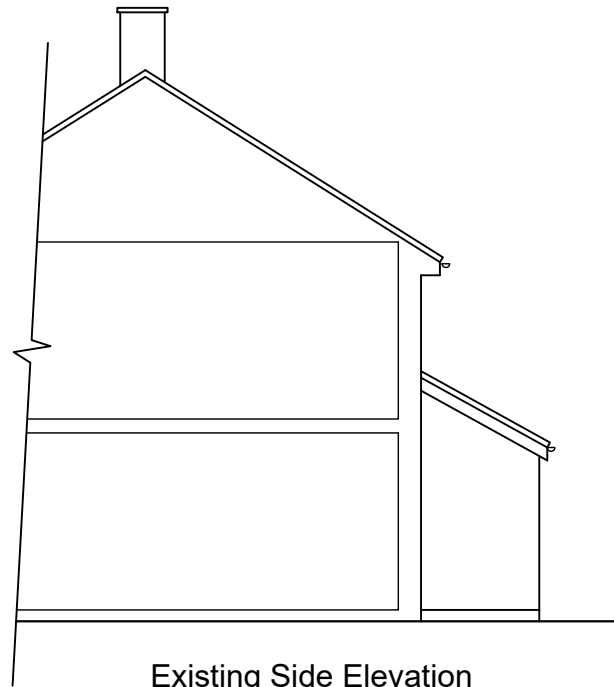


Existing Side Elevation
(section through No20)




Existing Front Elevation

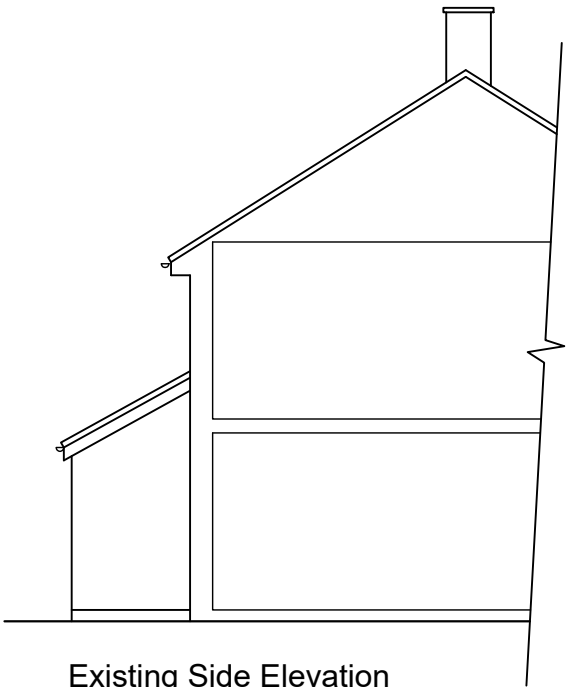


Existing Side Elevation
(section through No16)

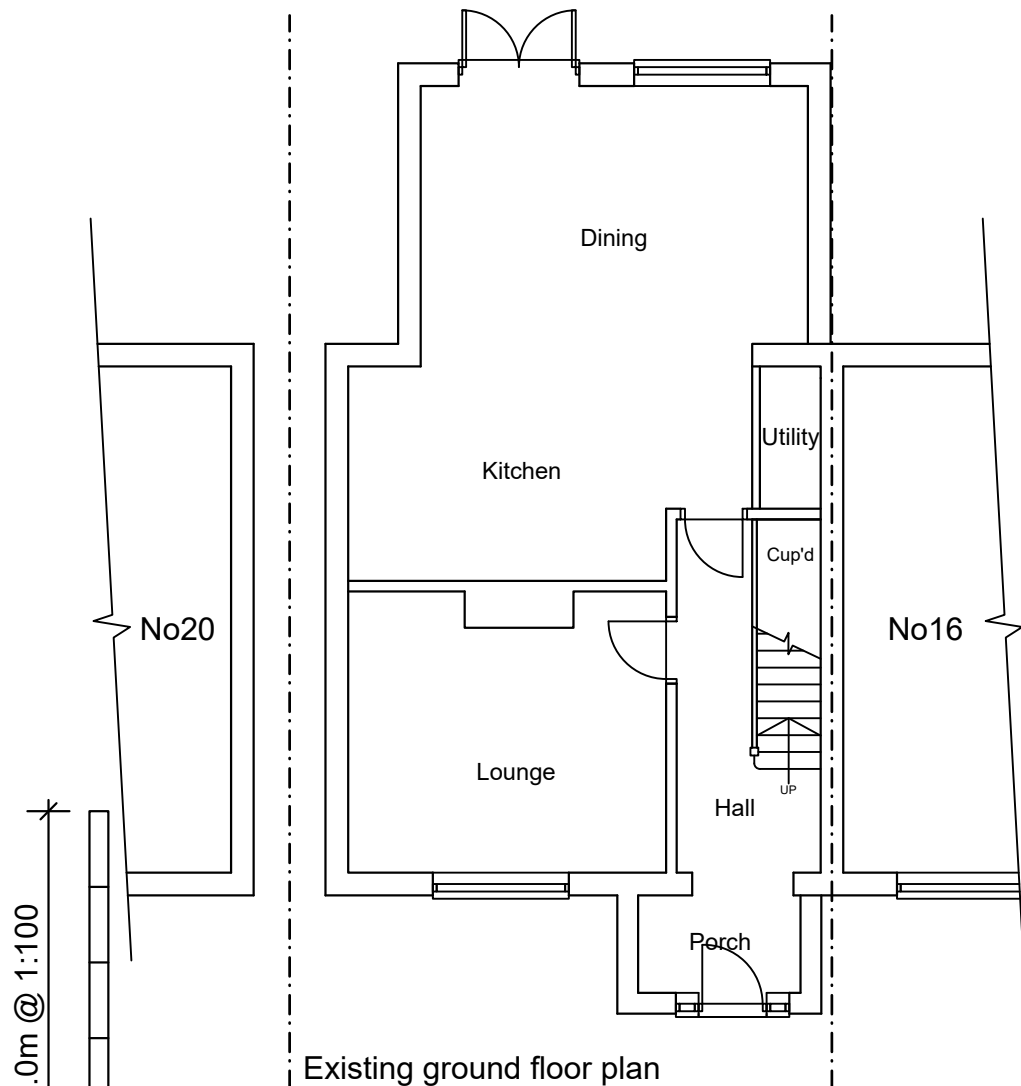

Existing ground floor plan

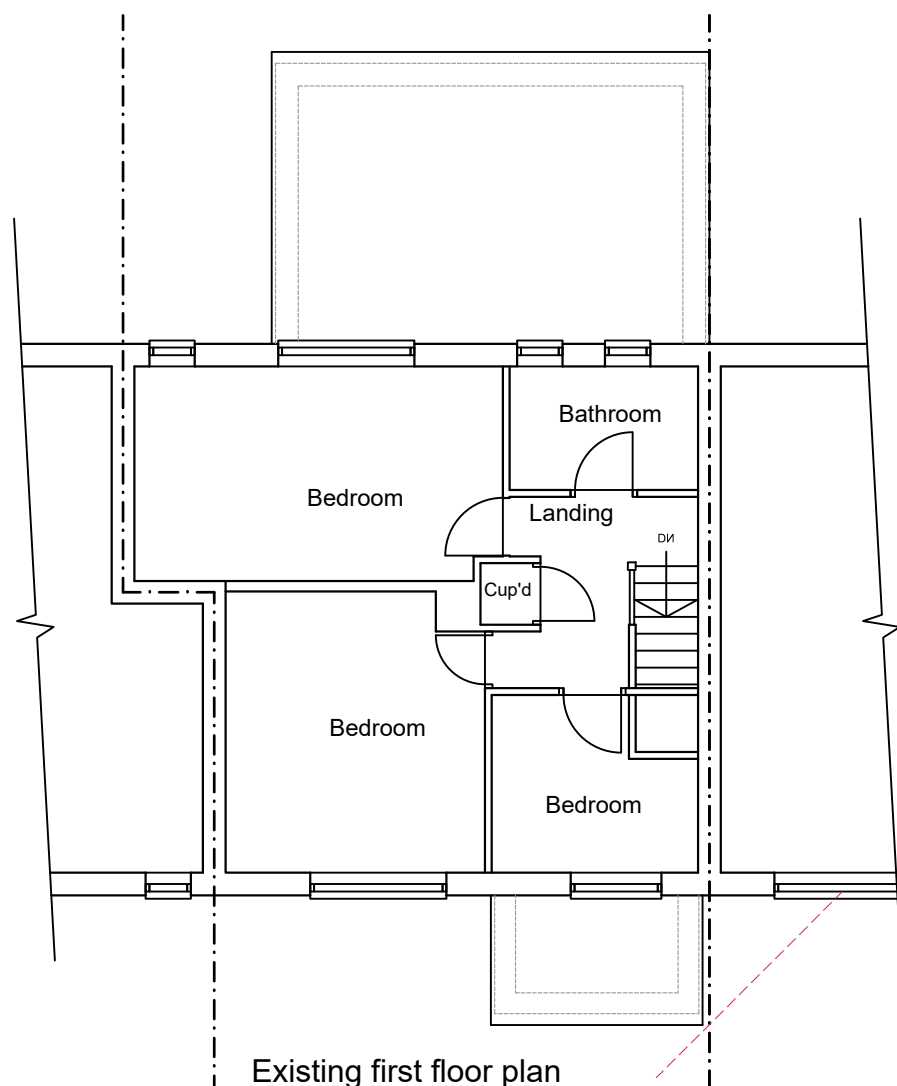

Existing first floor plan

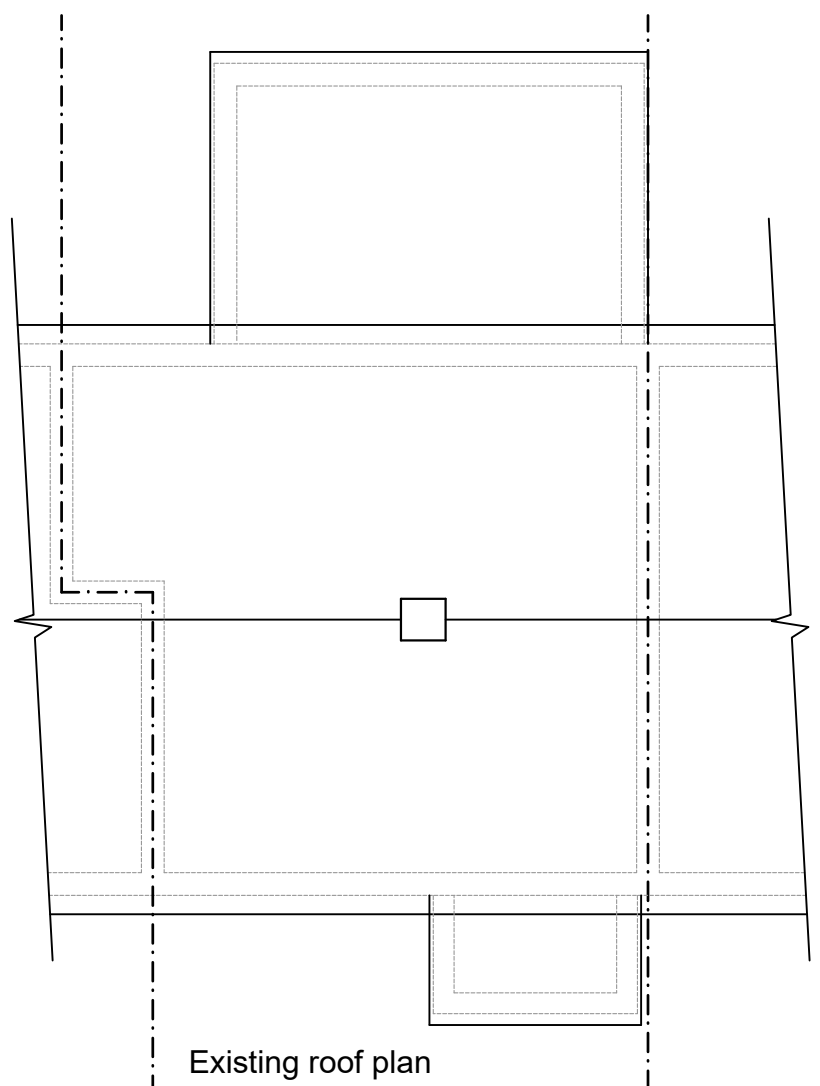

Existing roof plan

AT Design (Welwyn) Ltd
Architectural Design Services
30C High Street, Welwyn, Herts AL6 9EQ
Tel: 07931703297 - email: adamtrigg@hotmail.com

Title: Proposed front extension
18 Sherwood, Letchworth
Hertfordshire, SG6 4SQ
Existing floor plans and elevations

Scale : 1:100 at A3
Date : Sept 2025
Drawn by: AT

Drg.No: AT1295-02

Rev. Description. Date.