


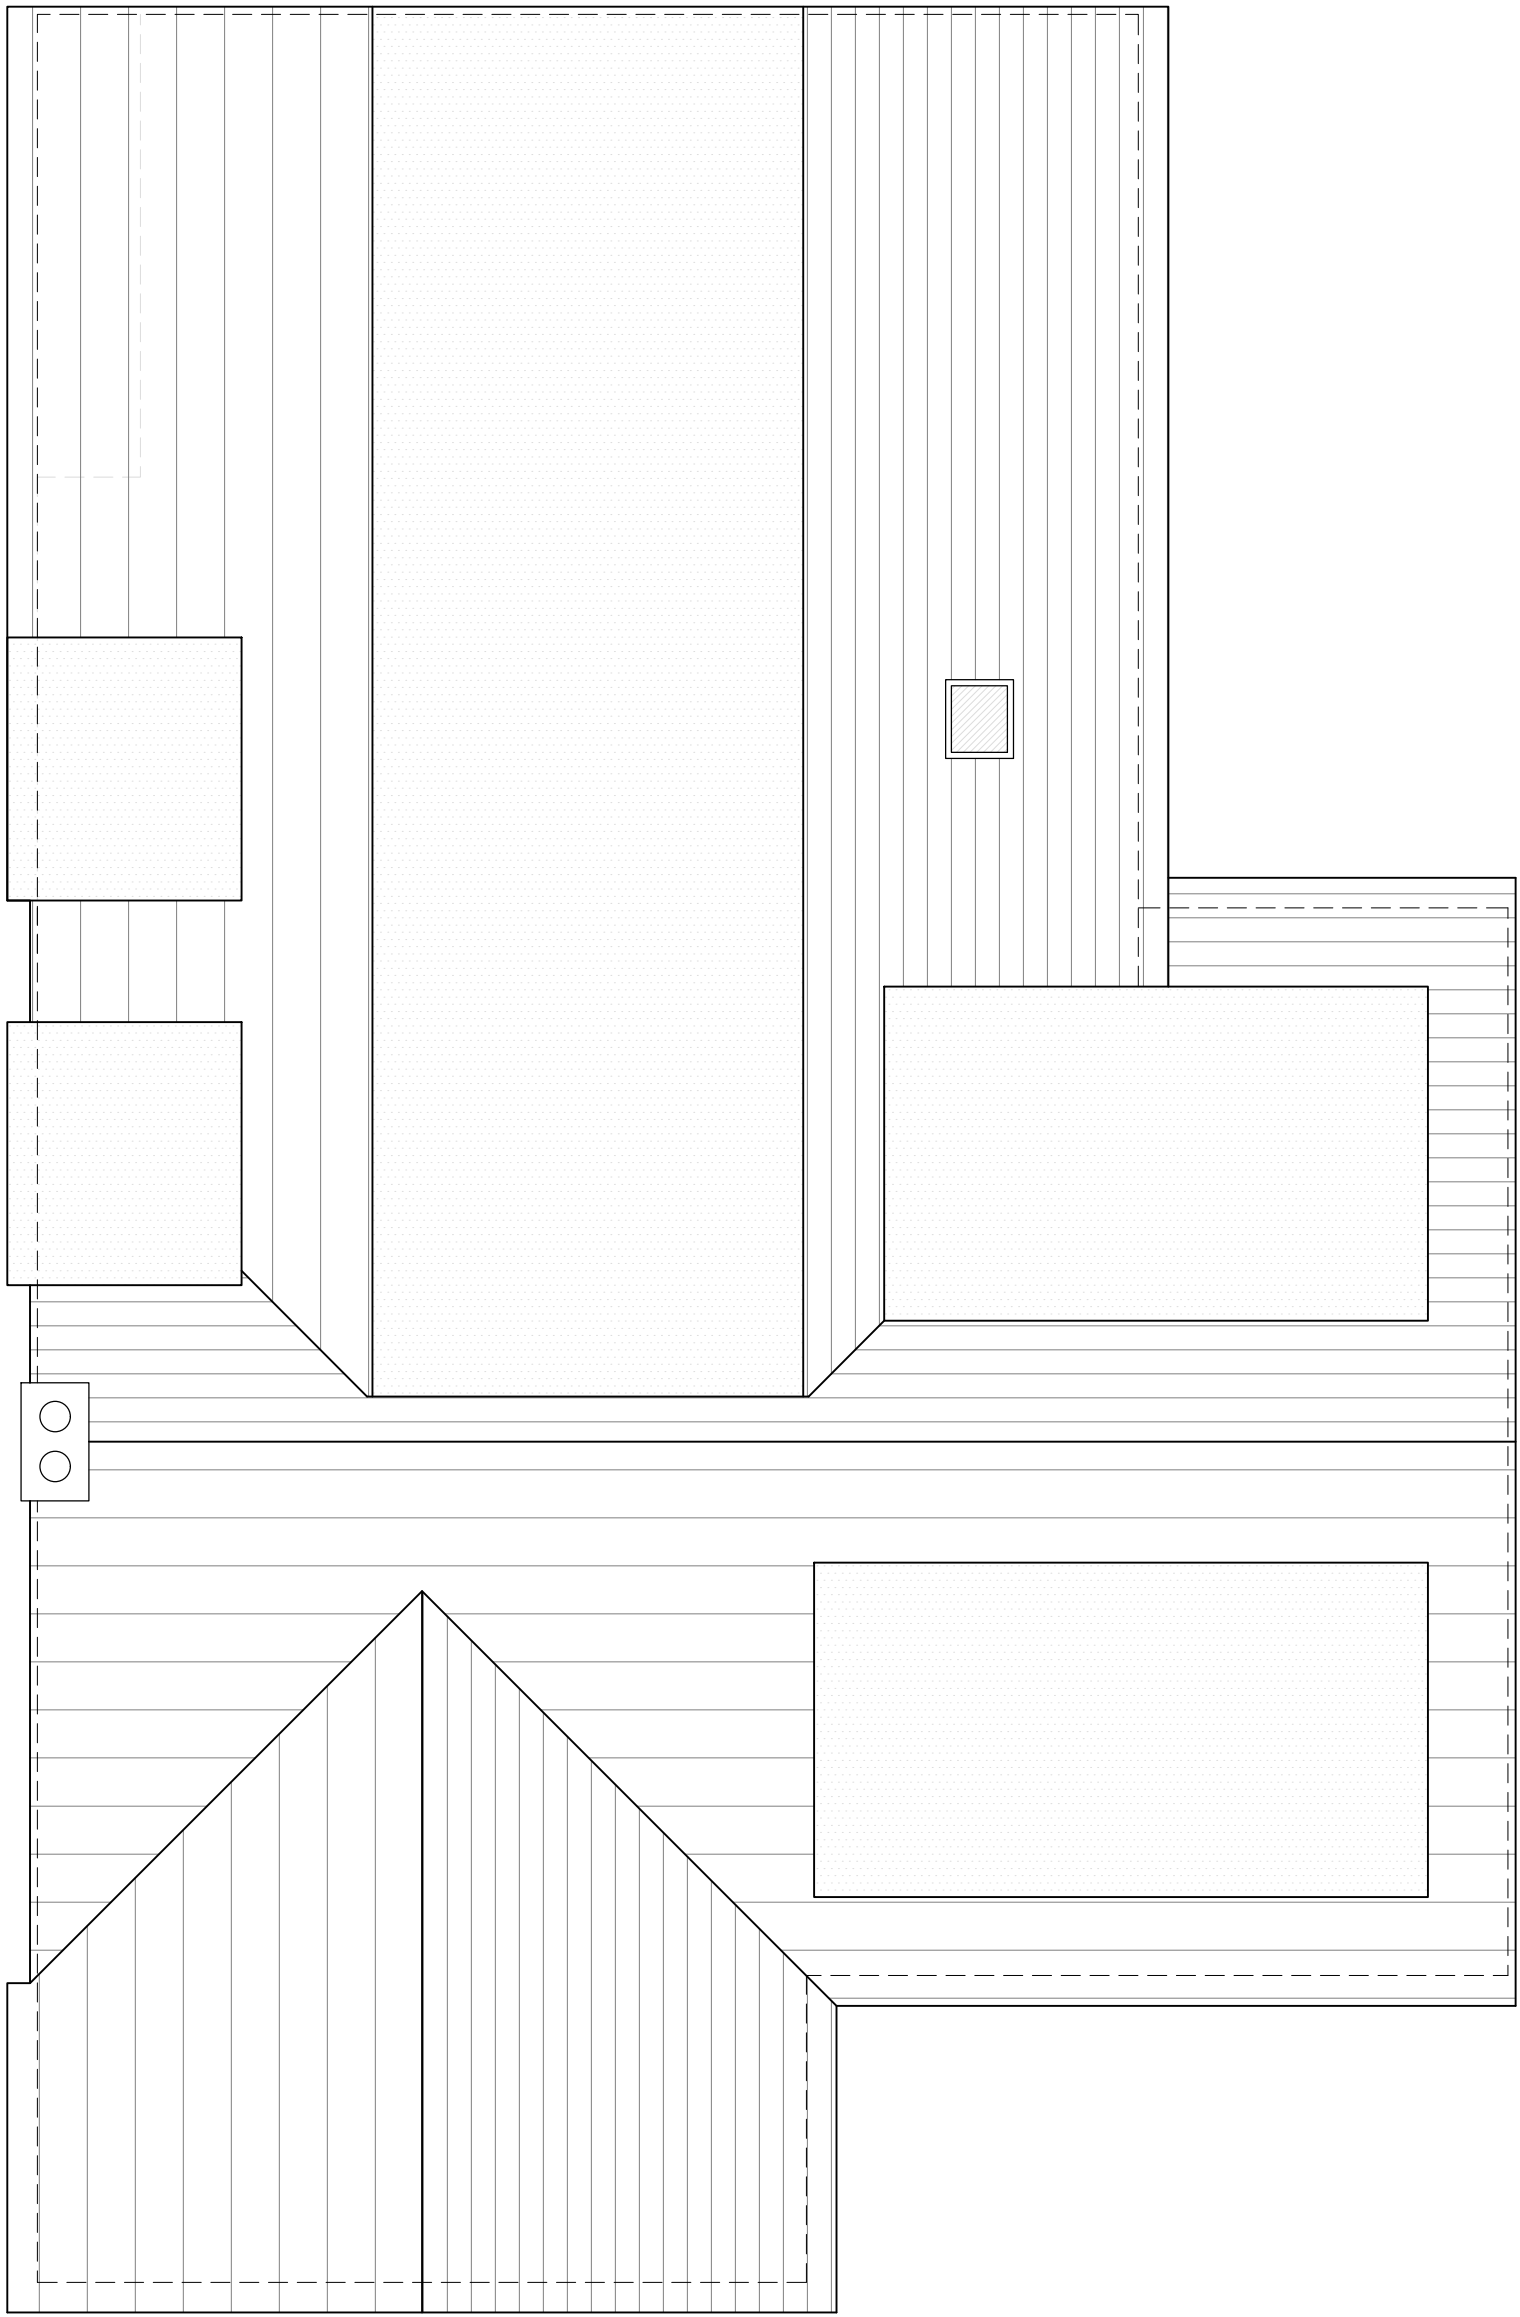

Roof Plan




East Elevation

North Elevation

West Elevation

nB. All materials used for the new extension are to pattern match and line through with the existing finishes

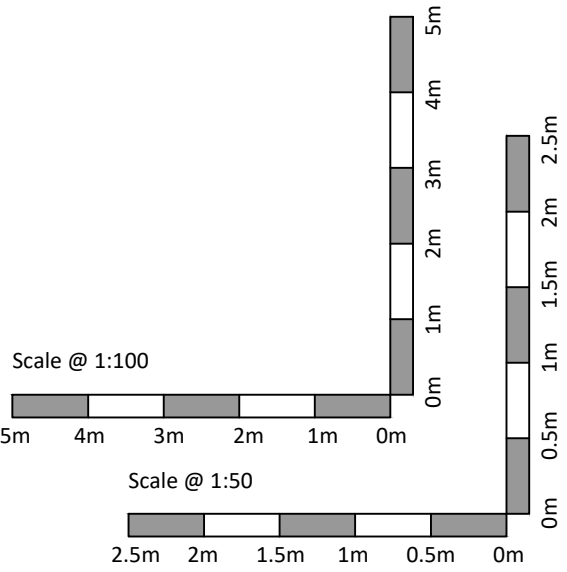

Notes:

This drawing is a print and must not be scaled from without reference being made to the accompanying scale bar. All dimensions of existing buildings to be verified on site.

This drawing is to be read in conjunction with all other drawings, relevant specifications and preliminary / general conditions associated with the project.

All materials and workmanship to comply with Approved Document 7 to support Regulation 7 2013 edition of the Building Regulations 2010.

The Contractor is to check all drawings for dimensional and co-ordination accuracy. Any discrepancy between the details shown and those by others are to be reported to the Client / Contract Administrator.

This drawing remains the copyright of ajf project design.



B	21.07.25	Rear dormer amendment
A	16.12.24	Client amendments
REV	DATE	NOTE

PRELIMINARY

ajf | project design
chartered architectural technologists - building surveyors

Baldock
Hertfordshire
tel: 07970 273238
email: info@ajfprojectdesign.co.uk
web: www.ajfprojectdesign.co.uk

CLIENT
Mr J Wynn

PROJECT
Extension and Alteration
30 Turnpike Lane
Ickleford
Hitchin SG5 3XB

DRAWING TITLE
Roof plans and elevations
as proposed

SCALE	1:50/100 @ A1	DRAWING NUMBER	302	REVISION	B
DATE	Dec 2024				
DRAWN	AJF				
JOB NUMBER	0306				