


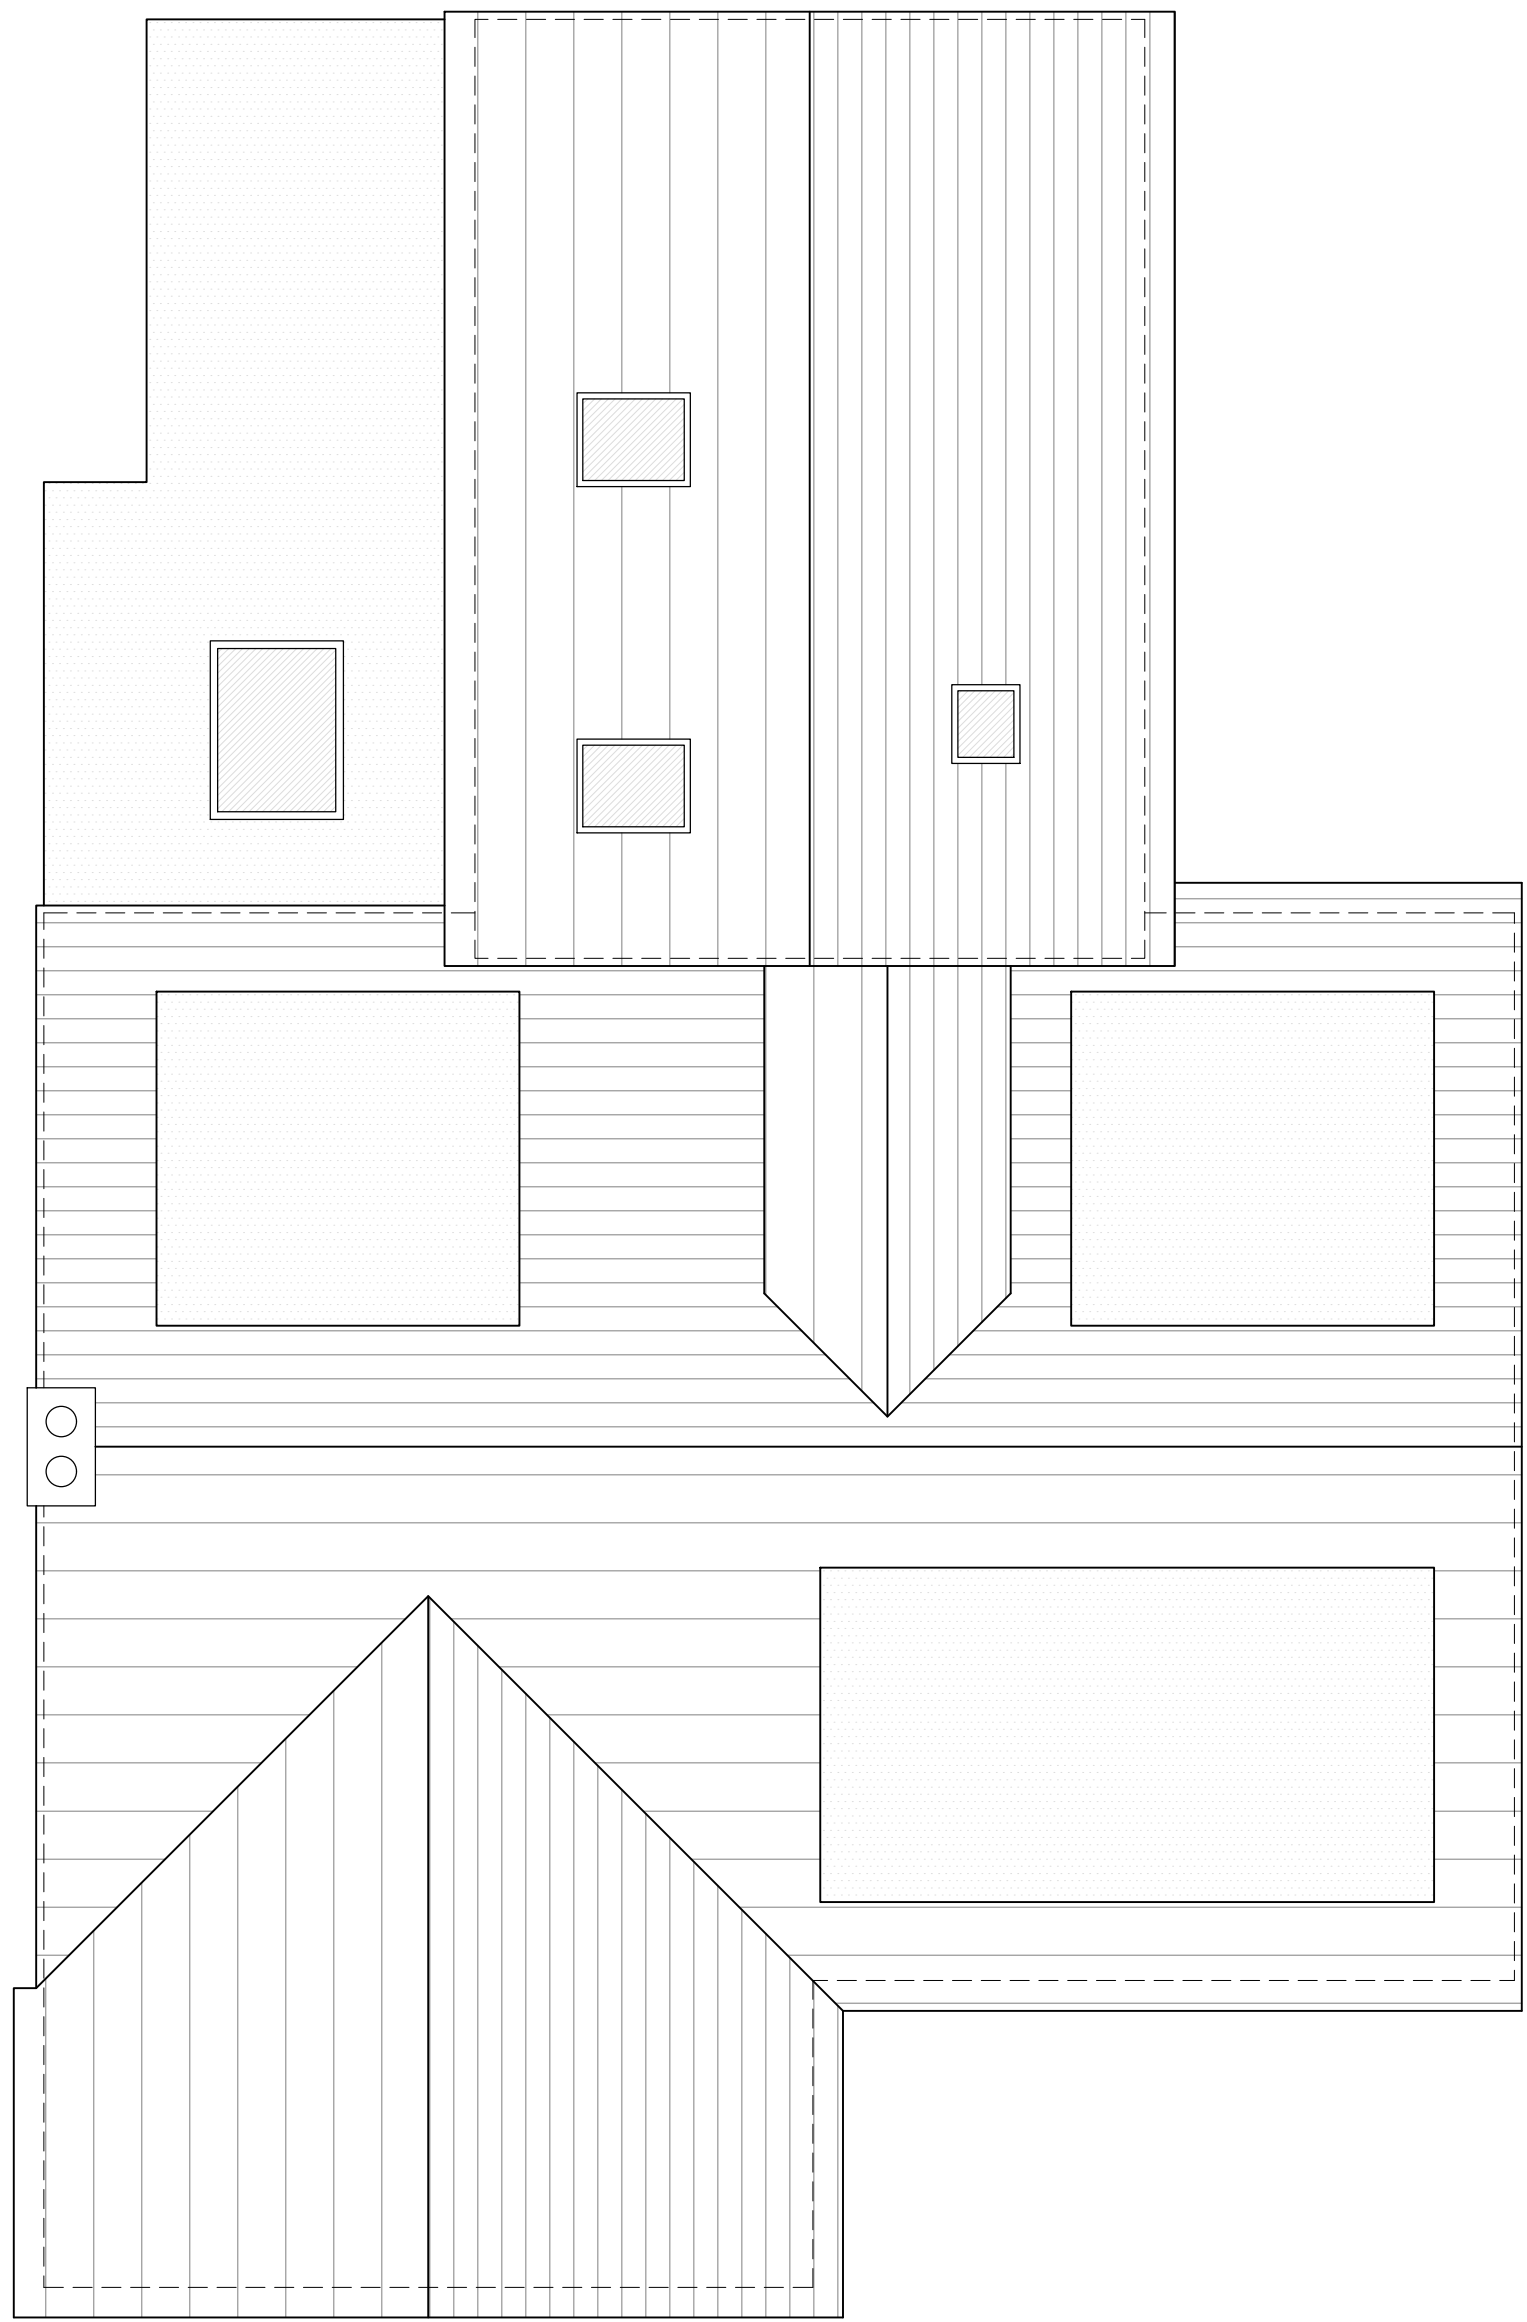


Roof Plan



East Elevation

North Elevation

West Elevation

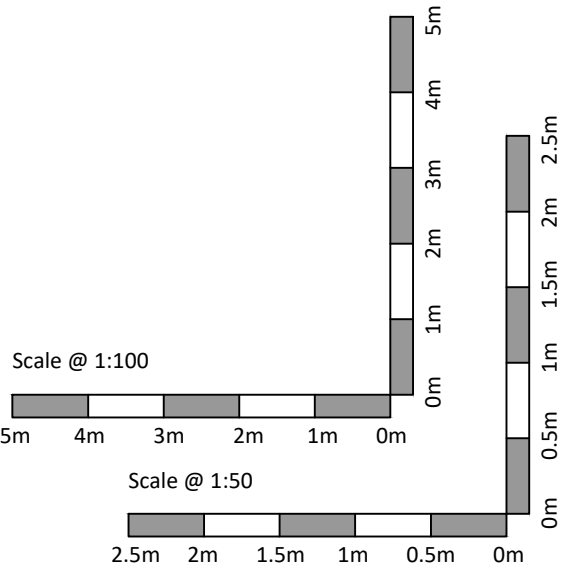

Notes:

This drawing is a print and must not be scaled from without reference being made to the accompanying scale bar. All dimensions of existing buildings to be verified on site.

This drawing is to be read in conjunction with all other drawings, relevant specifications and preliminary / general conditions associated with the project.

All materials and workmanship to comply with Approved Document 7 to support Regulation 7 2013 edition of the Building Regulations 2010.

The Contractor is to check all drawings for dimensional and co-ordination accuracy. Any discrepancy between the details shown and those by others are to be reported to the Client / Contract Administrator.

This drawing remains the copyright of ajf project design.



REV	DATE	NOTE

SURVEY

ajfproject design

chartered architectural technologists - building surveyors

Baldock

Hertfordshire

tel: 07970 273238

email: info@ajfprojectdesign.co.uk

web: www.ajfprojectdesign.co.uk

CLIENT

Mr J Wynn

PROJECT

Extension and Alteration
30 Turnpike Lane
Ickleford
Hitchin SG5 3XB

DRAWING TITLE

Roof plan and elevations
as existing

SCALE

1:50/100 @ A1

DATE

Dec 2024

DRAWN

AJF

JOB NUMBER

0306

DRAWING NUMBER

202

REVISION

CHECKED BY