


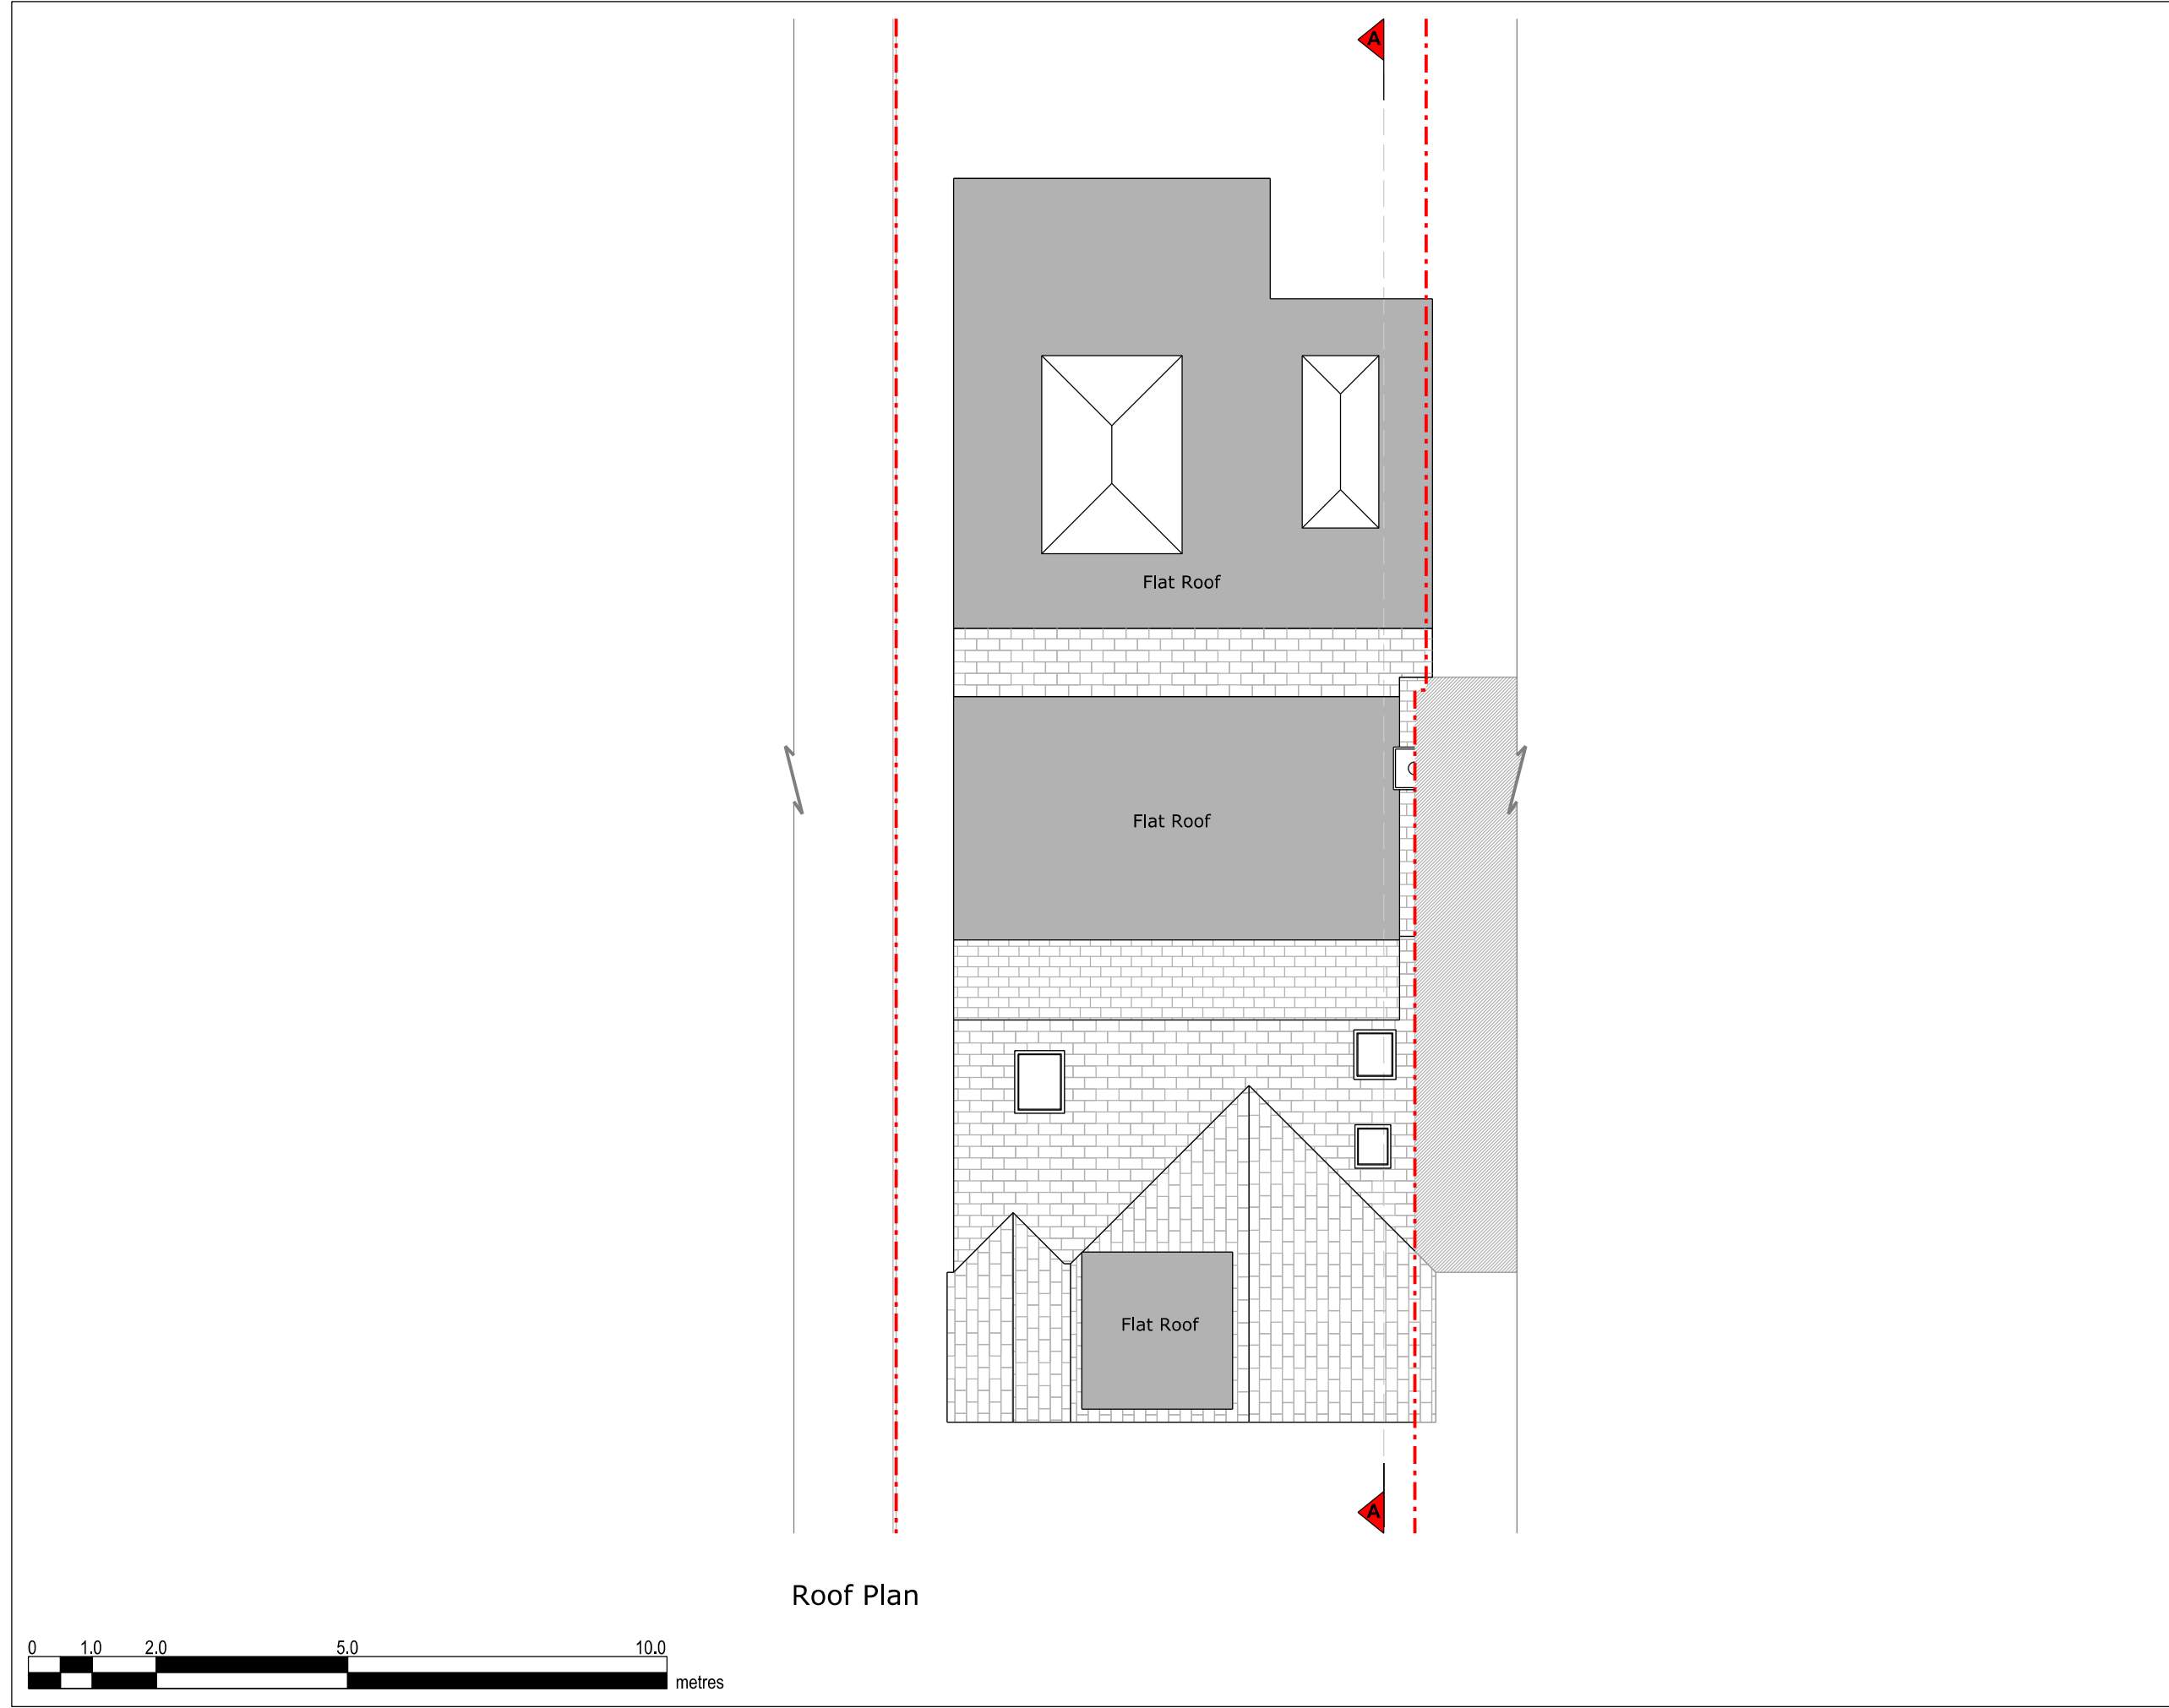

Roof Plan



Copyright in design and this drawing is the property of Resi and Design Squared.

Reproduction in whole or in part is forbidden without written sanction of Resi and Design Squared.

All dimensions to be cross-checked on site prior to completing a Building Regulations package, structural engineering, the party wall process and construction.

Print to scale (as actual size)

NOTES

Revision		
Rev	Notes	Date
-	Preliminary issue	19/02/2024
A	Planning	23/04/2024
B	Planning	01/07/2024

KEY

	Existing walls		Boundary lines
	Existing removed		Proposed beam
	Proposed rooflight		Proposed drainage
			1.8m head height
			1.5m head height

JOB TITLE
Proposed outbuilding to rear garden, porch extension and all associated works at 2A, Coombelands, Royston, SG8 7DW

STATUS
Planning

DRAWING TITLE
Existing Roof Plan

CLIENT
Roy Stoneman

SCALE 1:100 at A3	DRAWN CZ
DATE Jul 2024	CHECKED NS

DRAWING NO. 185148 - 01 - 102B