

Copyright in design and this drawing is the property of Resi and Design Squared.

Reproduction in whole or in part is forbidden without written sanction of Resi and Design Squared.

All dimensions to be cross-checked on site prior to completing a Building Regulations package, structural engineering, the party wall process and construction.

Print to scale (as actual size)

NOTES**Revision**

Rev	Notes	Date
-	Preliminary issue	19/02/2024
A	Preliminary Issue	04/03/2024
B	Preliminary Issue	23/04/2024
C	Planning	29/04/2024

KEY

	Proposed walls		Boundary lines
	Existing walls		Proposed beam
	Existing removed		Proposed drainage
	Proposed rooflight		1.8m head height
			1.5m head height

JOB TITLE

Proposed outbuilding to rear garden, porch extension and all associated works at 2A, Coombelands, Royston, SG8 7DW

STATUS

Planning

DRAWING TITLE

Proposed Floor Plans

CLIENT

Roy Stoneman

SCALE

1:100 at A3

DRAWN

CZ


DATE

Jul 2024


CHECKED

NS

DRAWING NO. 185148 - 01 - 103C

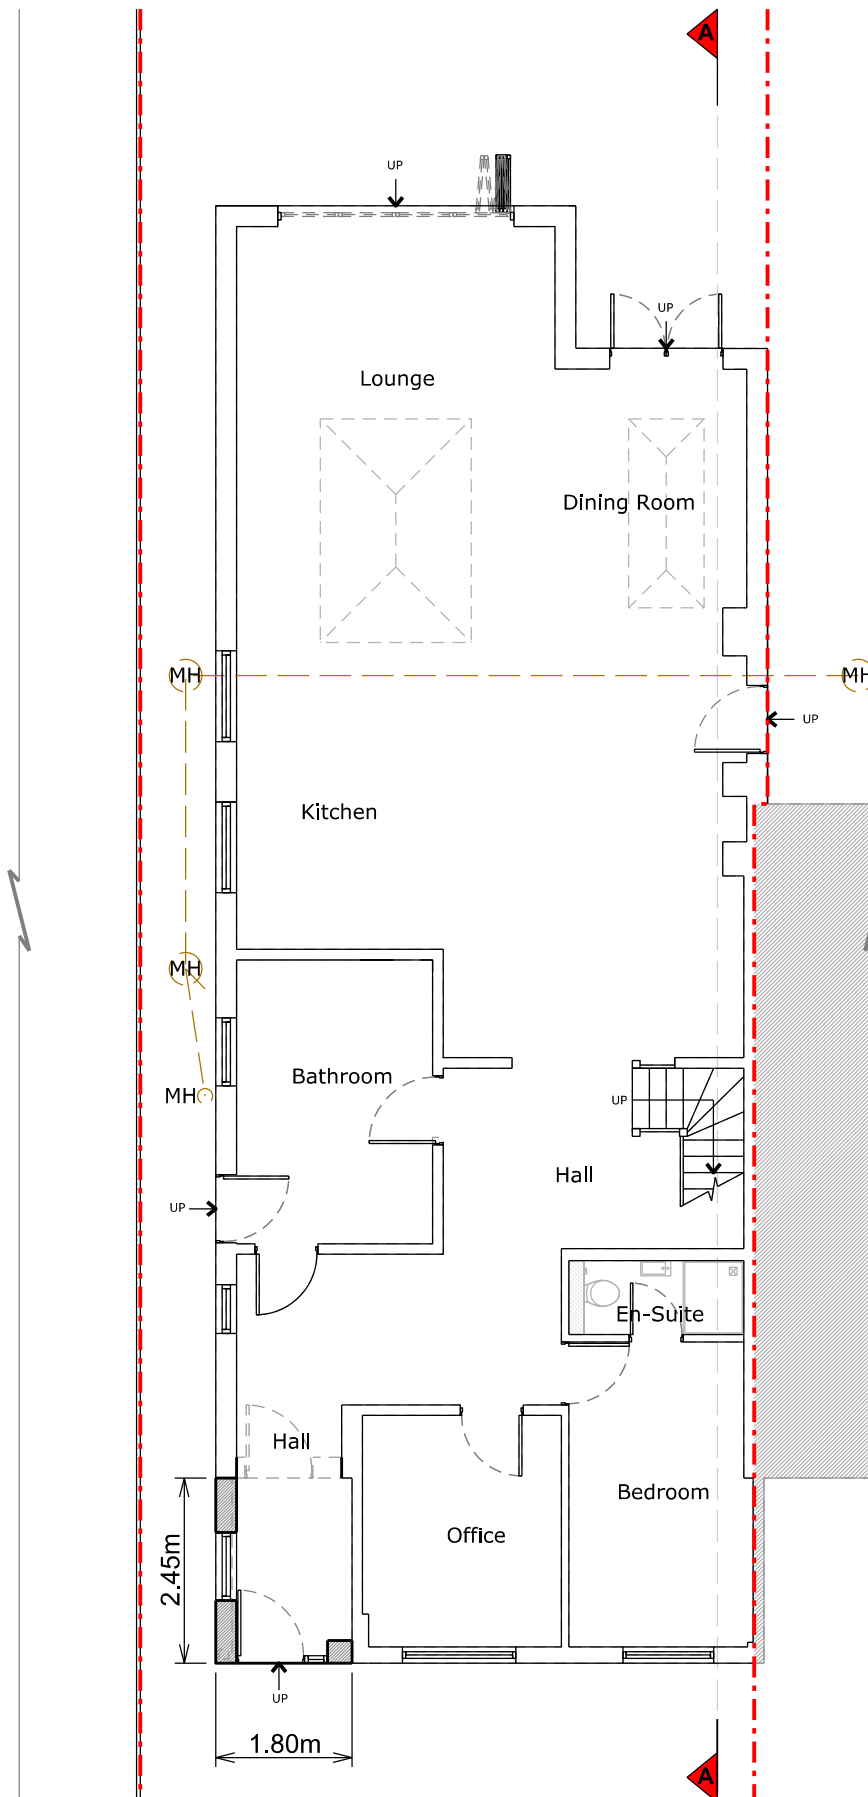

Ground Floor Plan

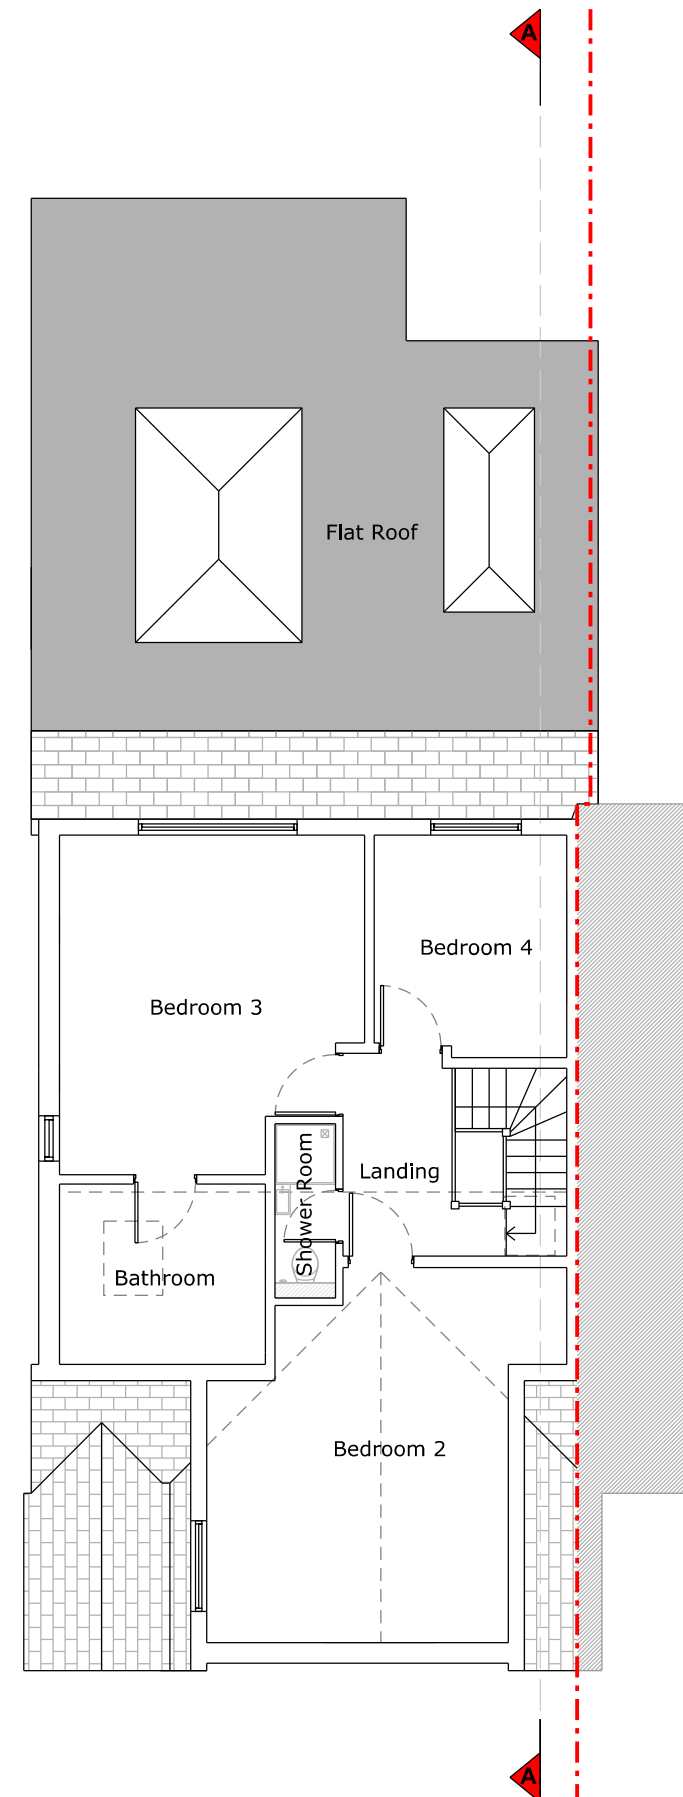

First Floor Plan

