



Copyright in design and this drawing is the property of Resi and Design Squared.

Reproduction in whole or in part is forbidden without written sanction of Resi and Design Squared.

All dimensions to be cross-checked on site prior to completing a Building Regulations package, structural engineering, the party wall process and construction.

Print to scale (as actual size)

NOTES

Materials:

Brickwork / Walls - Yellow brick to match existing

Windows - Timber

Doors - Timber

Revision		
Rev	Notes	Date
-	Preliminary issue	19/02/2024
A	Preliminary Issue	04/03/2024
B	Preliminary Issue	23/04/2024
C	Planning	29/04/2024

KEY	
	Boundary lines
	Proposed walls
	Existing walls
	Existing removed
	Proposed rooflight
	Proposed beam
	Proposed drainage
	1.8m head height
	1.5m head height

JOB TITLE
Proposed outbuilding to rear garden, porch extension and all associated works at 2A, Coombelands, Royston, SG8 7DW

STATUS
Planning


DRAWING TITLE
Proposed Elevations

CLIENT
Roy Stoneman


SCALE 1:100 at A3	DRAWN CZ
-----------------------------	--------------------

DATE Jul 2024	CHECKED NS
-------------------------	----------------------

DRAWING NO. 185148 - 01 - 204C

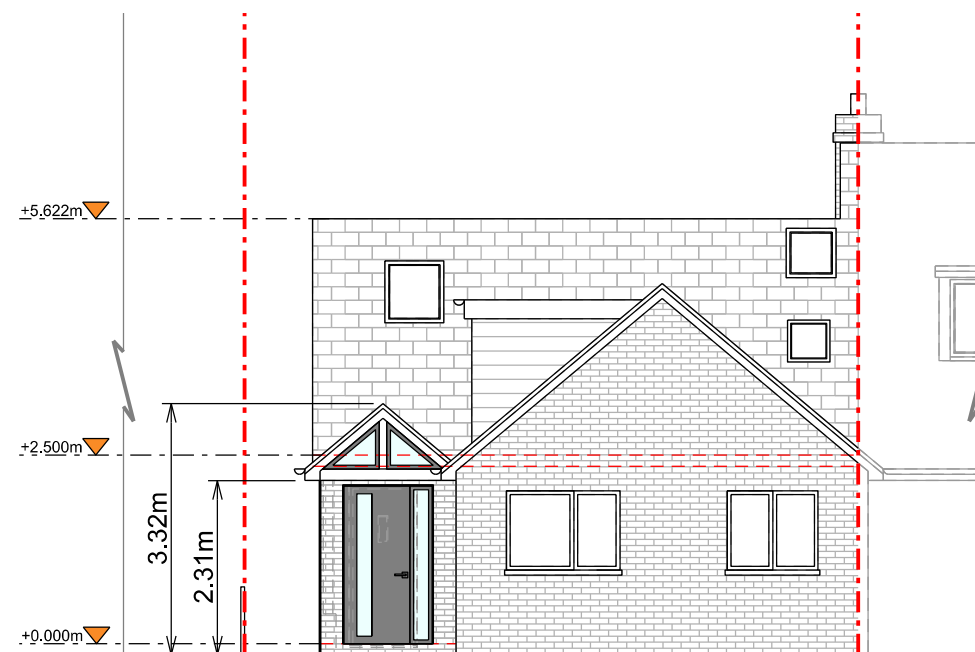

Front Elevation

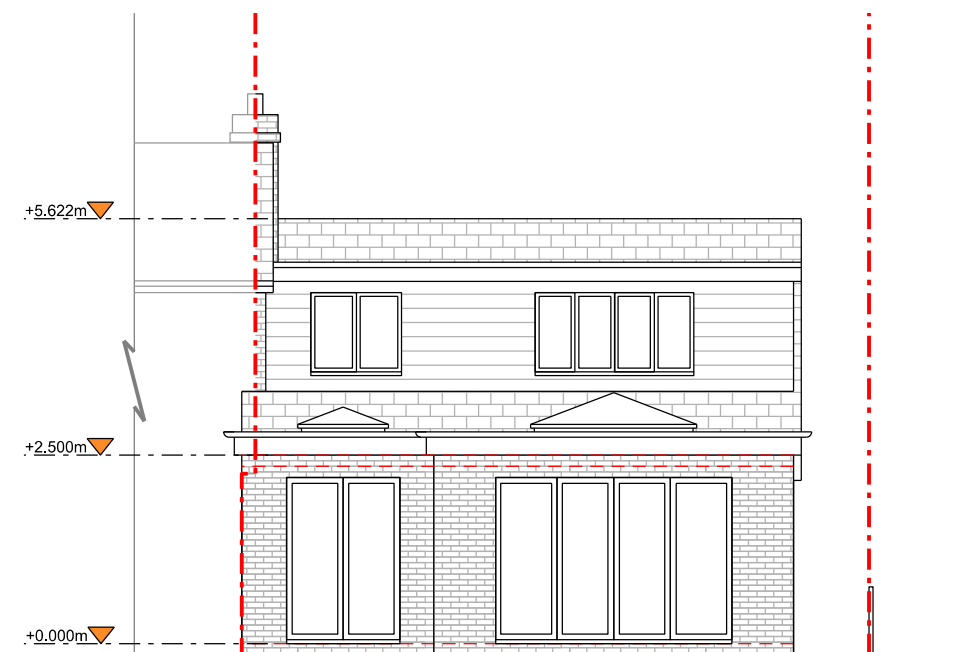

Rear Elevation

