



FRONT ELEVATION 1:200



SIDE ELEVATIONS 1:200

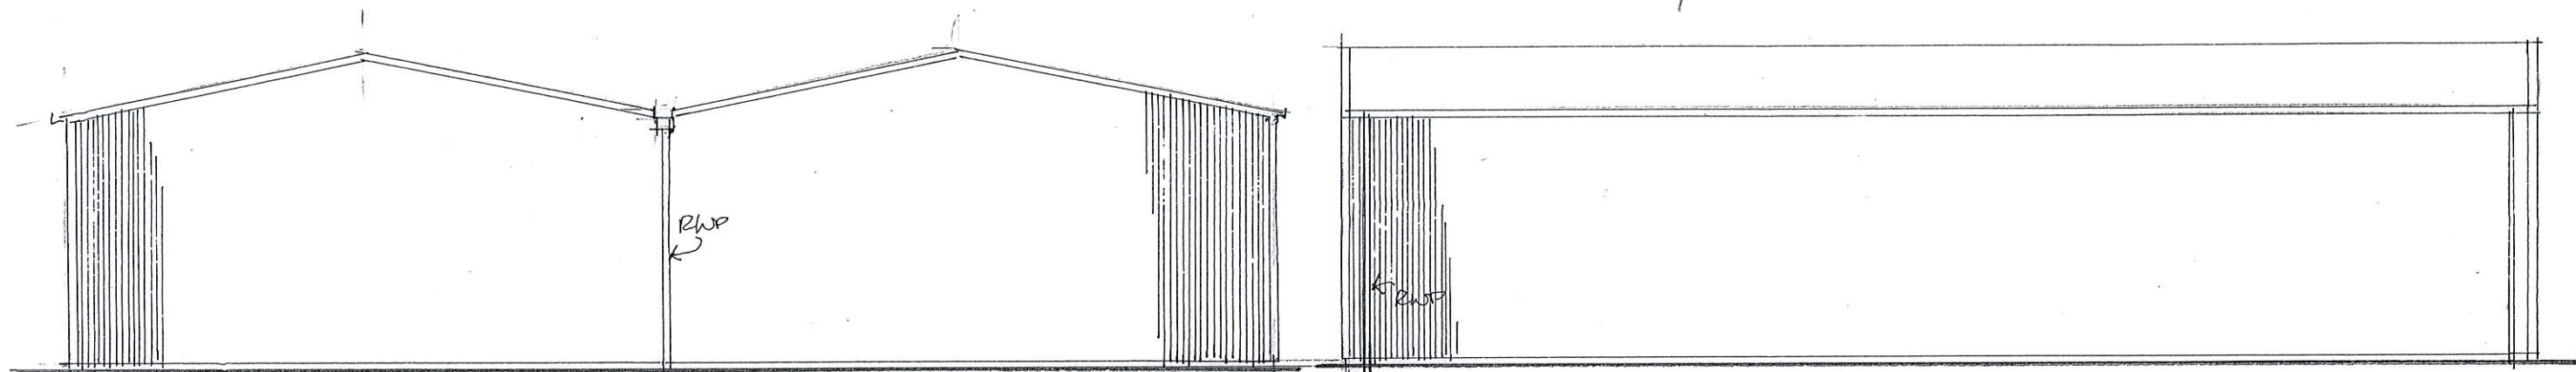

REAR ELEVATION 1:200

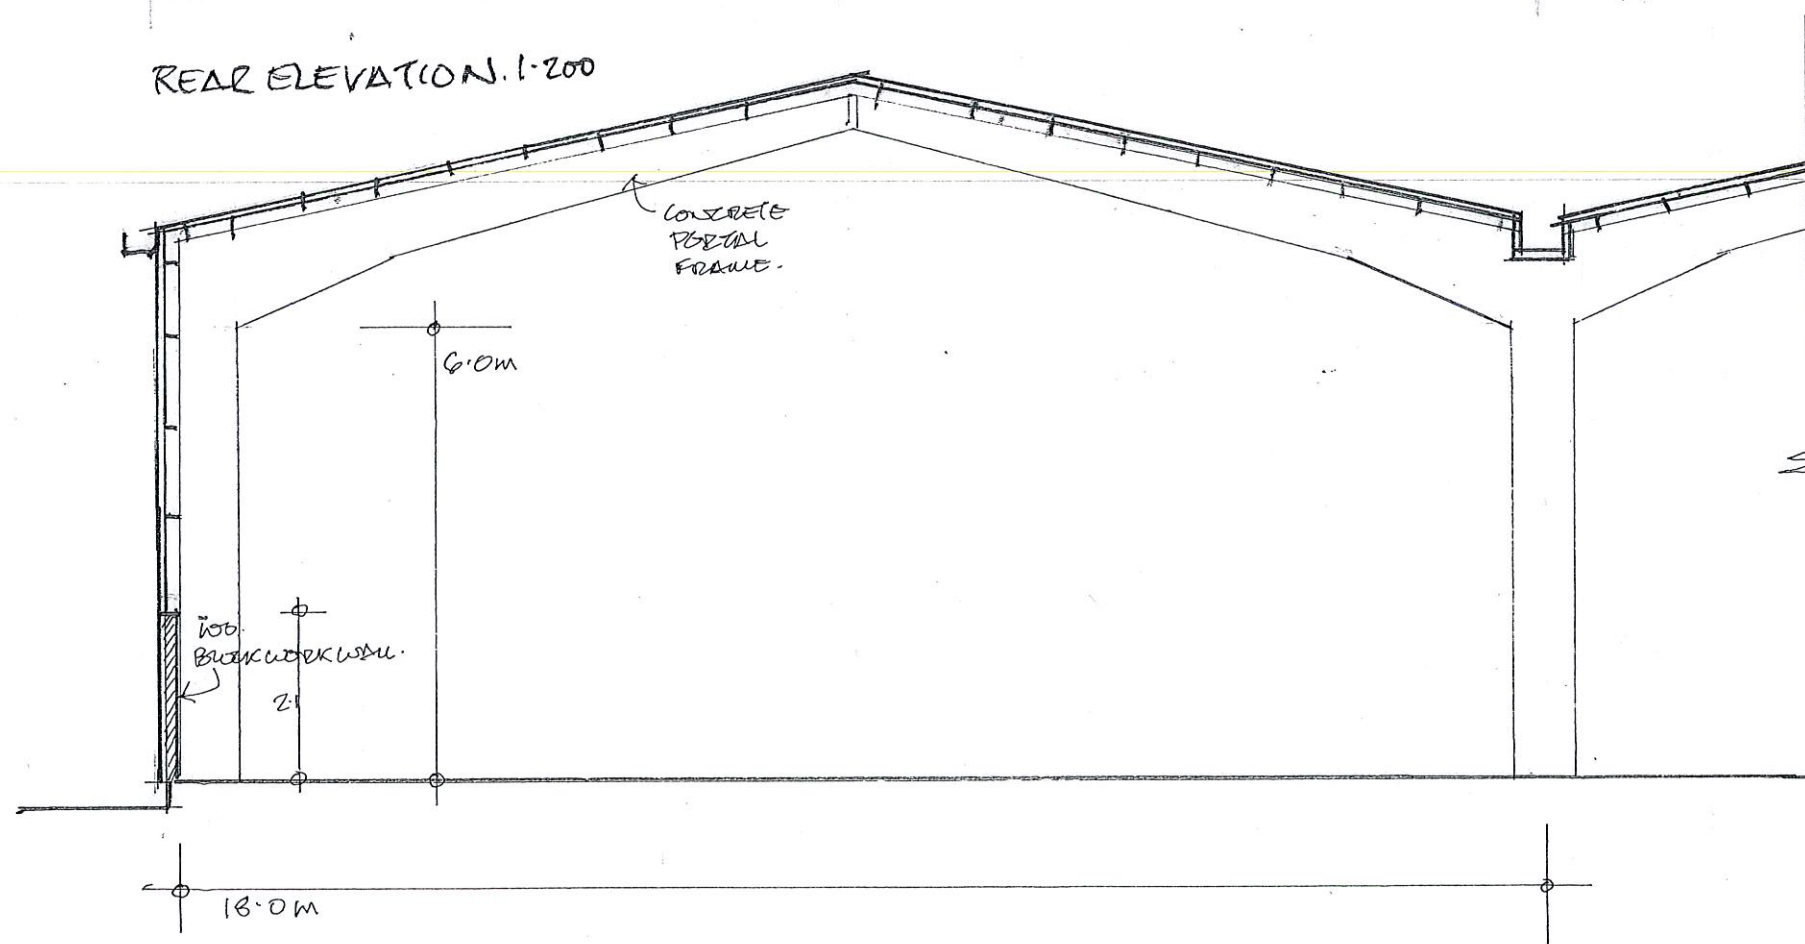

TRANSVERSE SECTION 1:100

 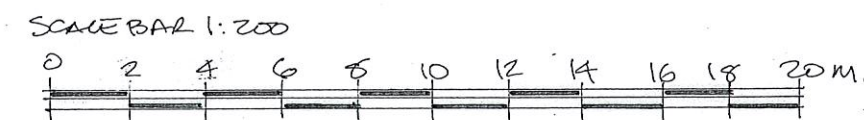

Revisions

 Edmund Wright Architect THE BARN • PRESTON ROAD GOSMORE • HERTFORDSHIRE • SG4 7QS TELEPHONE 01462 422334 EMAIL edmund@edmundwrightarchitect.co.uk PRINCIPAL - EDMUND WRIGHT, R.I.B.A.	Project	CHANGE OF USE FOR EXISTING BARN	
	Client	LANNOCK FARM PARTNERSHIP	
	Title	ELEVATIONS & SECTION (PART) (UNCHANGED)	
	Scale	1:200 / 1:100 @ A3	Drawn by ECW
	Date	FEB 2024	Drawing No. 2025/03

DO NOT SCALE OFF THIS DRAWING

THIS DRAWING IS PROTECTED BY COPYRIGHT