



REAR ELEVATION

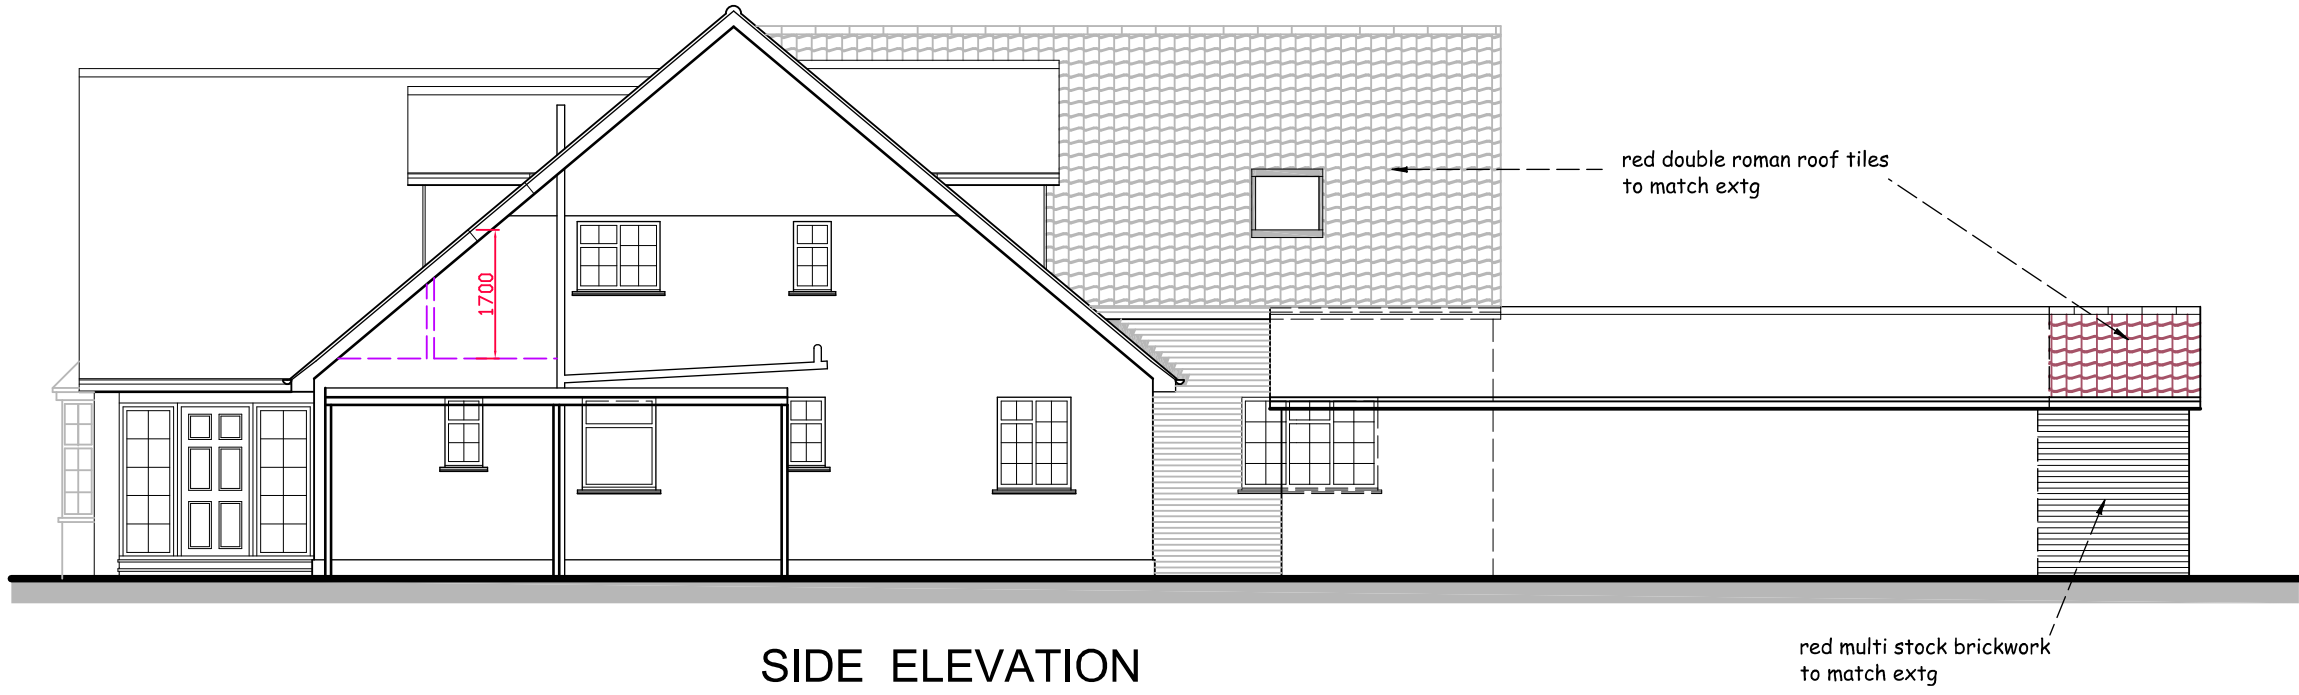

SIDE ELEVATION

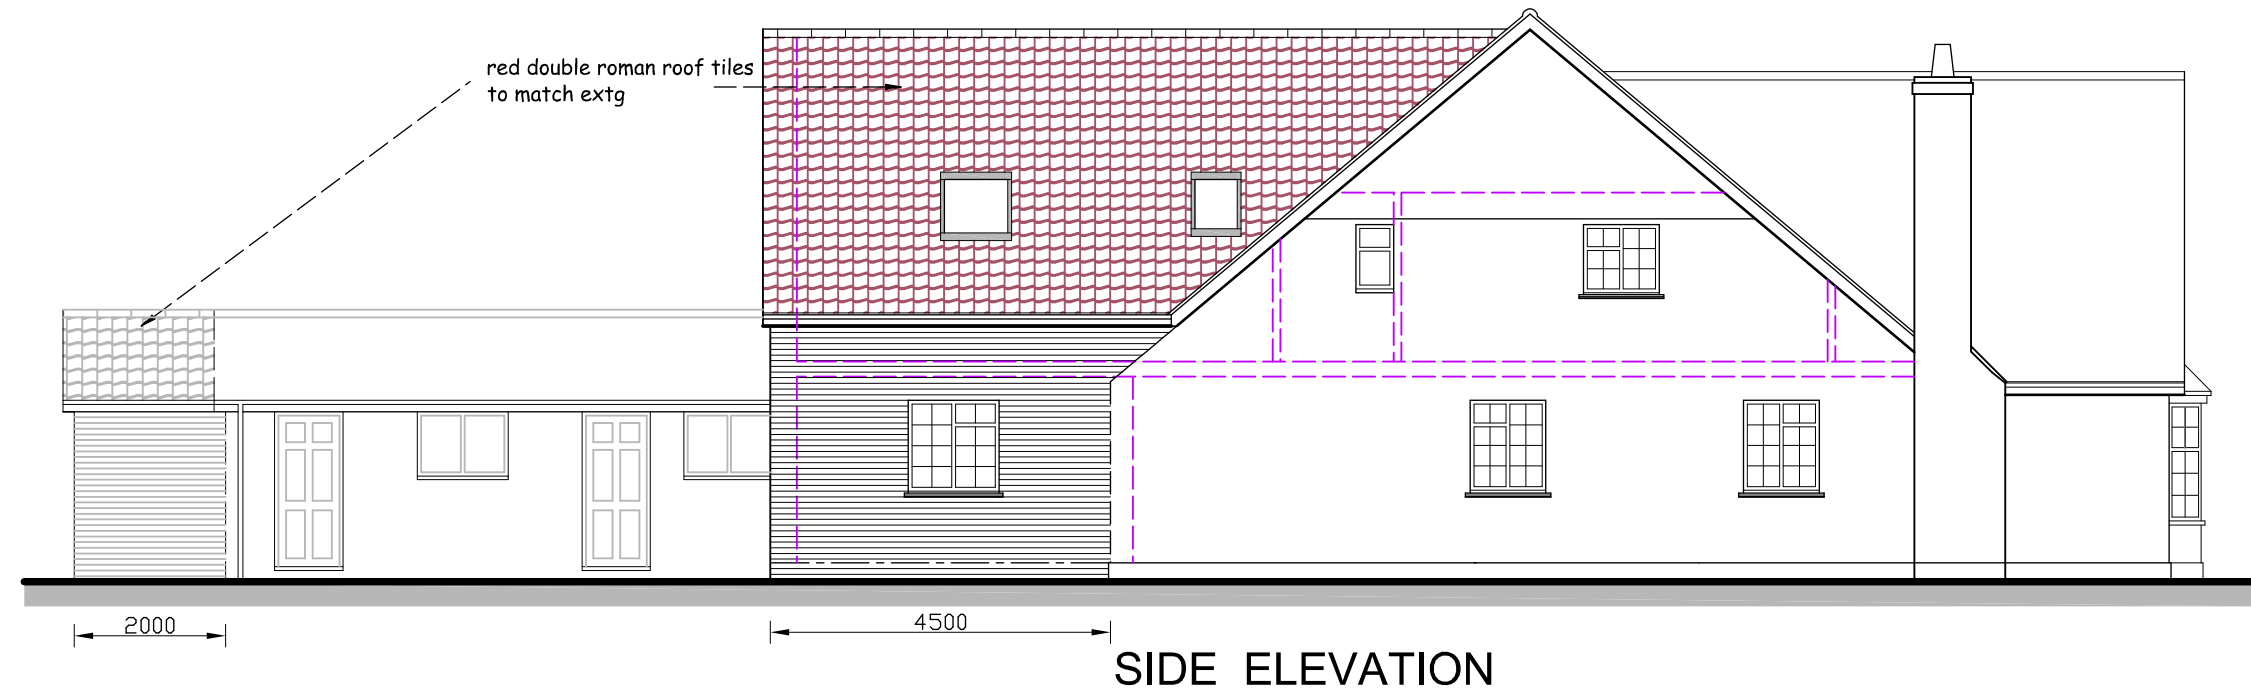

SIDE ELEVATION



FRONT ELEVATION

A	Oct 25	bottom of Velux roof windows Min 1.7M above first floor level	C.R
No.	Date	Revision	Initial

Project

PROPOSED EXTENSIONS AND
ALTERATIONS TO No 18
OAKFIELDS AVENUE
KNEBWORTH
HERTS SG3 6NP

Client

JENNI & BEN THOMPSON

Drawing

PROPOSED ELEVATIONS

Scale 1:100 @ A2 Drawn C.R

Checked Date July 25

Drawing No.

THO/25/04A

This drawing and design is copyright and must not
be reproduced in part or in whole without prior
written consent. Contractors must verify all
dimensions on site before commencing work