


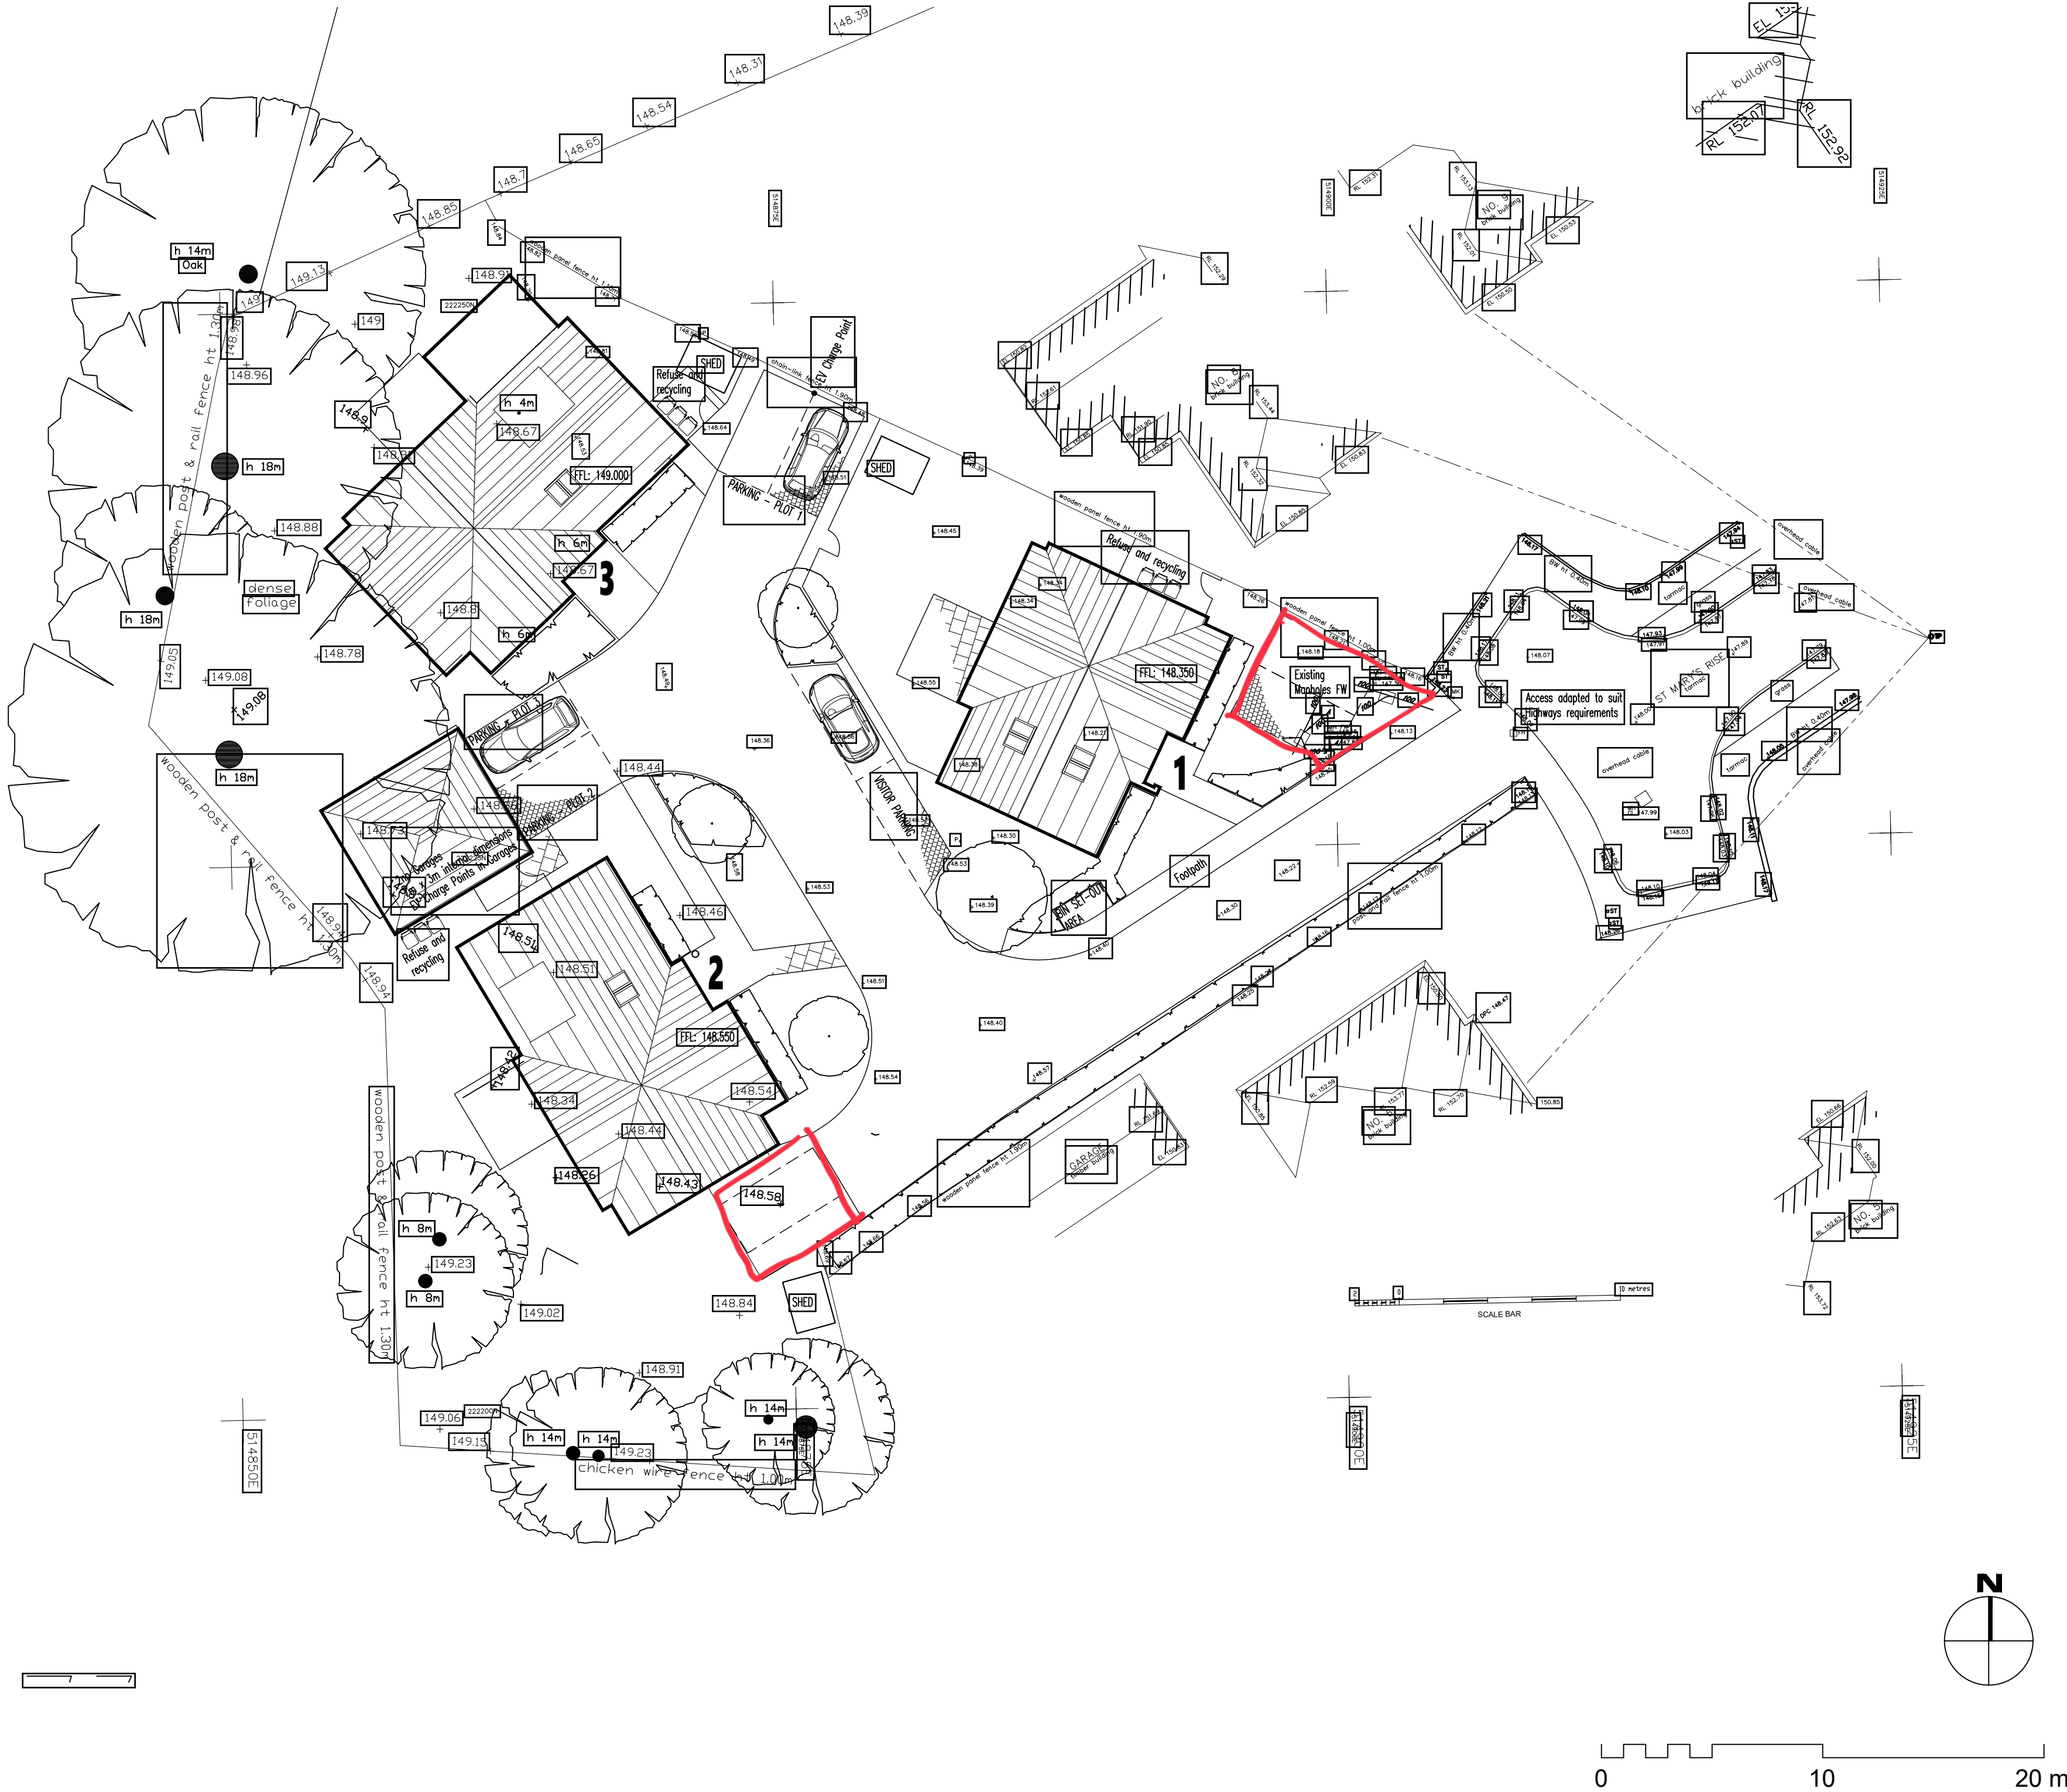

ANY QUERIES REGARDING DIMENSIONS TO BE TAKEN UP WITH PENTANGLE DESIGN GROUP

ALL DIMENSIONS OF EXISTING BUILDINGS TO BE VERIFIED ON SITE.

THIS DRAWING IS THE COPYRIGHT OF PENTANGLE DESIGN GROUP AND SHALL NOT BE IN ANY WAY USED OR REPRODUCED WITHOUT THEIR PRIOR WRITTEN CONSENT

NOTES

PLANNING

PENTANGLE

D E S I G N G R O U P

SUITE 1, 21 BANCROFT HITCHIN HERTS SG5 1JW
TEL:01462) 431133 E:PDG@PENTANGLEDESIGN.CO.UK

JOB TITLE

Proposed Residential Development at
7 St Mary's Rise, Breachwood Green

DRAWING TITLE

Proposed Site Plan
LANDSCAPING

SCALE
1:200

DATE
June '22

SHEET
A2

JOB NUMBER
3753

DRAWING NUMBER

02

REVISION

H

ARCHITECTS & INTERIOR DESIGNERS